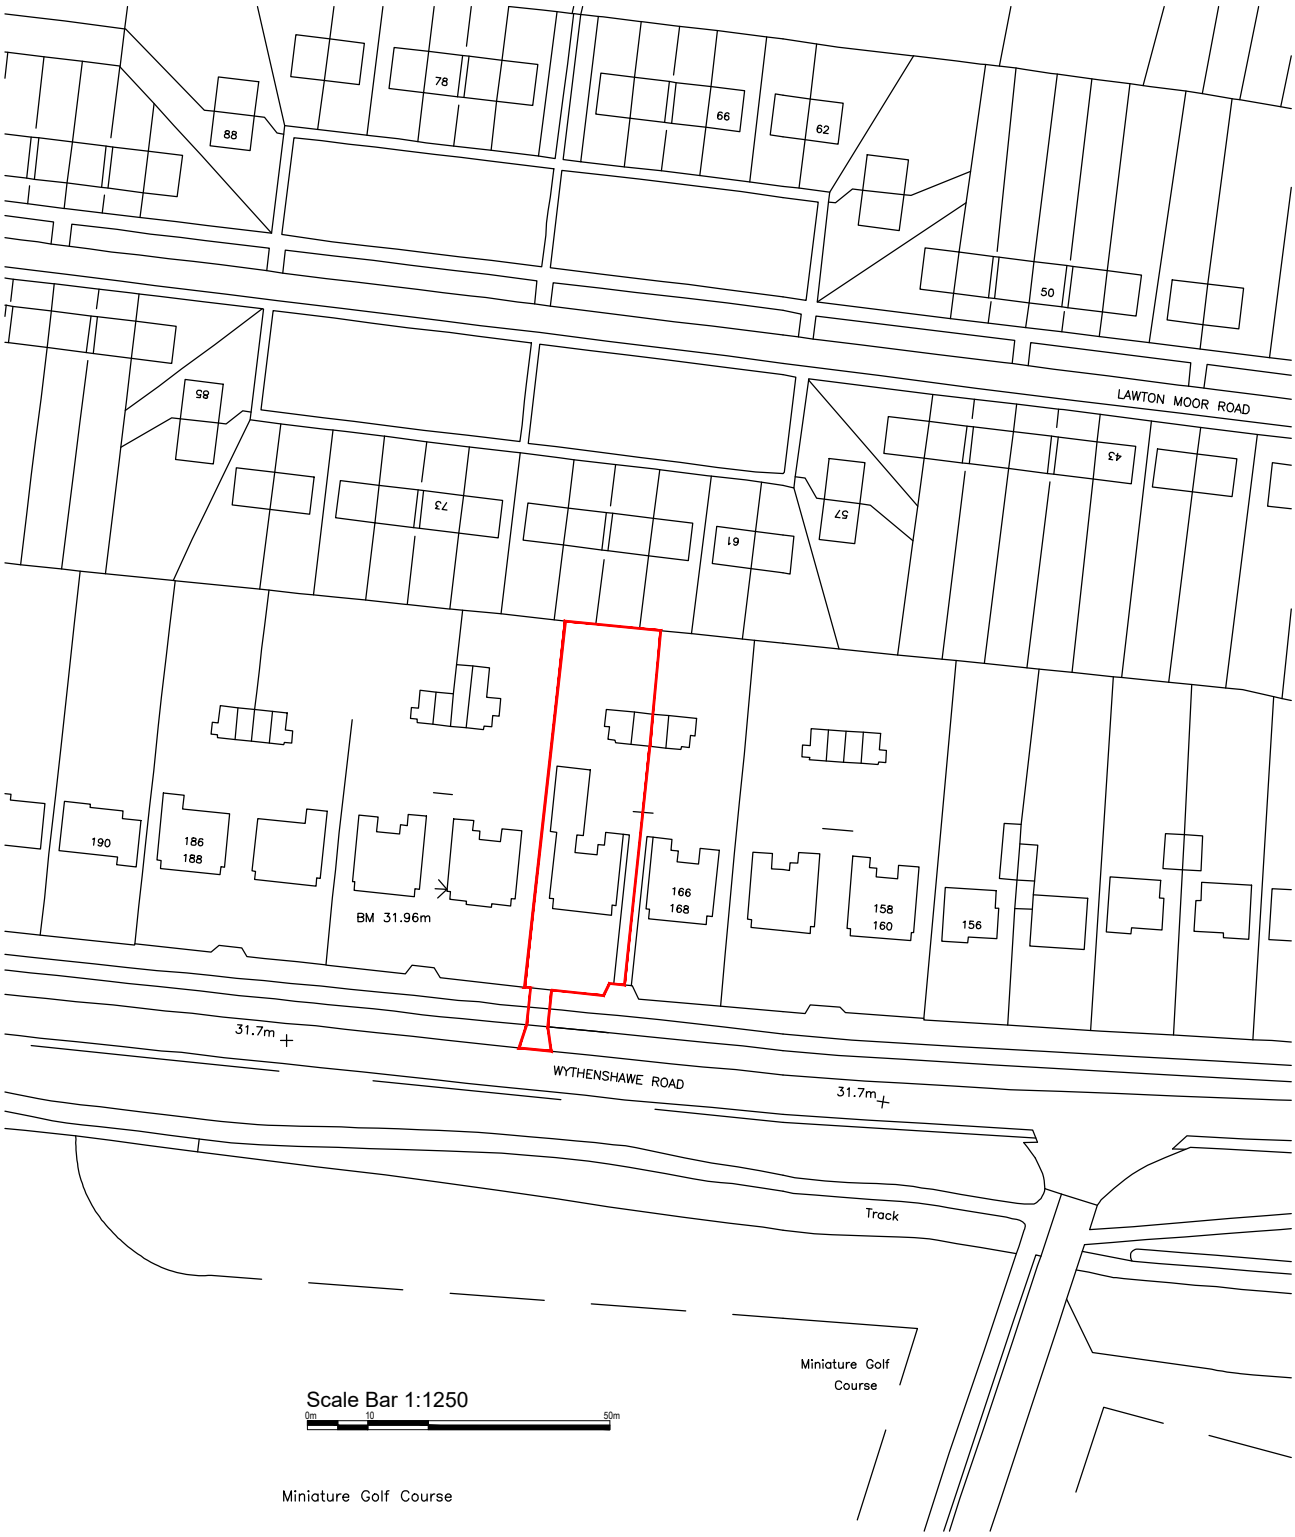

Date.	Revision.	By.	No.
06.05.22.	Site edged red altered to include access.	PA.	A.

B2 Architecture Limited
2b Beech Road,
Hale,
Altrincham,
Cheshire,
WA15 9HX
Tel No. 0161 928 0051
Email. enquiries@b2architecture.co.uk

B2ARCHITECTURE

Proposed development at.	170 & 172 Wythenshawe Rd Northern Moor, Manchester
Client.	Mr & Mrs Royal
Drawing title.	Location Plan

Status. Planning	Date. JUNE 2021
Scale. 1:1250 @ A4	Drawn. PGJA
Checked. B2 Architecture	
Job No. 21-61	Drawing No. 03
Revision. A	

© This drawing and the building works depicted therein are the copyright of B2 Architecture Limited and may not be used, copied or amended except by written permission.