



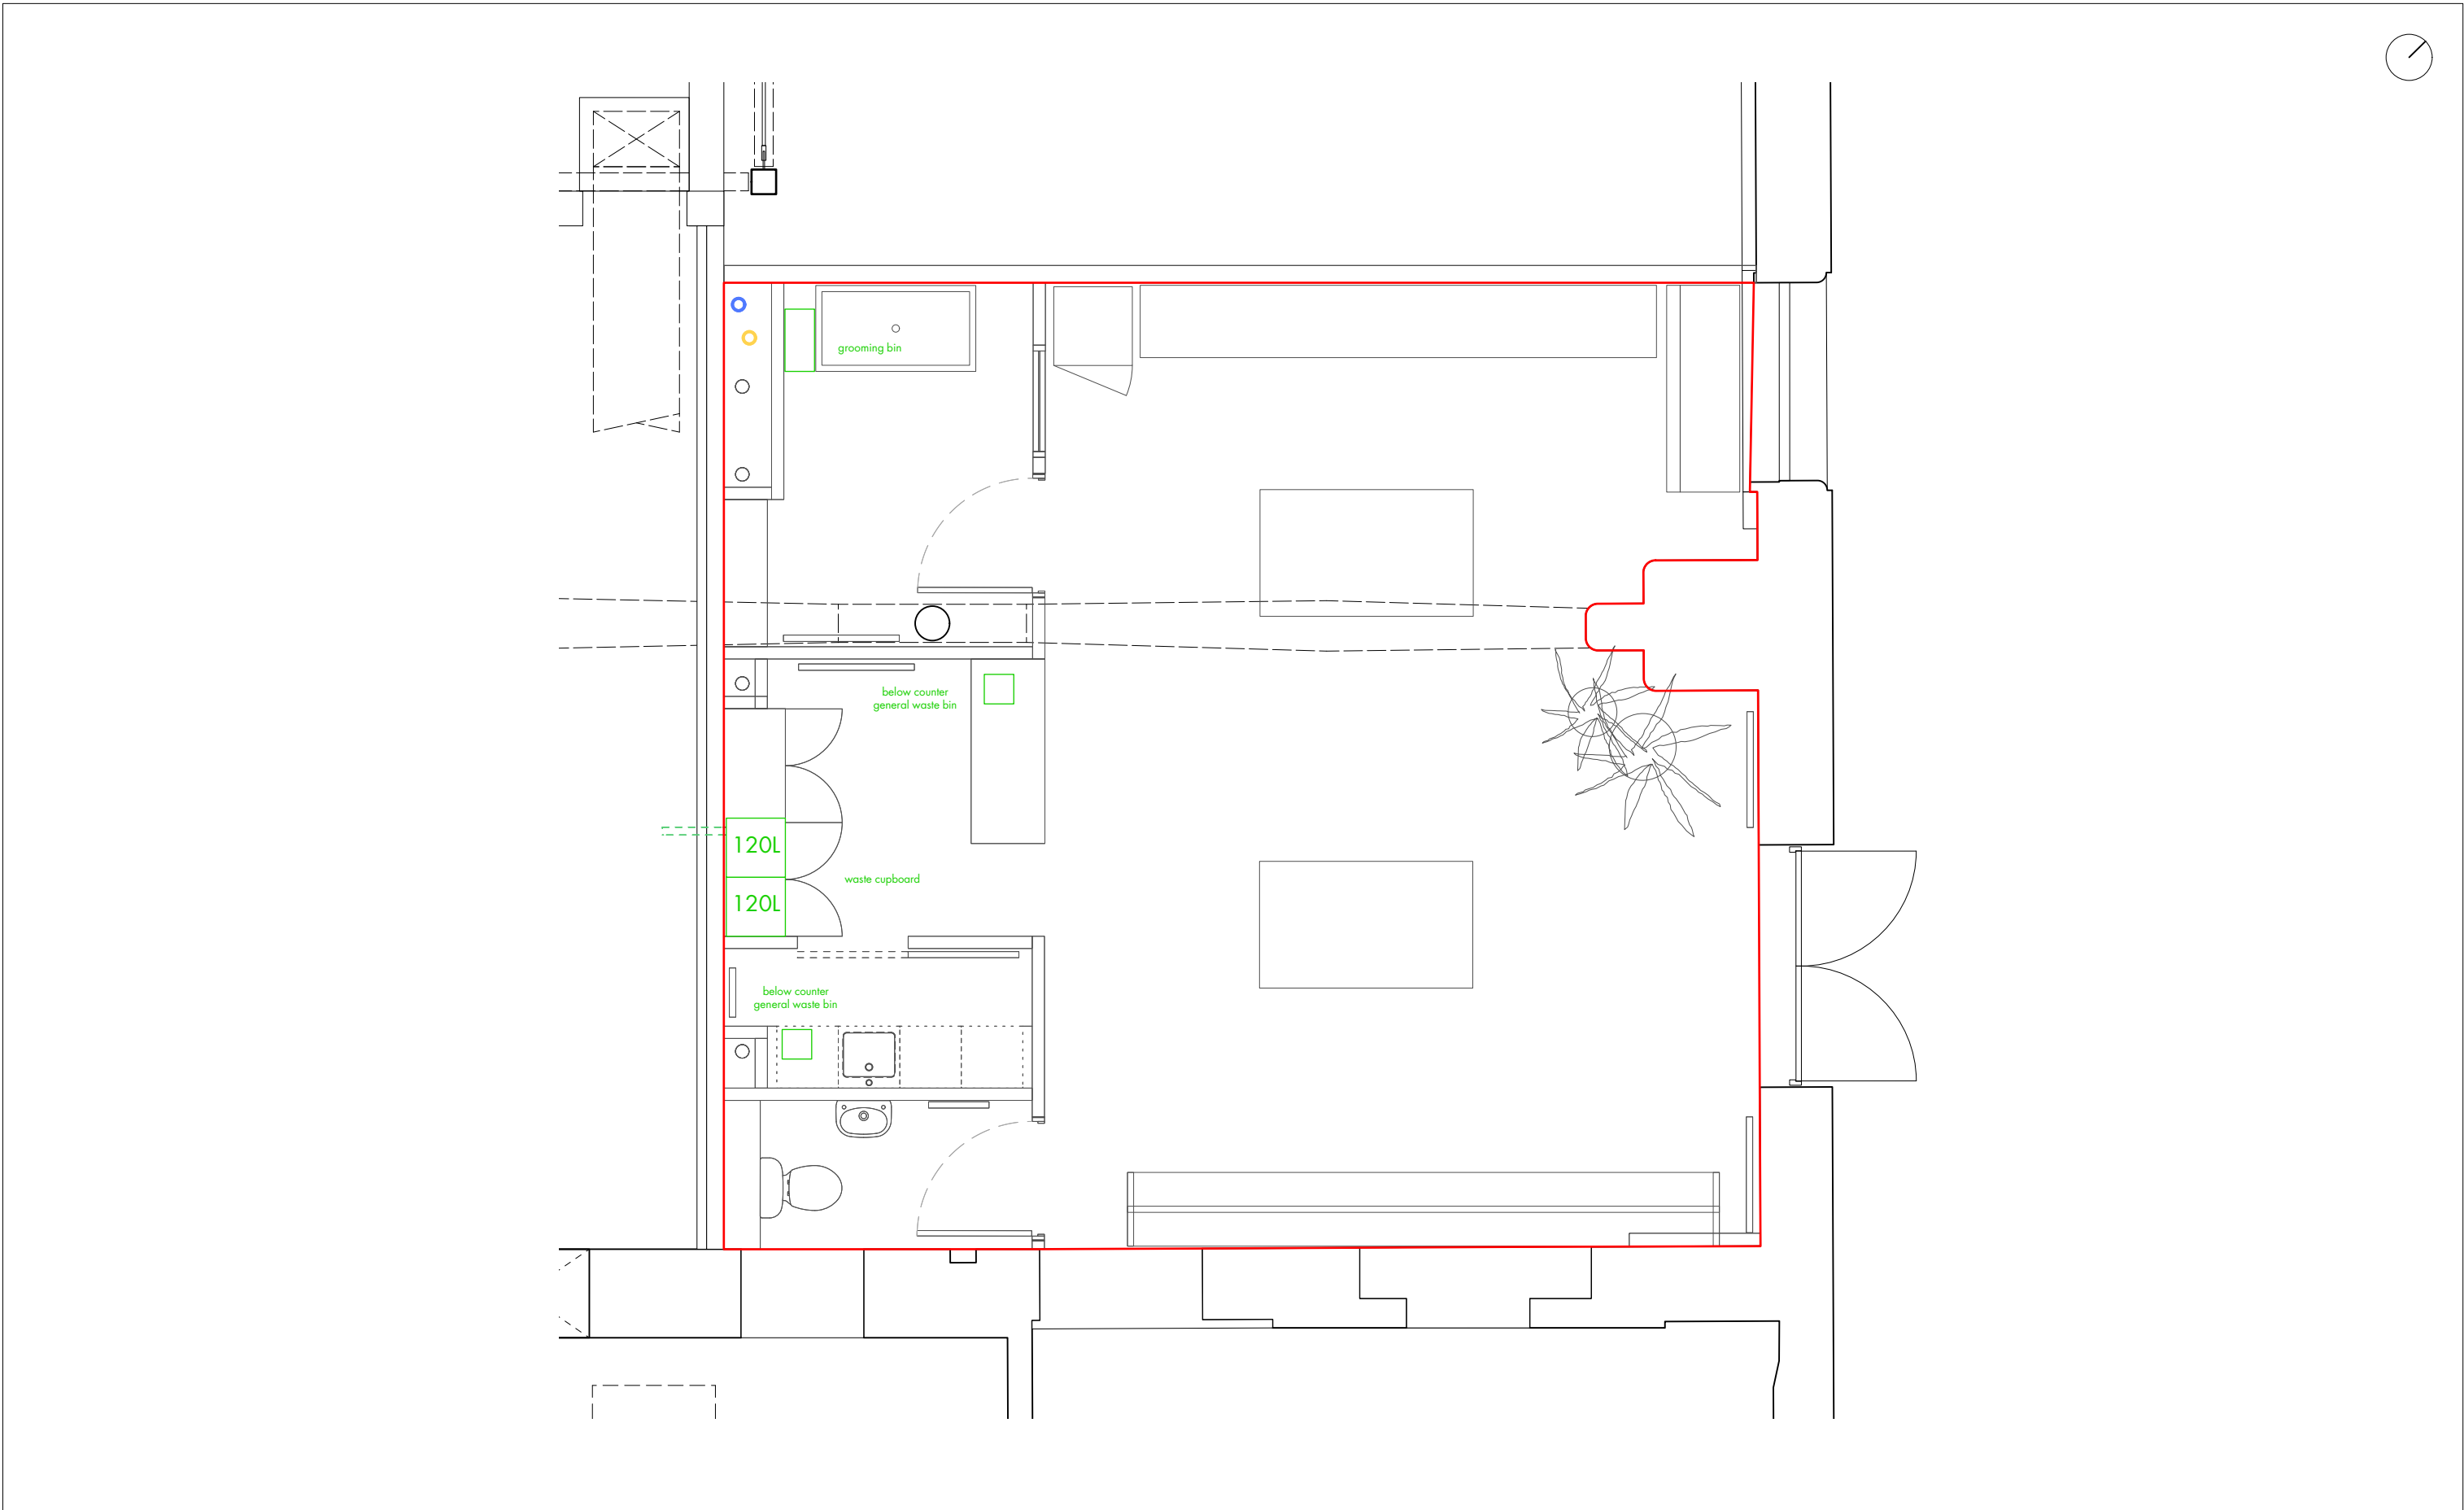

• red line - G4.1.2 commercial area 65sqm

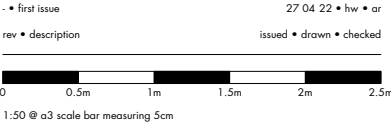

project	kampus listed
client	mount anvil
drawing number	G4.1.2 SK08
scale	1:50 @ a3
status	listed building application
barkside • refuse plan	