


Key

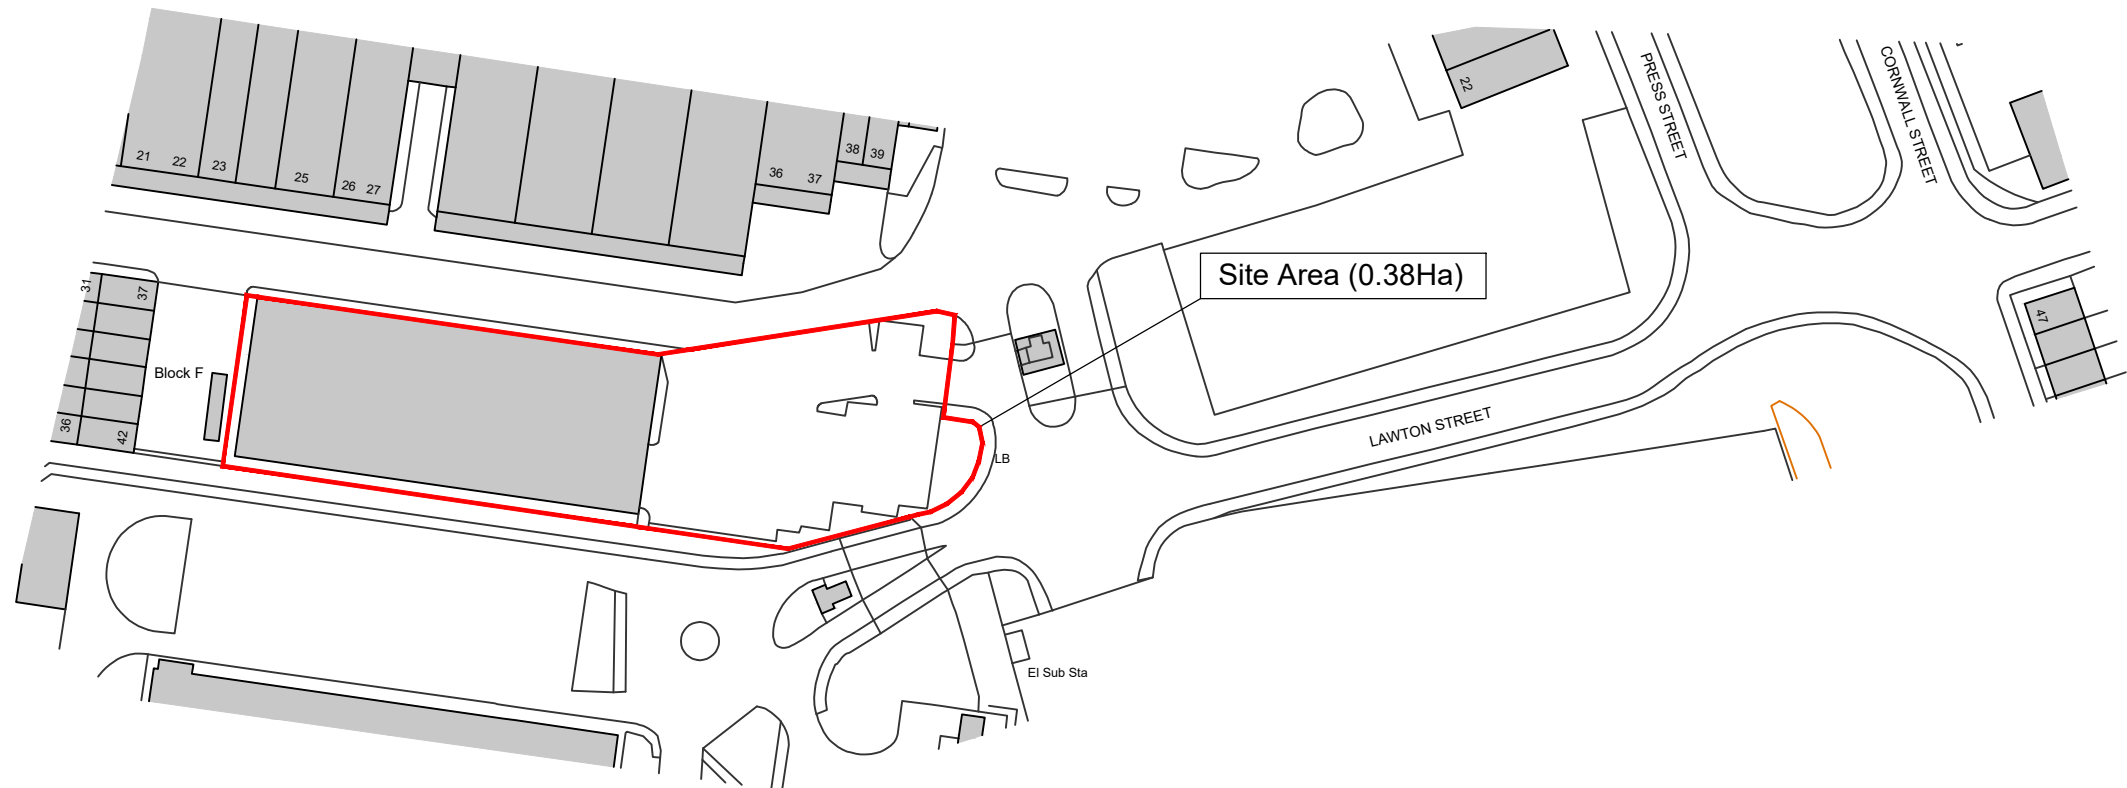

scale 1:1250 0 50m

Client: Barton & Redman Ltd.		Project: Barton & Redman Ltd Warehouse			Drawing Name: Location Plan							Revision	Date	By	Remarks					
TRIANGLE ARCHITECTS Tel: 0161 272 3500 E-mail: studio@trianglearchitects.co.uk Web: www.trianglearchitects.co.uk Twitter: @TriangleArch ©TRIANGLE ARCHITECTS LIMITED Raven House, 113 Fairfield Street, Manchester, M12 6EL					Date:		Scale @ A4:	Project Number:		Drawing Number:		Drawing Purpose:		Revision:	P01	20.01.22	HR	First Issue.		
					Jan 22		1:1250	22-001		3000		PLANNING		P01						
					Drawn:	Checked:	Status:	Project	Originator	Vol/Sys	Level	Type	Role	Number						
					HR			BAR - TRI - ZZ - 00 - DR - A - 3000												