



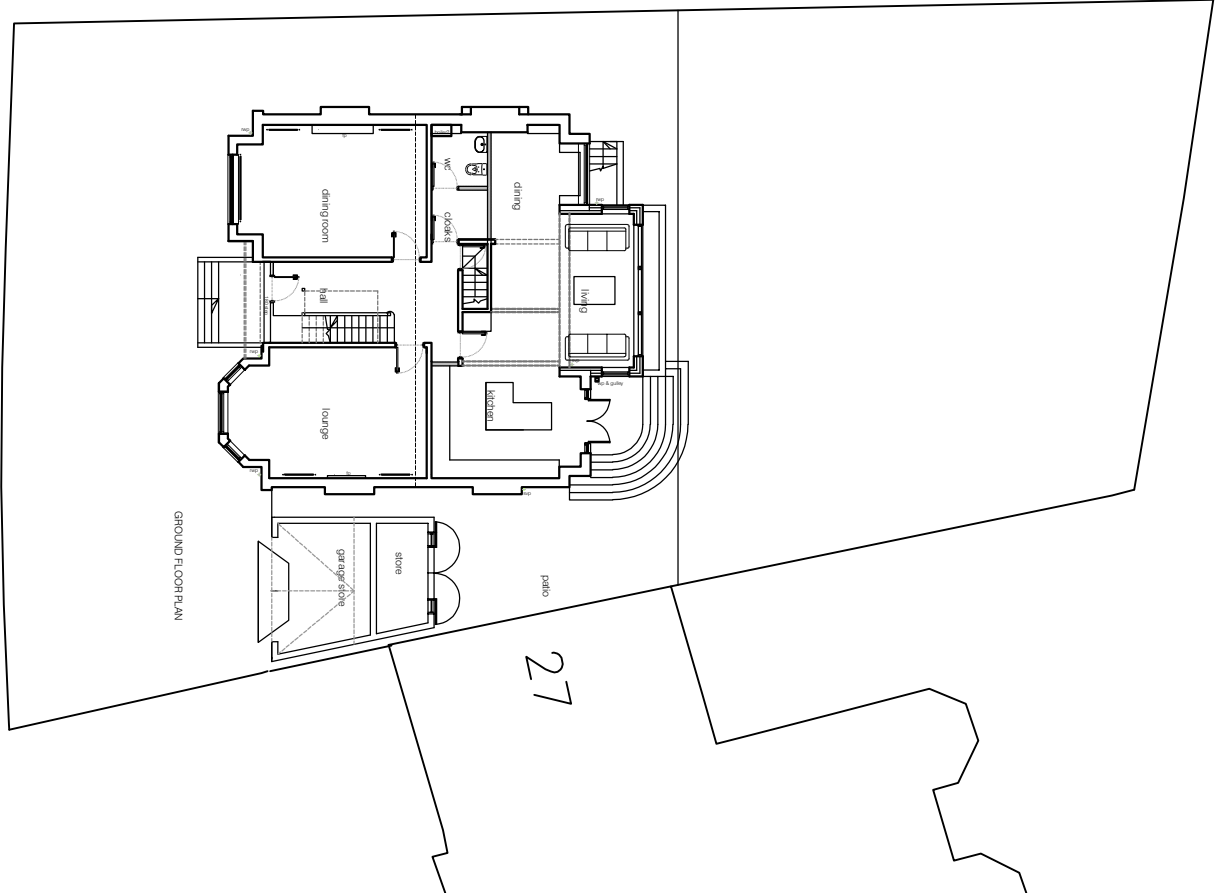

BLOCK PLAN 1:250

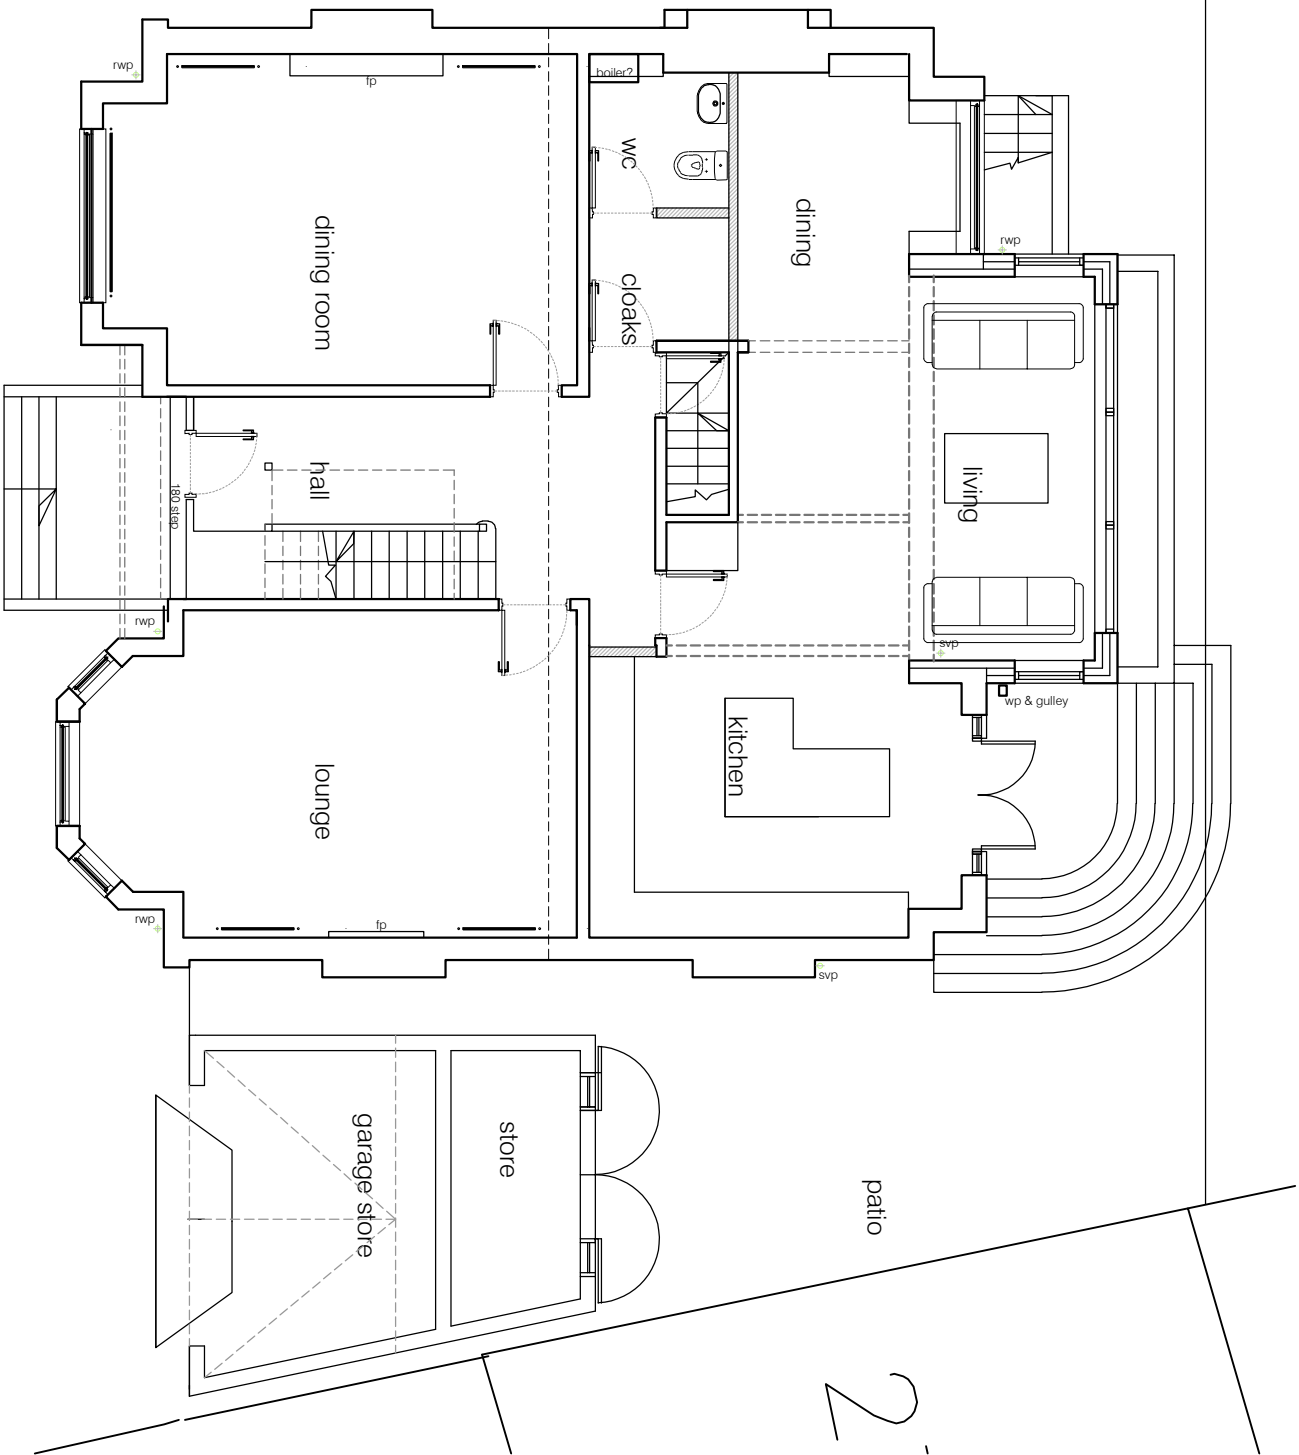

GROUND FLOOR PLAN