


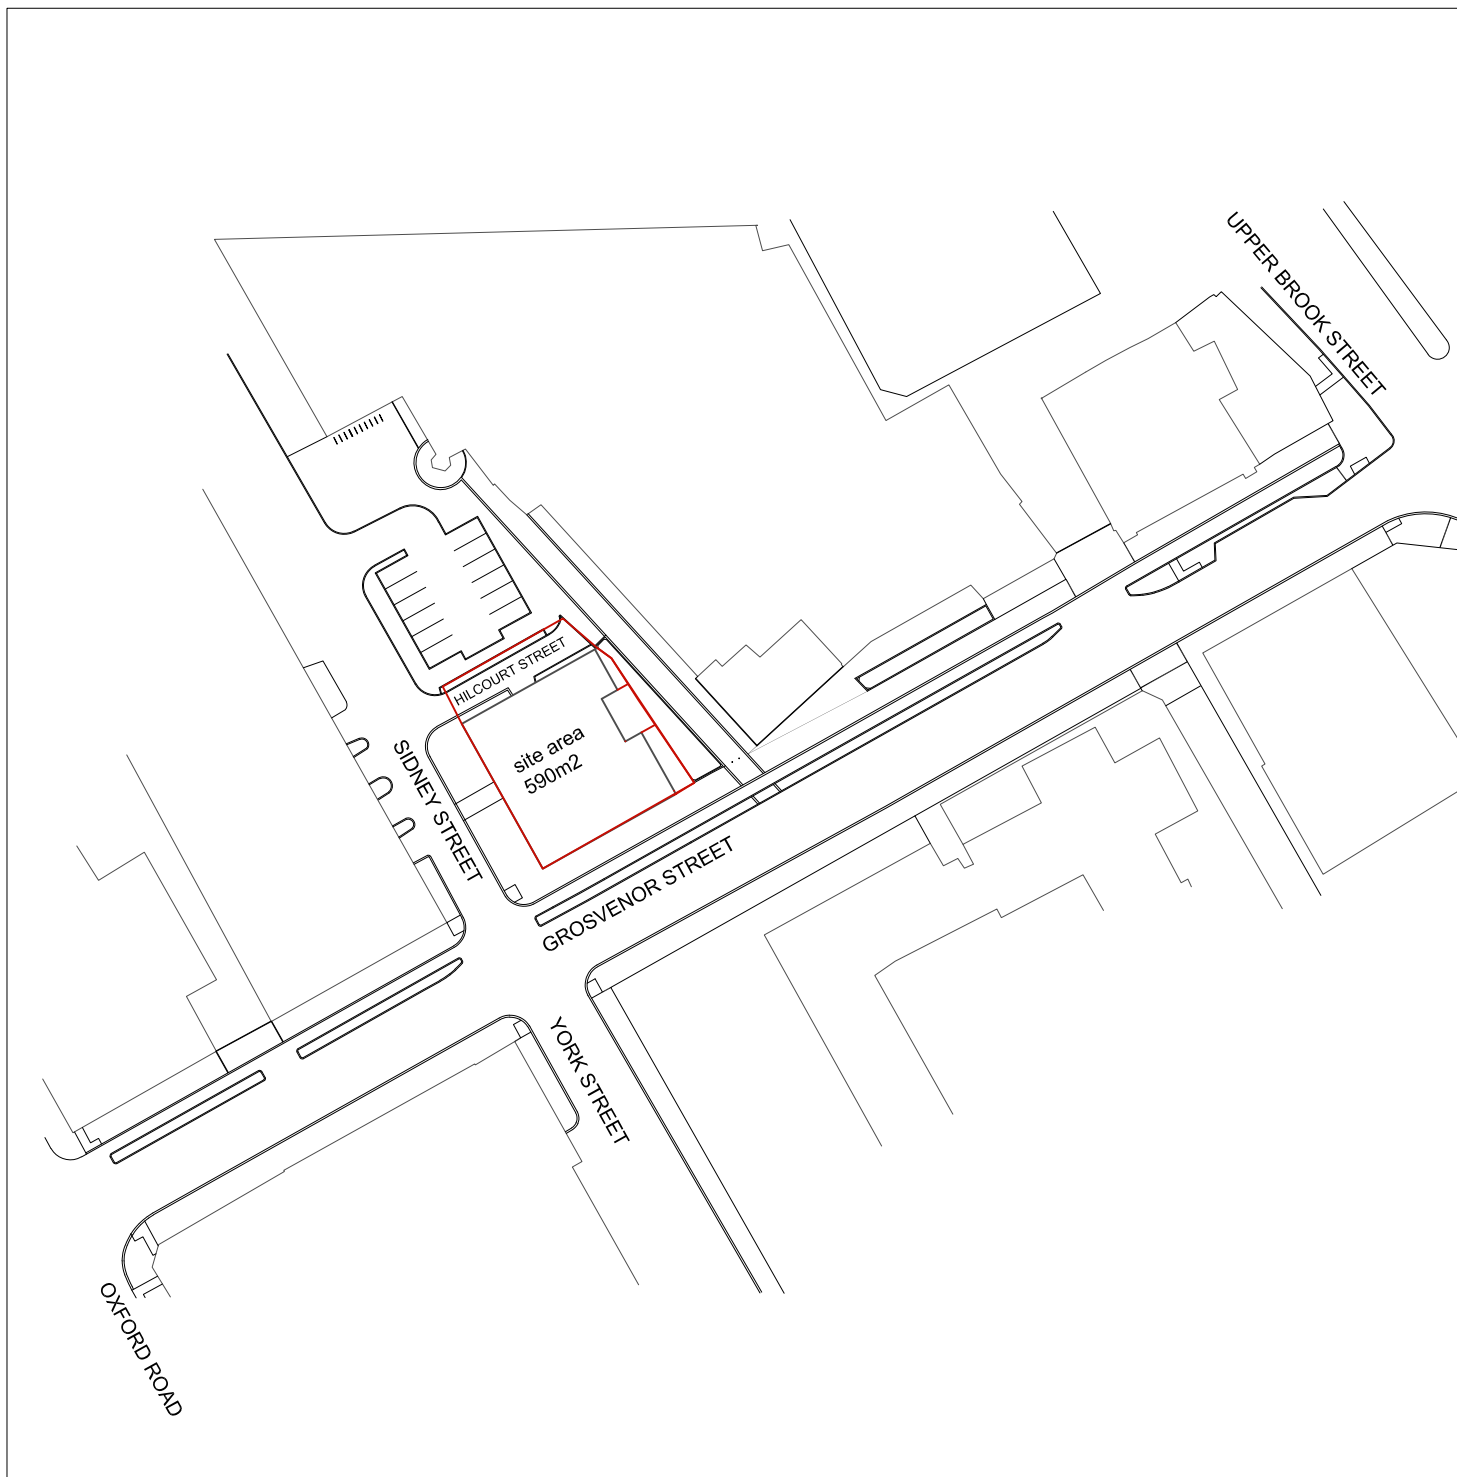

|                                                                                      |            |                        |   |
|--------------------------------------------------------------------------------------|------------|------------------------|---|
| PROJECT                                                                              |            |                        |   |
| SANDBAR: Function room and Brewery.<br>120 Grosvenor street, All Saints, Manchester. |            |                        |   |
| SCALE                                                                                |            | CLIENT                 |   |
| 1:1000@A4                                                                            |            | Wet Earth Company Ltd. |   |
| DRAWING NUMBER                                                                       |            | DRAWING TITLE          |   |
| PL-OS1                                                                               |            | Os Location plan       |   |
| CONTRACT NO:                                                                         | STAGE CODE | REV.                   |   |
| 060                                                                                  | PLANNING   | -                      |   |
| ISSUED                                                                               | 15.11.2021 | -                      | <div>sj</div> <div>simon james arq ltd/architects</div> <div>UK: 346 Barlow Moor rd, Chorlton, M21 8AY</div> |
|                                                                                      |            |                        |   |
|                                                                                      |            |                        |   |
|                                                                                      |            |                        |   |