



This drawing is the copyright of LDM Design.
All dimensions to be checked on site.
Do not scale.
All levels to be checked on site and refer to Ordnance
Survey Datum Newlyn unless alternative datum given.
All errors and omissions to be reported to the Architect
prior to commencement.
This drawing must be read in conjunction with the relevant
specification clauses.
This drawing must not be used on site unless issued for
construction.

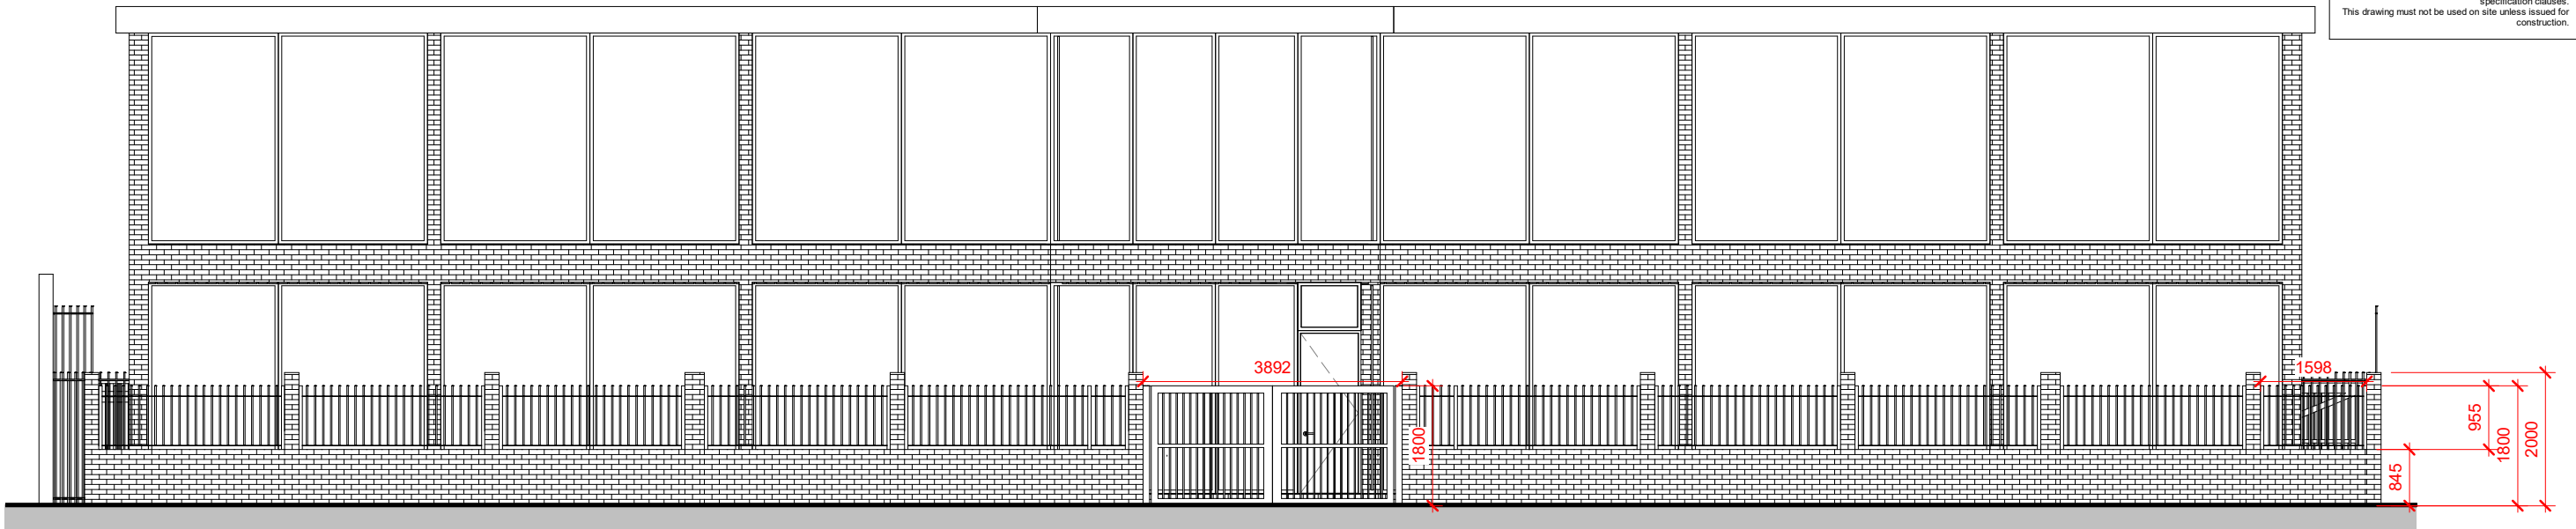

1 Front Phase 1
1 : 100

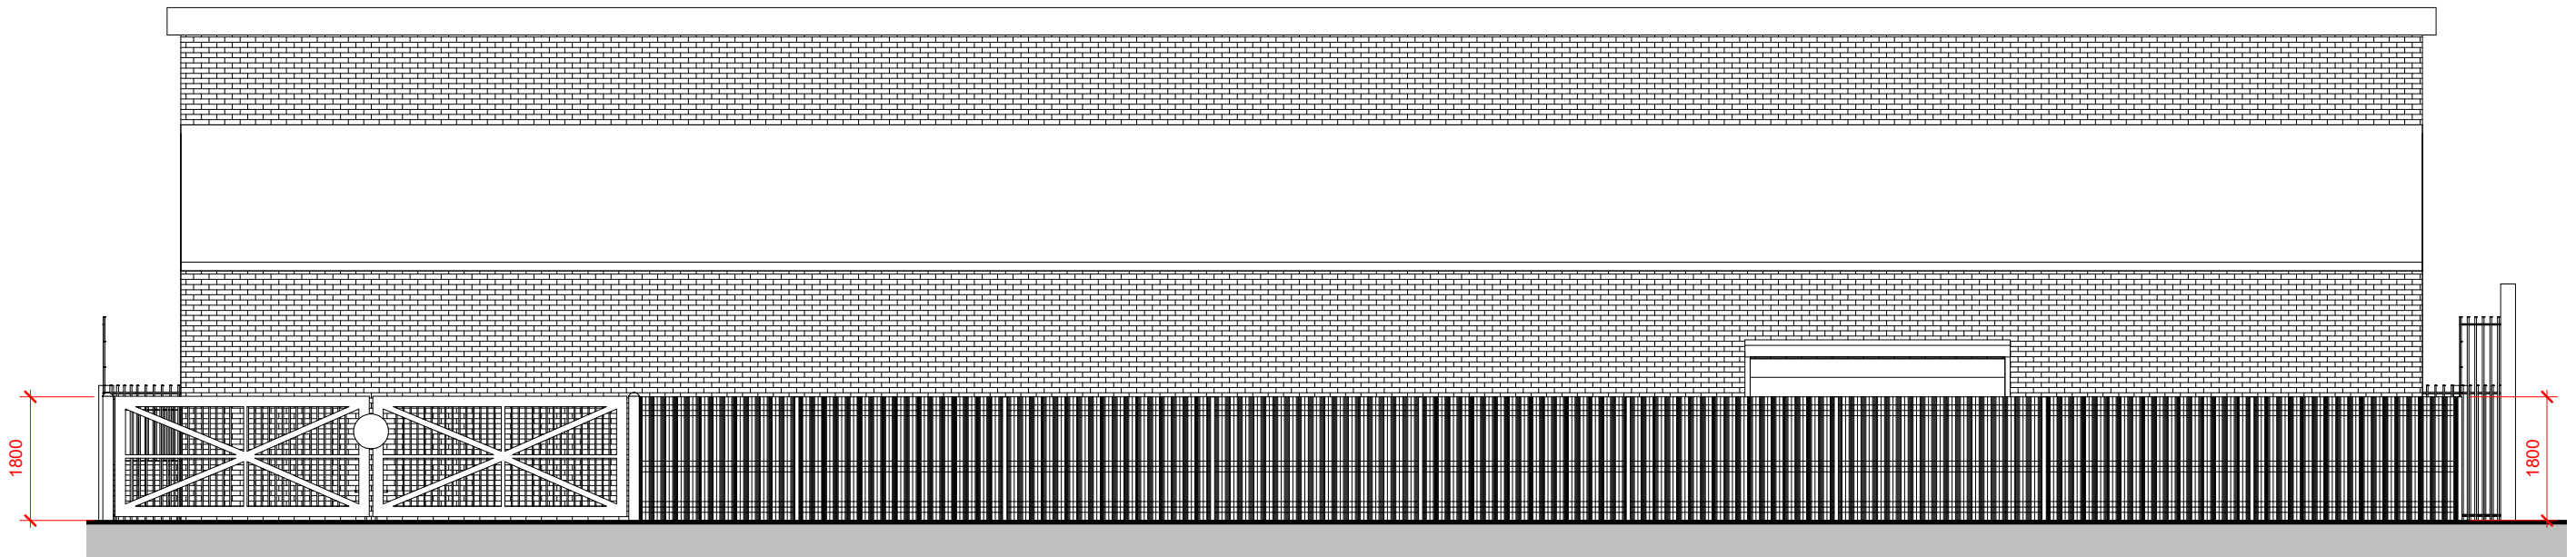

2 Rear Phase 1
1 : 100



LDM Design

PROJECT
171 Cheetham Hill Road, M8 8LG

SHEET
Phase 01 Elevations

CLIENT
Moyee Investment Limited

Scale (@ A3)
1 : 100

Drawn by
JG

Checked by
ST

DRAWING NUMBER
PS202

REV
G