



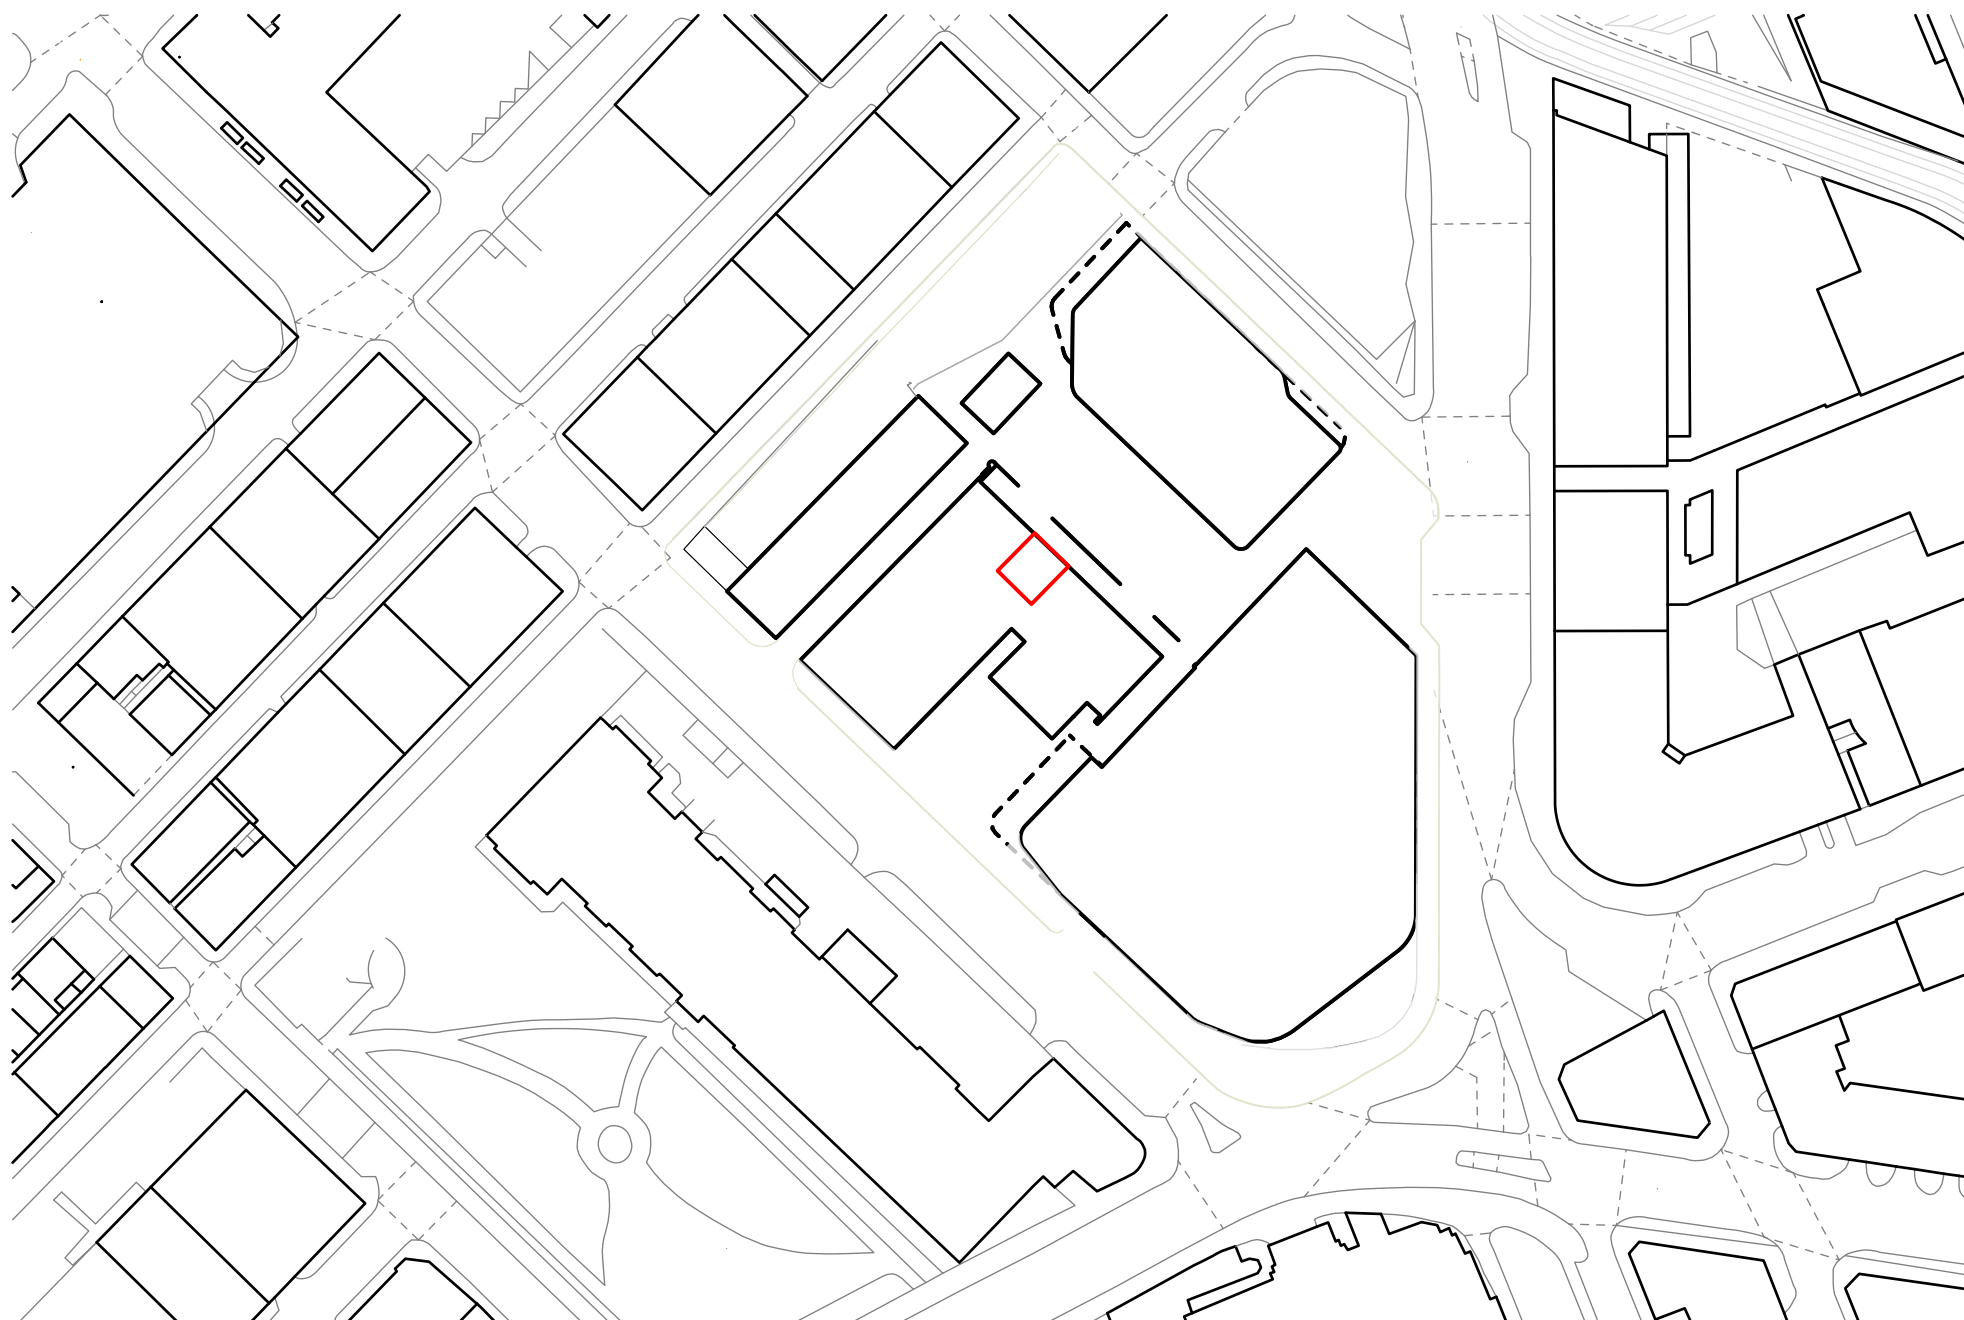

* application location outlined in red
minshull house unit G4.1.2

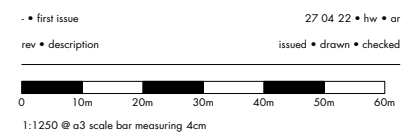

project	kampus listed
client	mount anvil
drawing number	G4.1.2 SK01
scale	1:1250 @ a3
status	listed building application
barkside • location plan	