


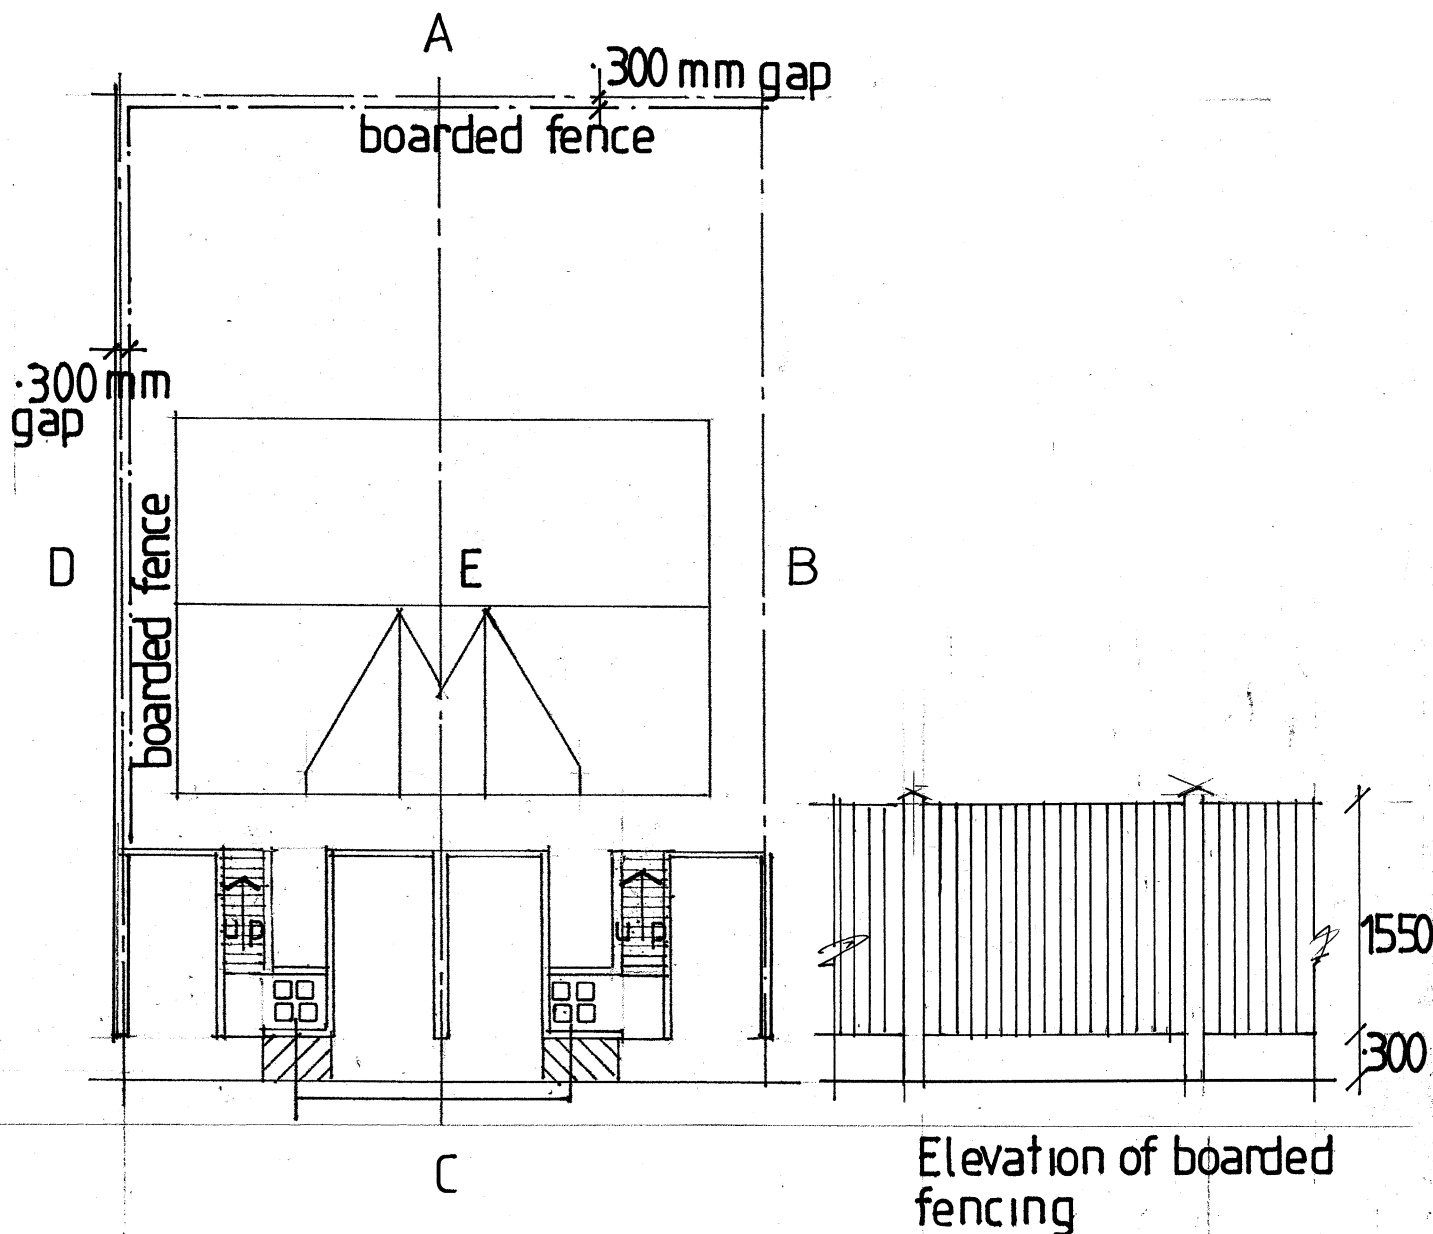

Boundary Treatments

- A. THE EASTERN BOUNDARY CONSISTS OF TREES CREATING A BUFFER BETWEEN THE SITE & ROCKDALE ROAD & HAS A 1.8M H STEEL PALISADE RUNNING ALONG THE BOUNDARY WITH BOARDED FENCE 300MM OFF PALISADE FENCE
- B. BOTTOM PANEL & POSTS IN AT PRESENT TO BOUNDARY B TO THE SOUTH OF THE SITE AWAITING VERTICAL BOARDED PANELS AS PER APPROVED PLANNING DEVICES.
- C. BRICK RETAINING WALL TO A HEIGHT OF 1.150 TO WESTERN BOUNDARY C WITH RETURNS AT PARKING SPACES AND STAIR WELLS WITH BOARDED FENCE 300MM IN FROM FACE OF RETAINING WALL
- D. 2.5MM CONC RETAINING ALONG THE NORTH BOUNDARY SLOPING DOWN TO 1.150M AT ITS JUNCTION ON WALKER RD BOUNDARY C WITH A 1.8 STEEL PALISADE FENCE.
- E. 1.8M VERTICAL BOARDED FENCING POST/PANELS.