




Note Number	Note Text
-------------	-----------

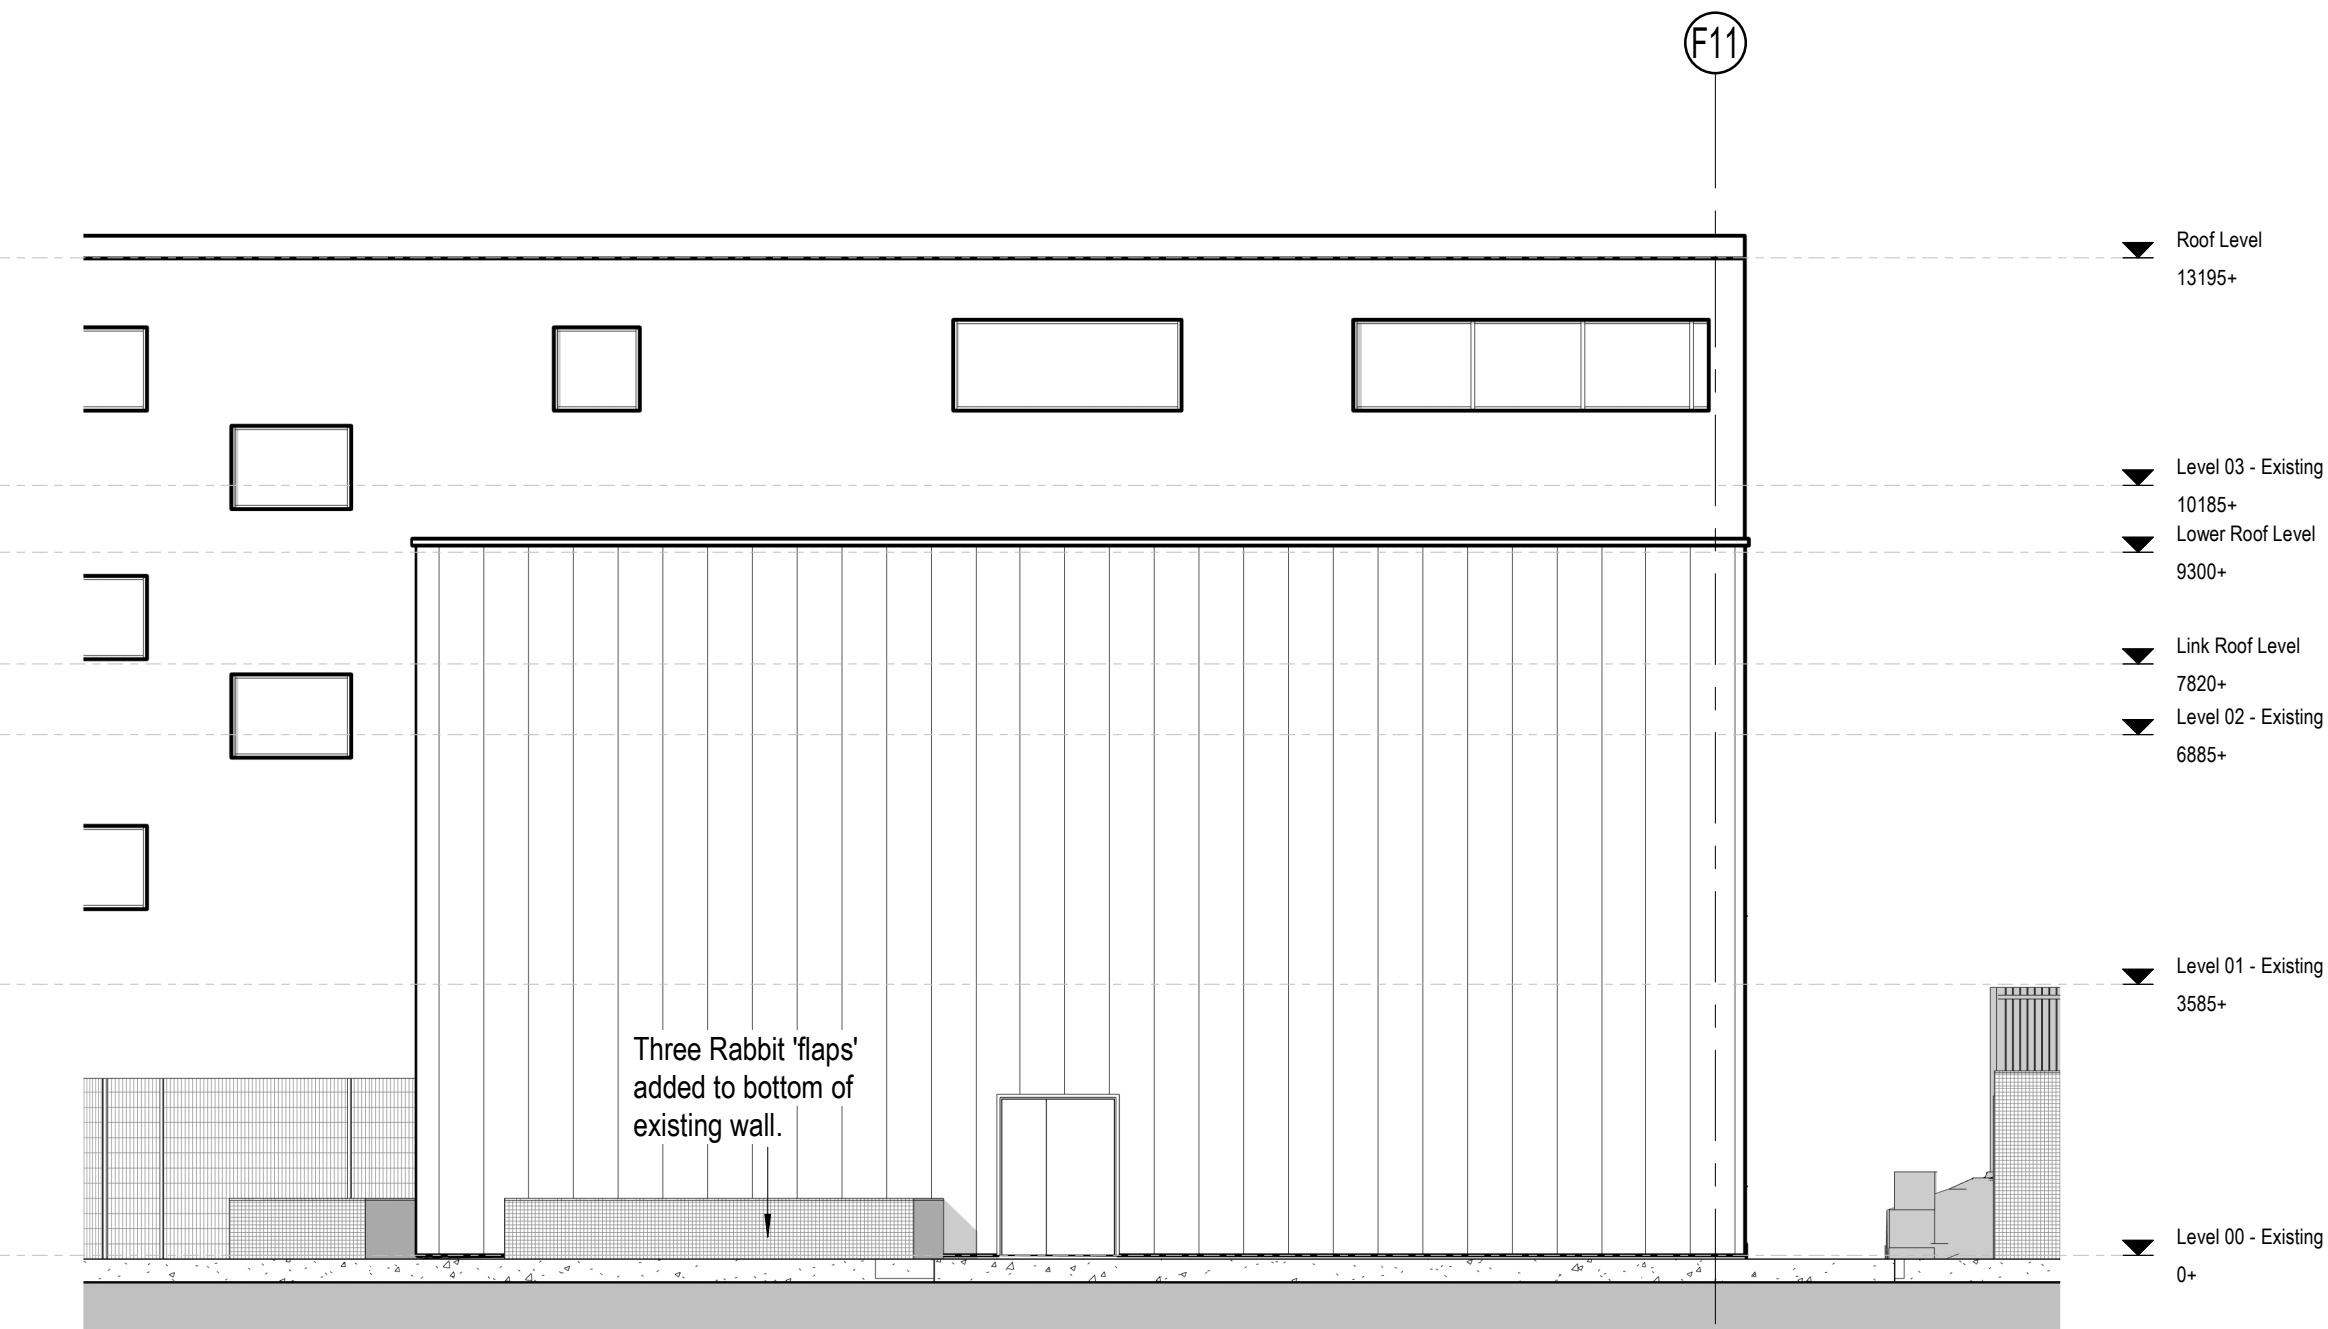


A Elevation - North

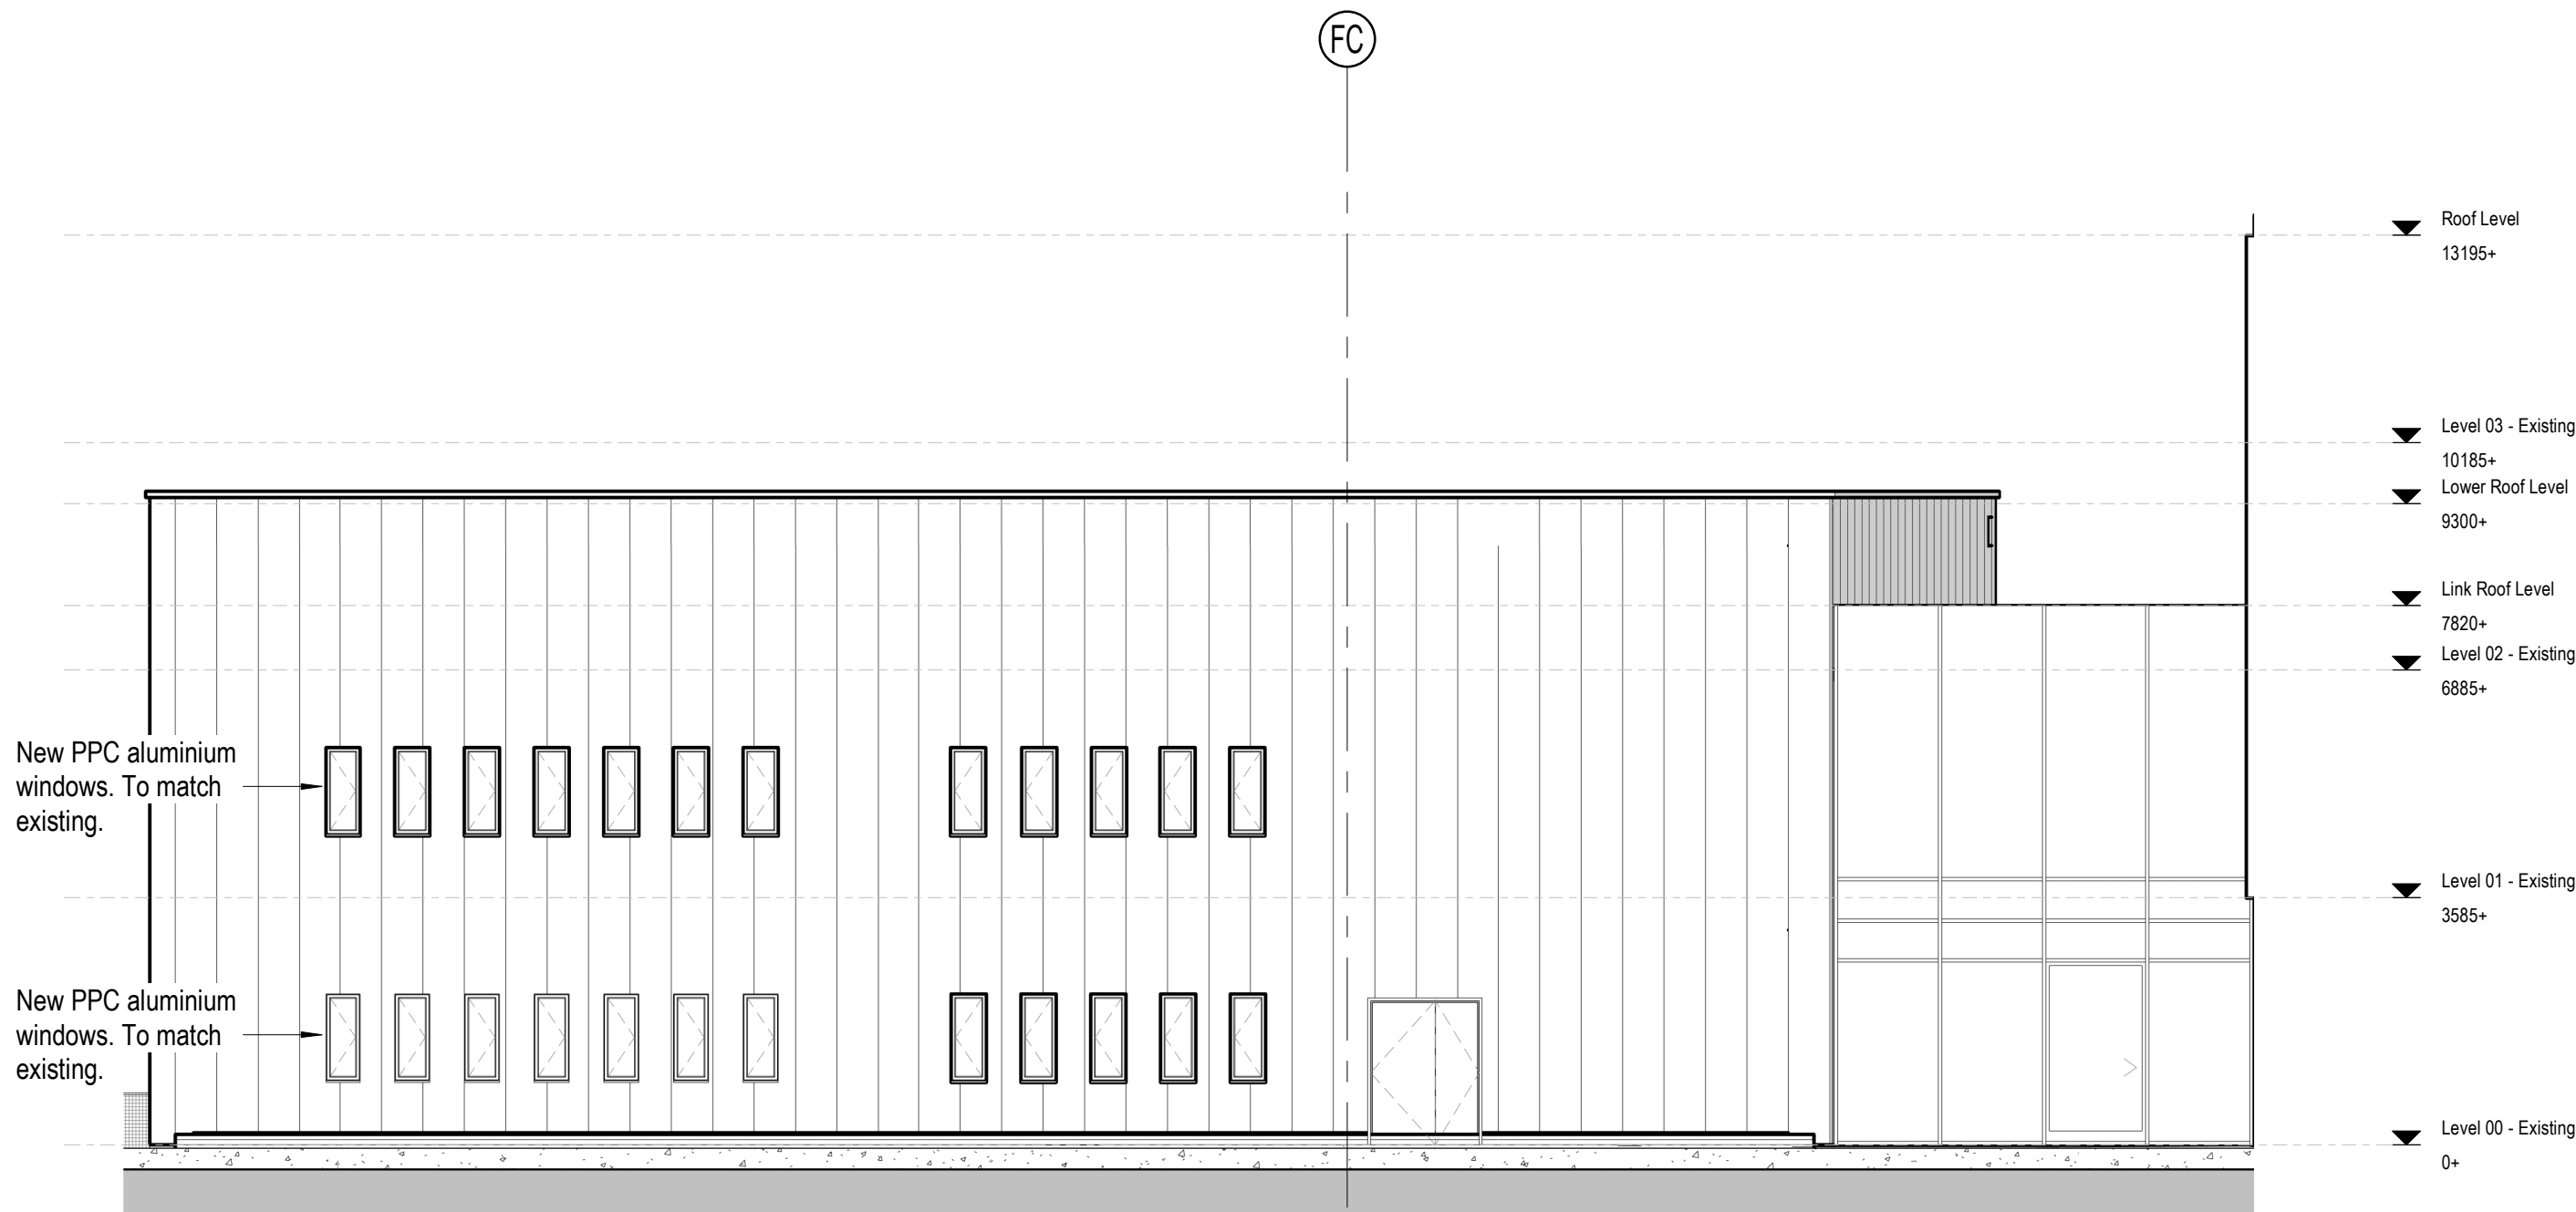


B Elevation - West

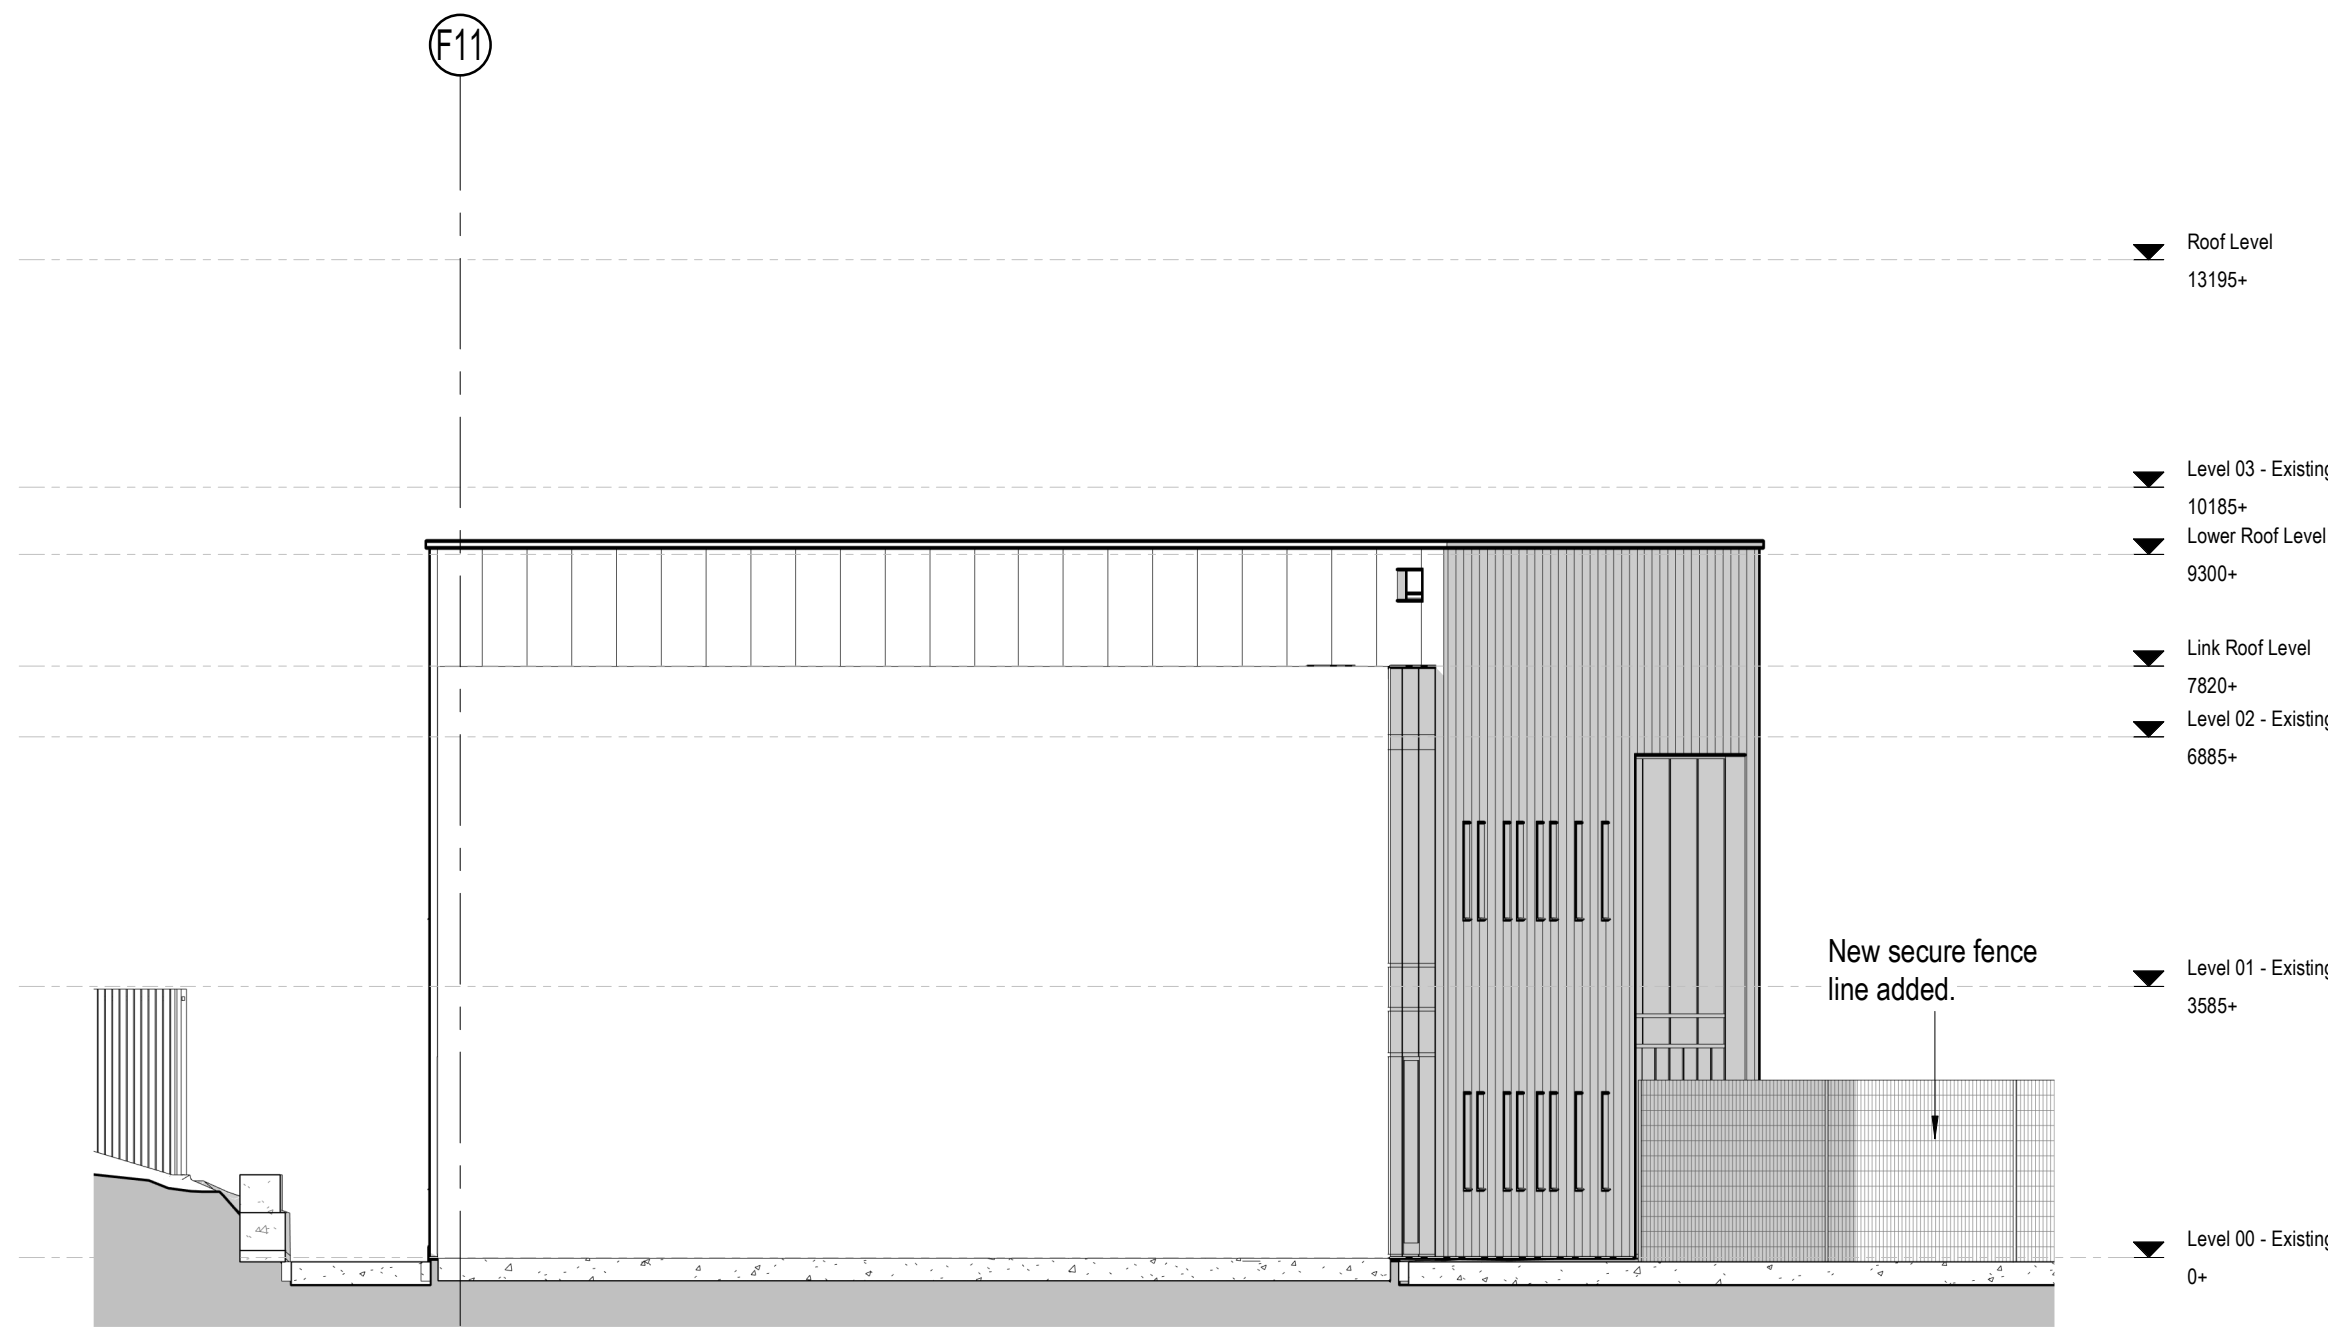

C Elevation - South

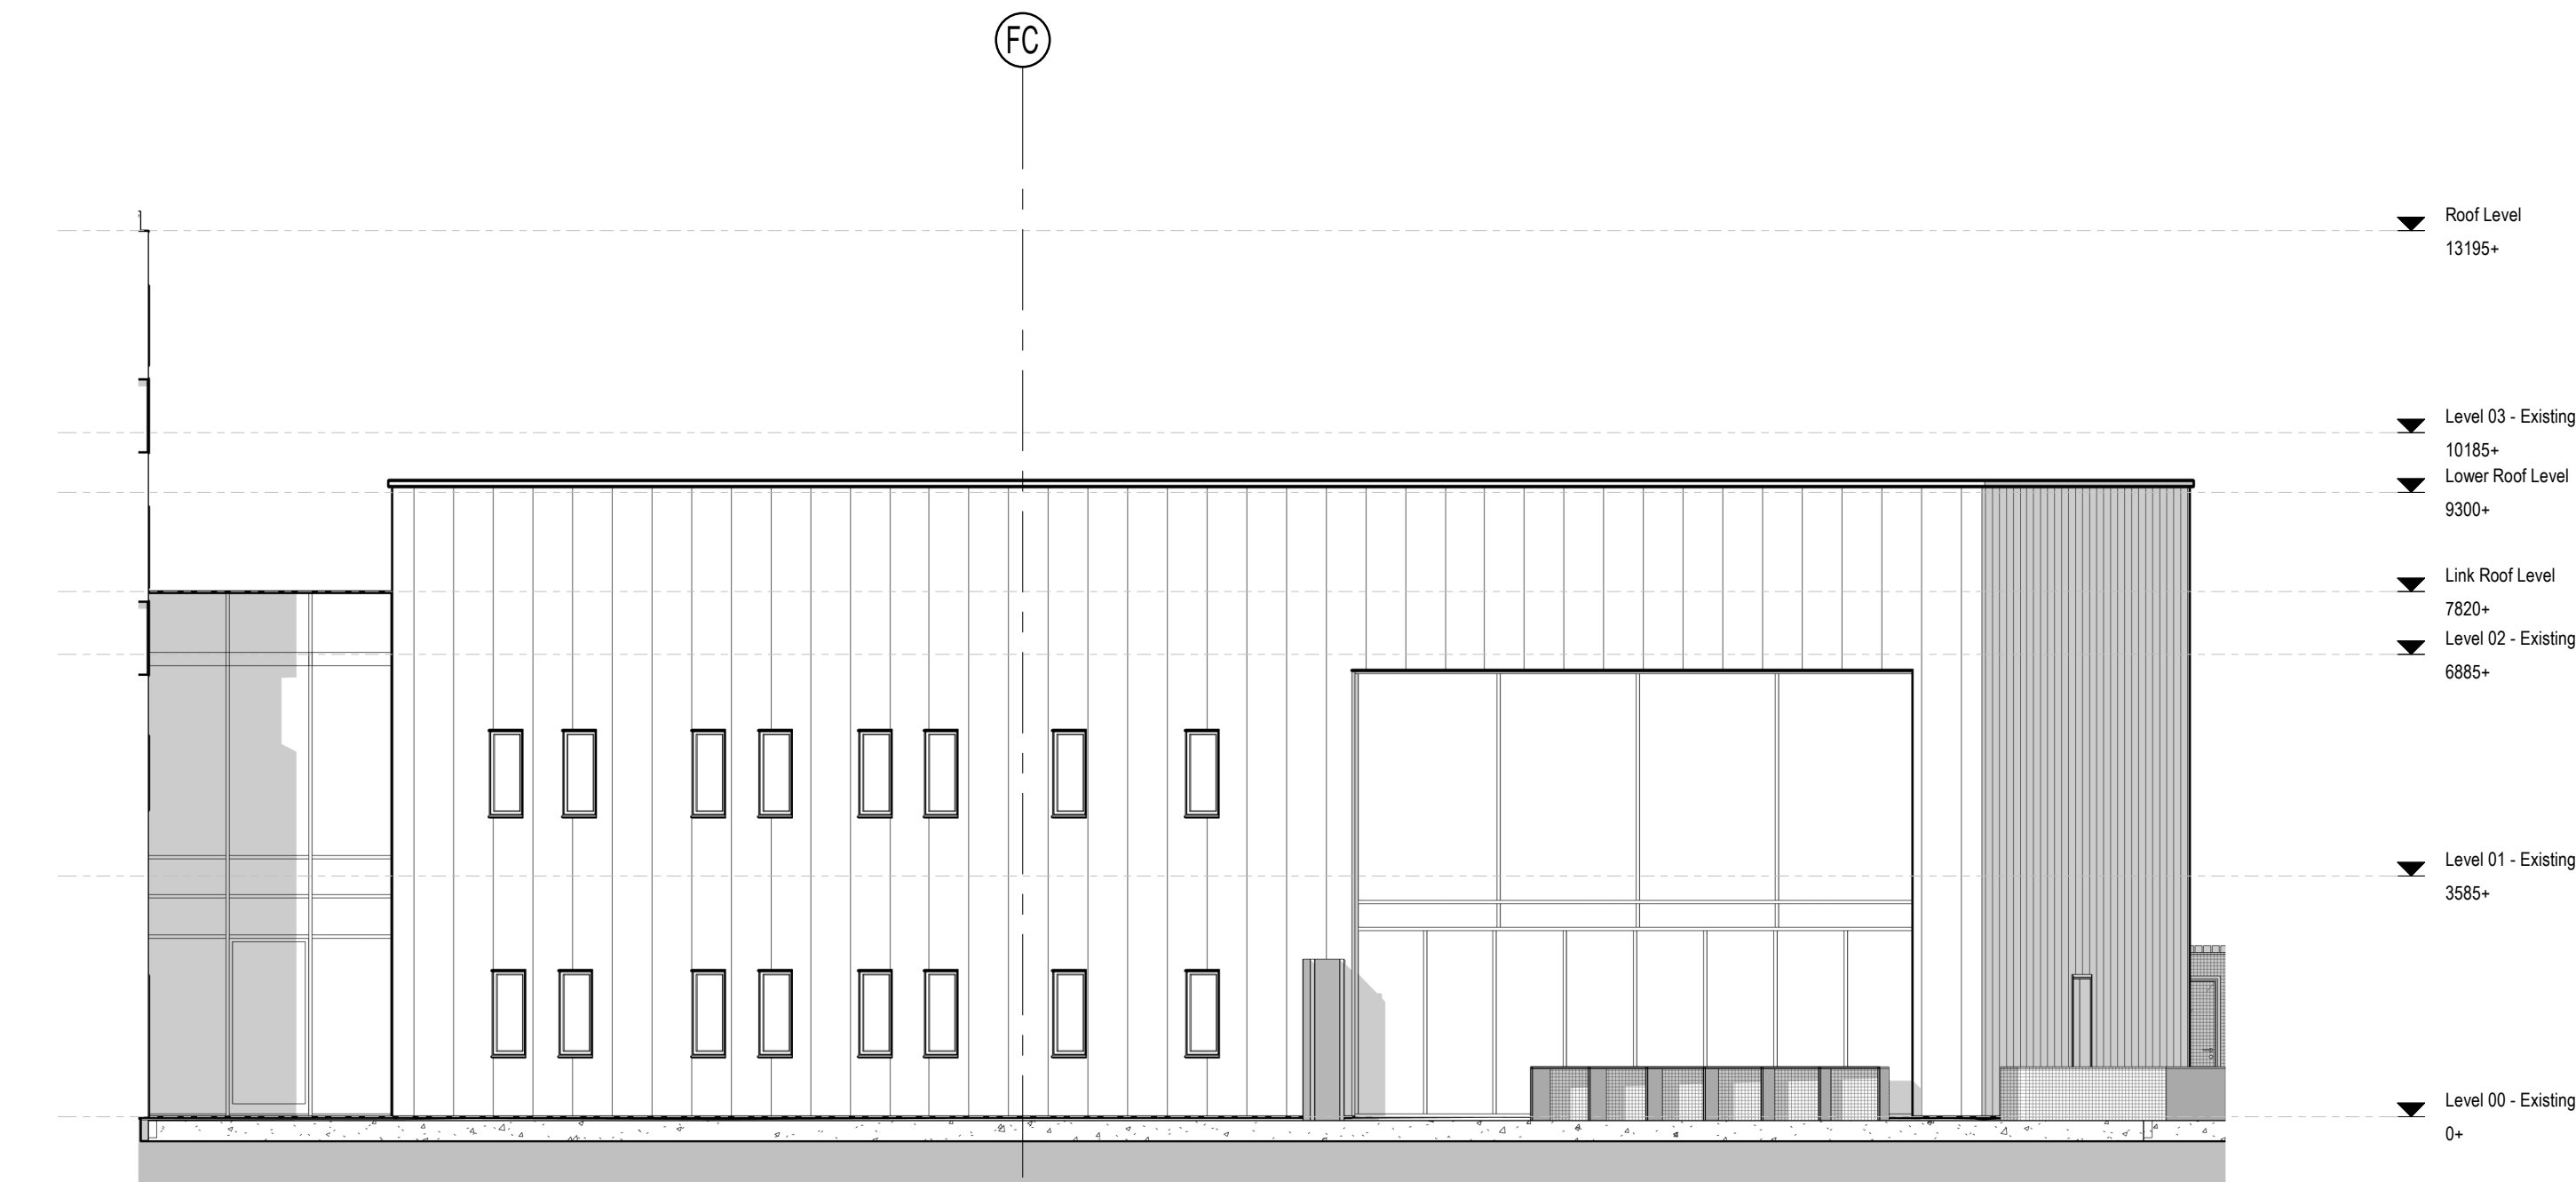

D Elevation - East

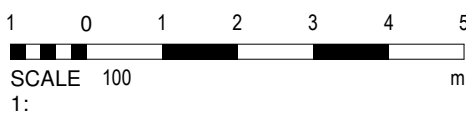

elliswilliams

Project Number: 2627
Project Name: Wythenshawe College

Drawing Status:
Drawing Number: 2627- EWA- ZZ- ZZ- DR- A- 10501
Drawing Name: Proposed Elevations - (F)
Date: 00.00.18
Drawn By: Author
Rev: P1
Scale: 1 : 100

Wellfield Chester Road Preston Brook WA7 3BA
T: 01928 752200 E: info@ewa.co.uk W: ewa.co.uk