



PROPOSED BLOCK PLAN

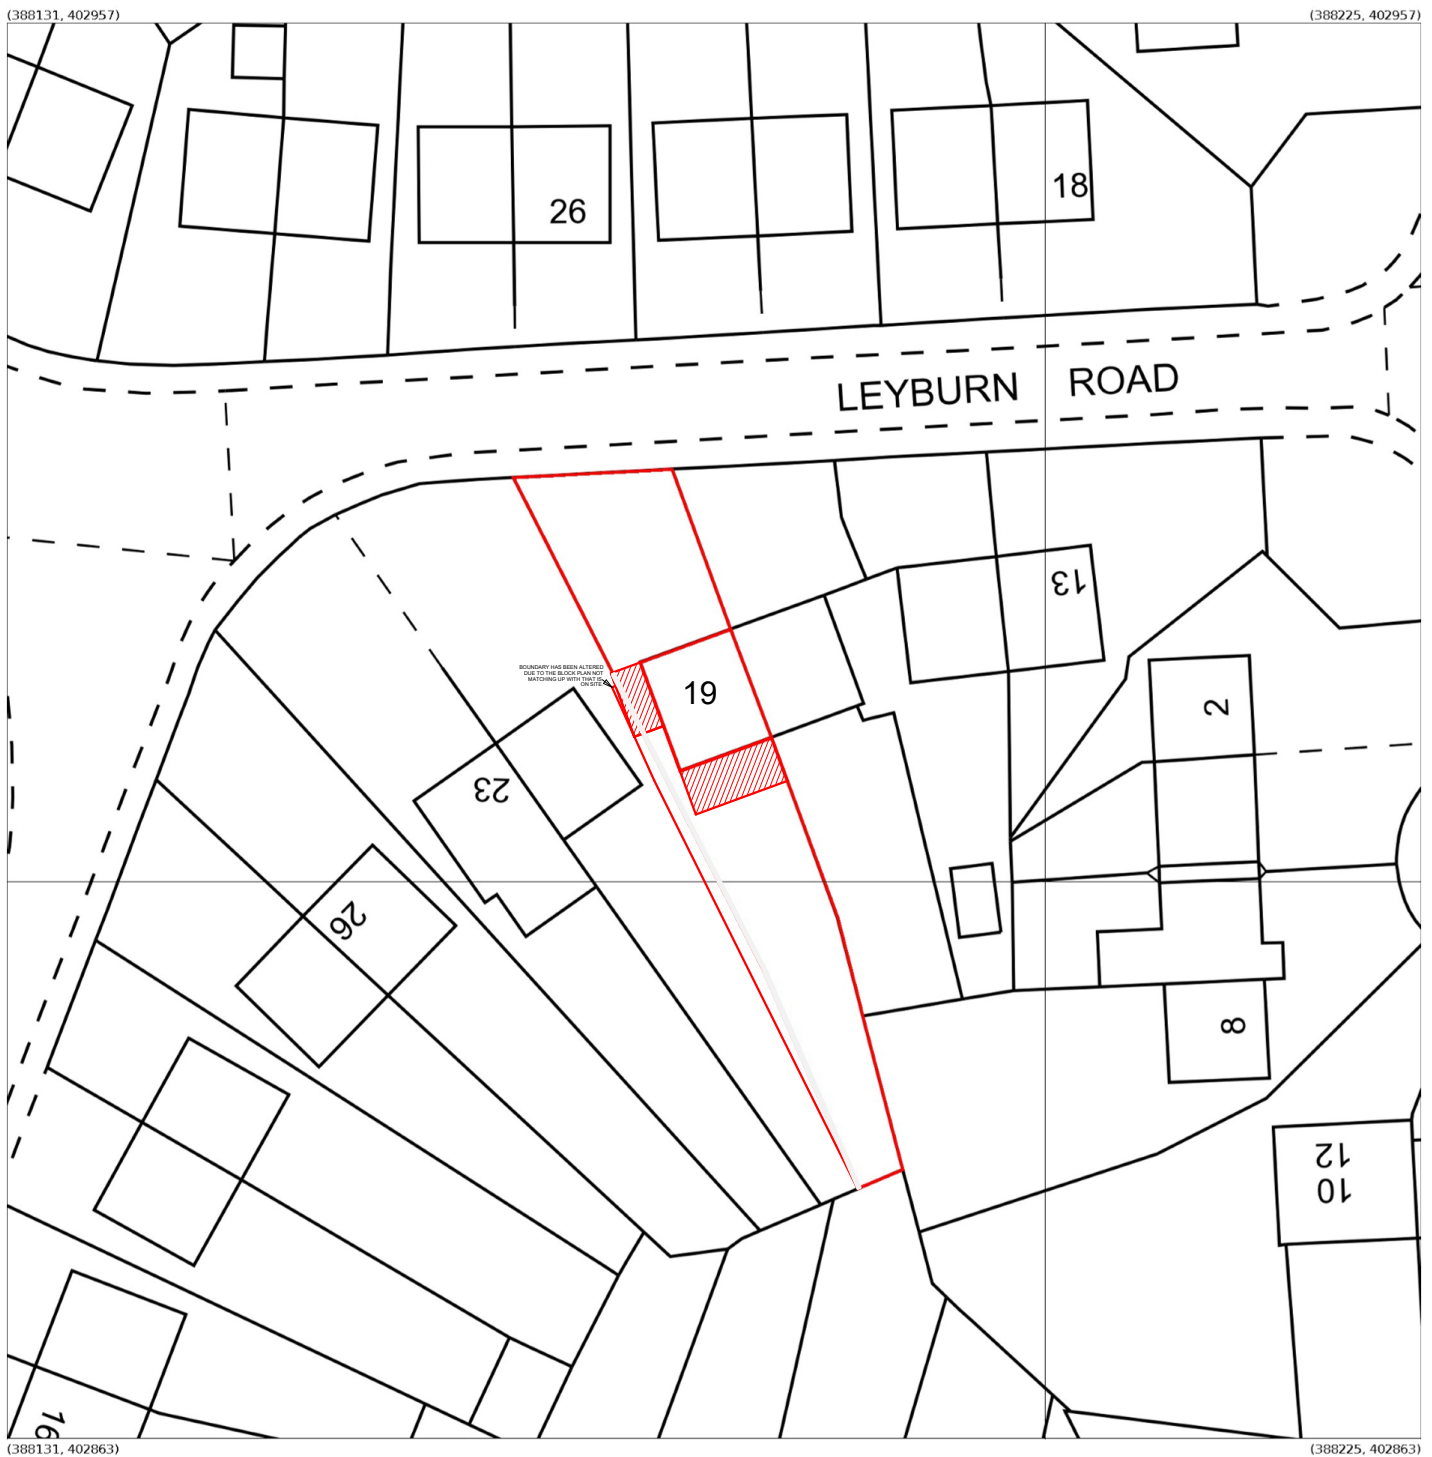

Produced 05 Jan 2022 from the Ordnance Survey MasterMap (Topography) Database and incorporating surveyed revision available at this date.

The representation of a road, track or path is no evidence of a right of way. The representation of features as lines is no evidence of a property boundary.

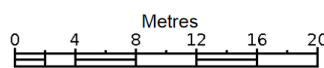

1:500



19, Leyburn Rd, Manchester
M40 5GZ

Supplied by: **Stanfords 05 Jan 2022**
Licence: © Crown Copyright and
database rights 2022 OS100035409
Order Licence Reference: OI1516055
Centre coordinates: 388178 402910