


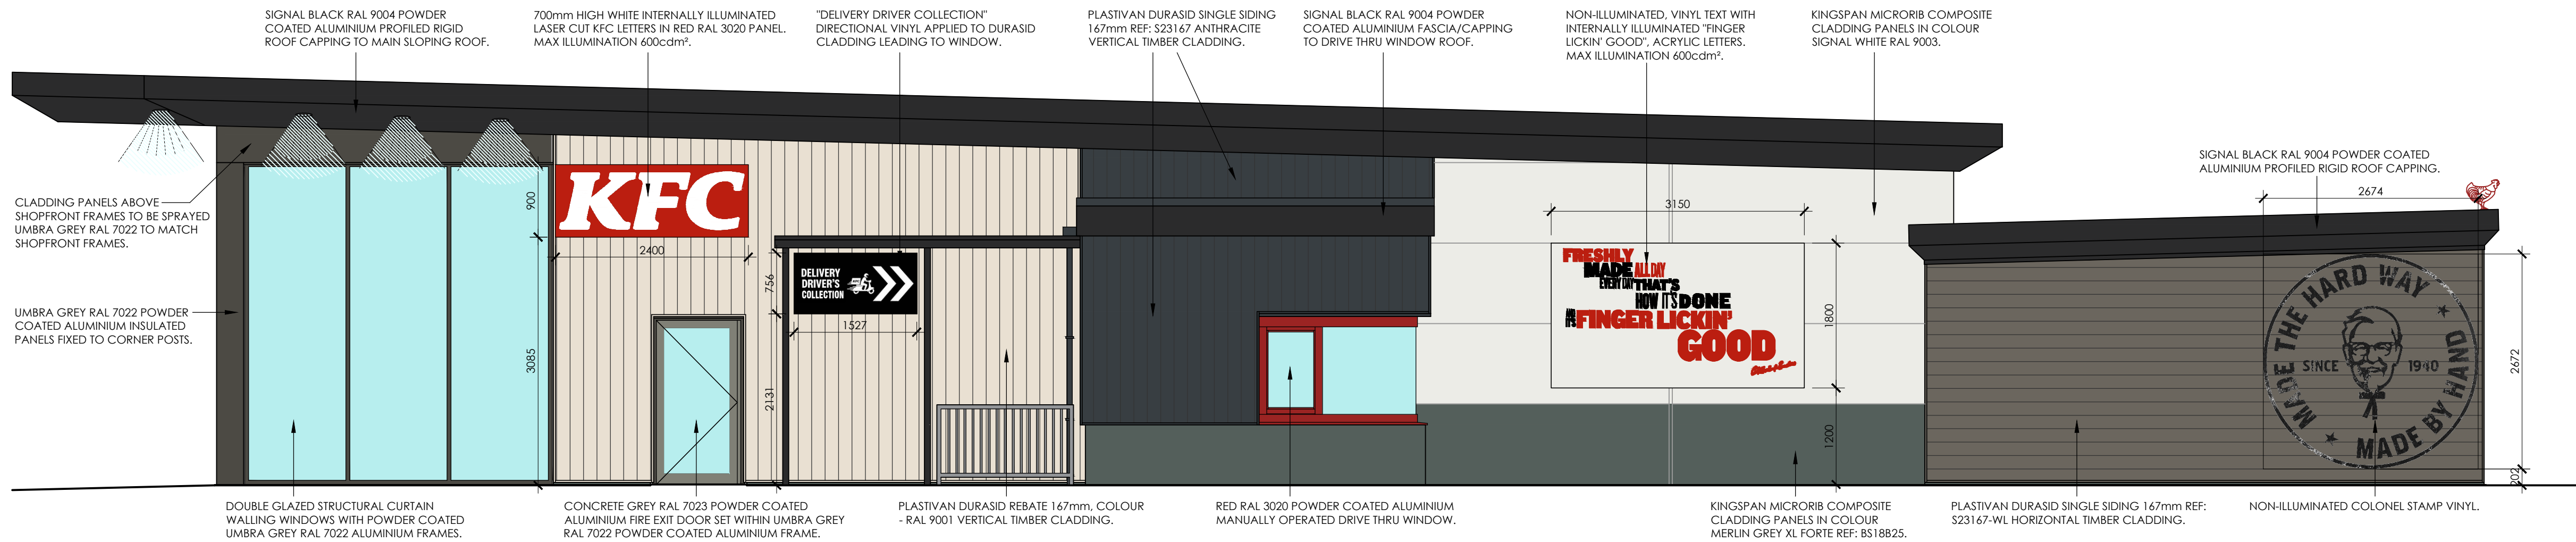

Proposed front (facing Altrincham Rd) elevation
scale - 1:50 @ A1



Proposed front (facing Tesco access road) elevation
scale - 1:50 @ A1

Frank Belshaw
Building Surveyors Limited

wheatley springs barn, wheatley lane road,
barrowford, nelson, lancashire. BB9 6QS.
tel no. [01282] 699668. fax no. [01282] 602447.



260 MODEL DRIVE THRU

store address
BAGULEY
SECTION OF TESCO CAR PARK
ALTRINCHAM ROAD, BAGULEY,
MANCHESTER, M23 9TJ
client
CHICKEN CABINS LTD

drawing title
PROPOSED
EXTERNAL ELEVATIONS - SHEET 1

drawn by	checked	date
CAM	----	26/10/21
store no.	scale	
0000	1:50 @ A1	

KFC drawing no.	FB ref.	revision
0000/2022/P211	2020/75	----