


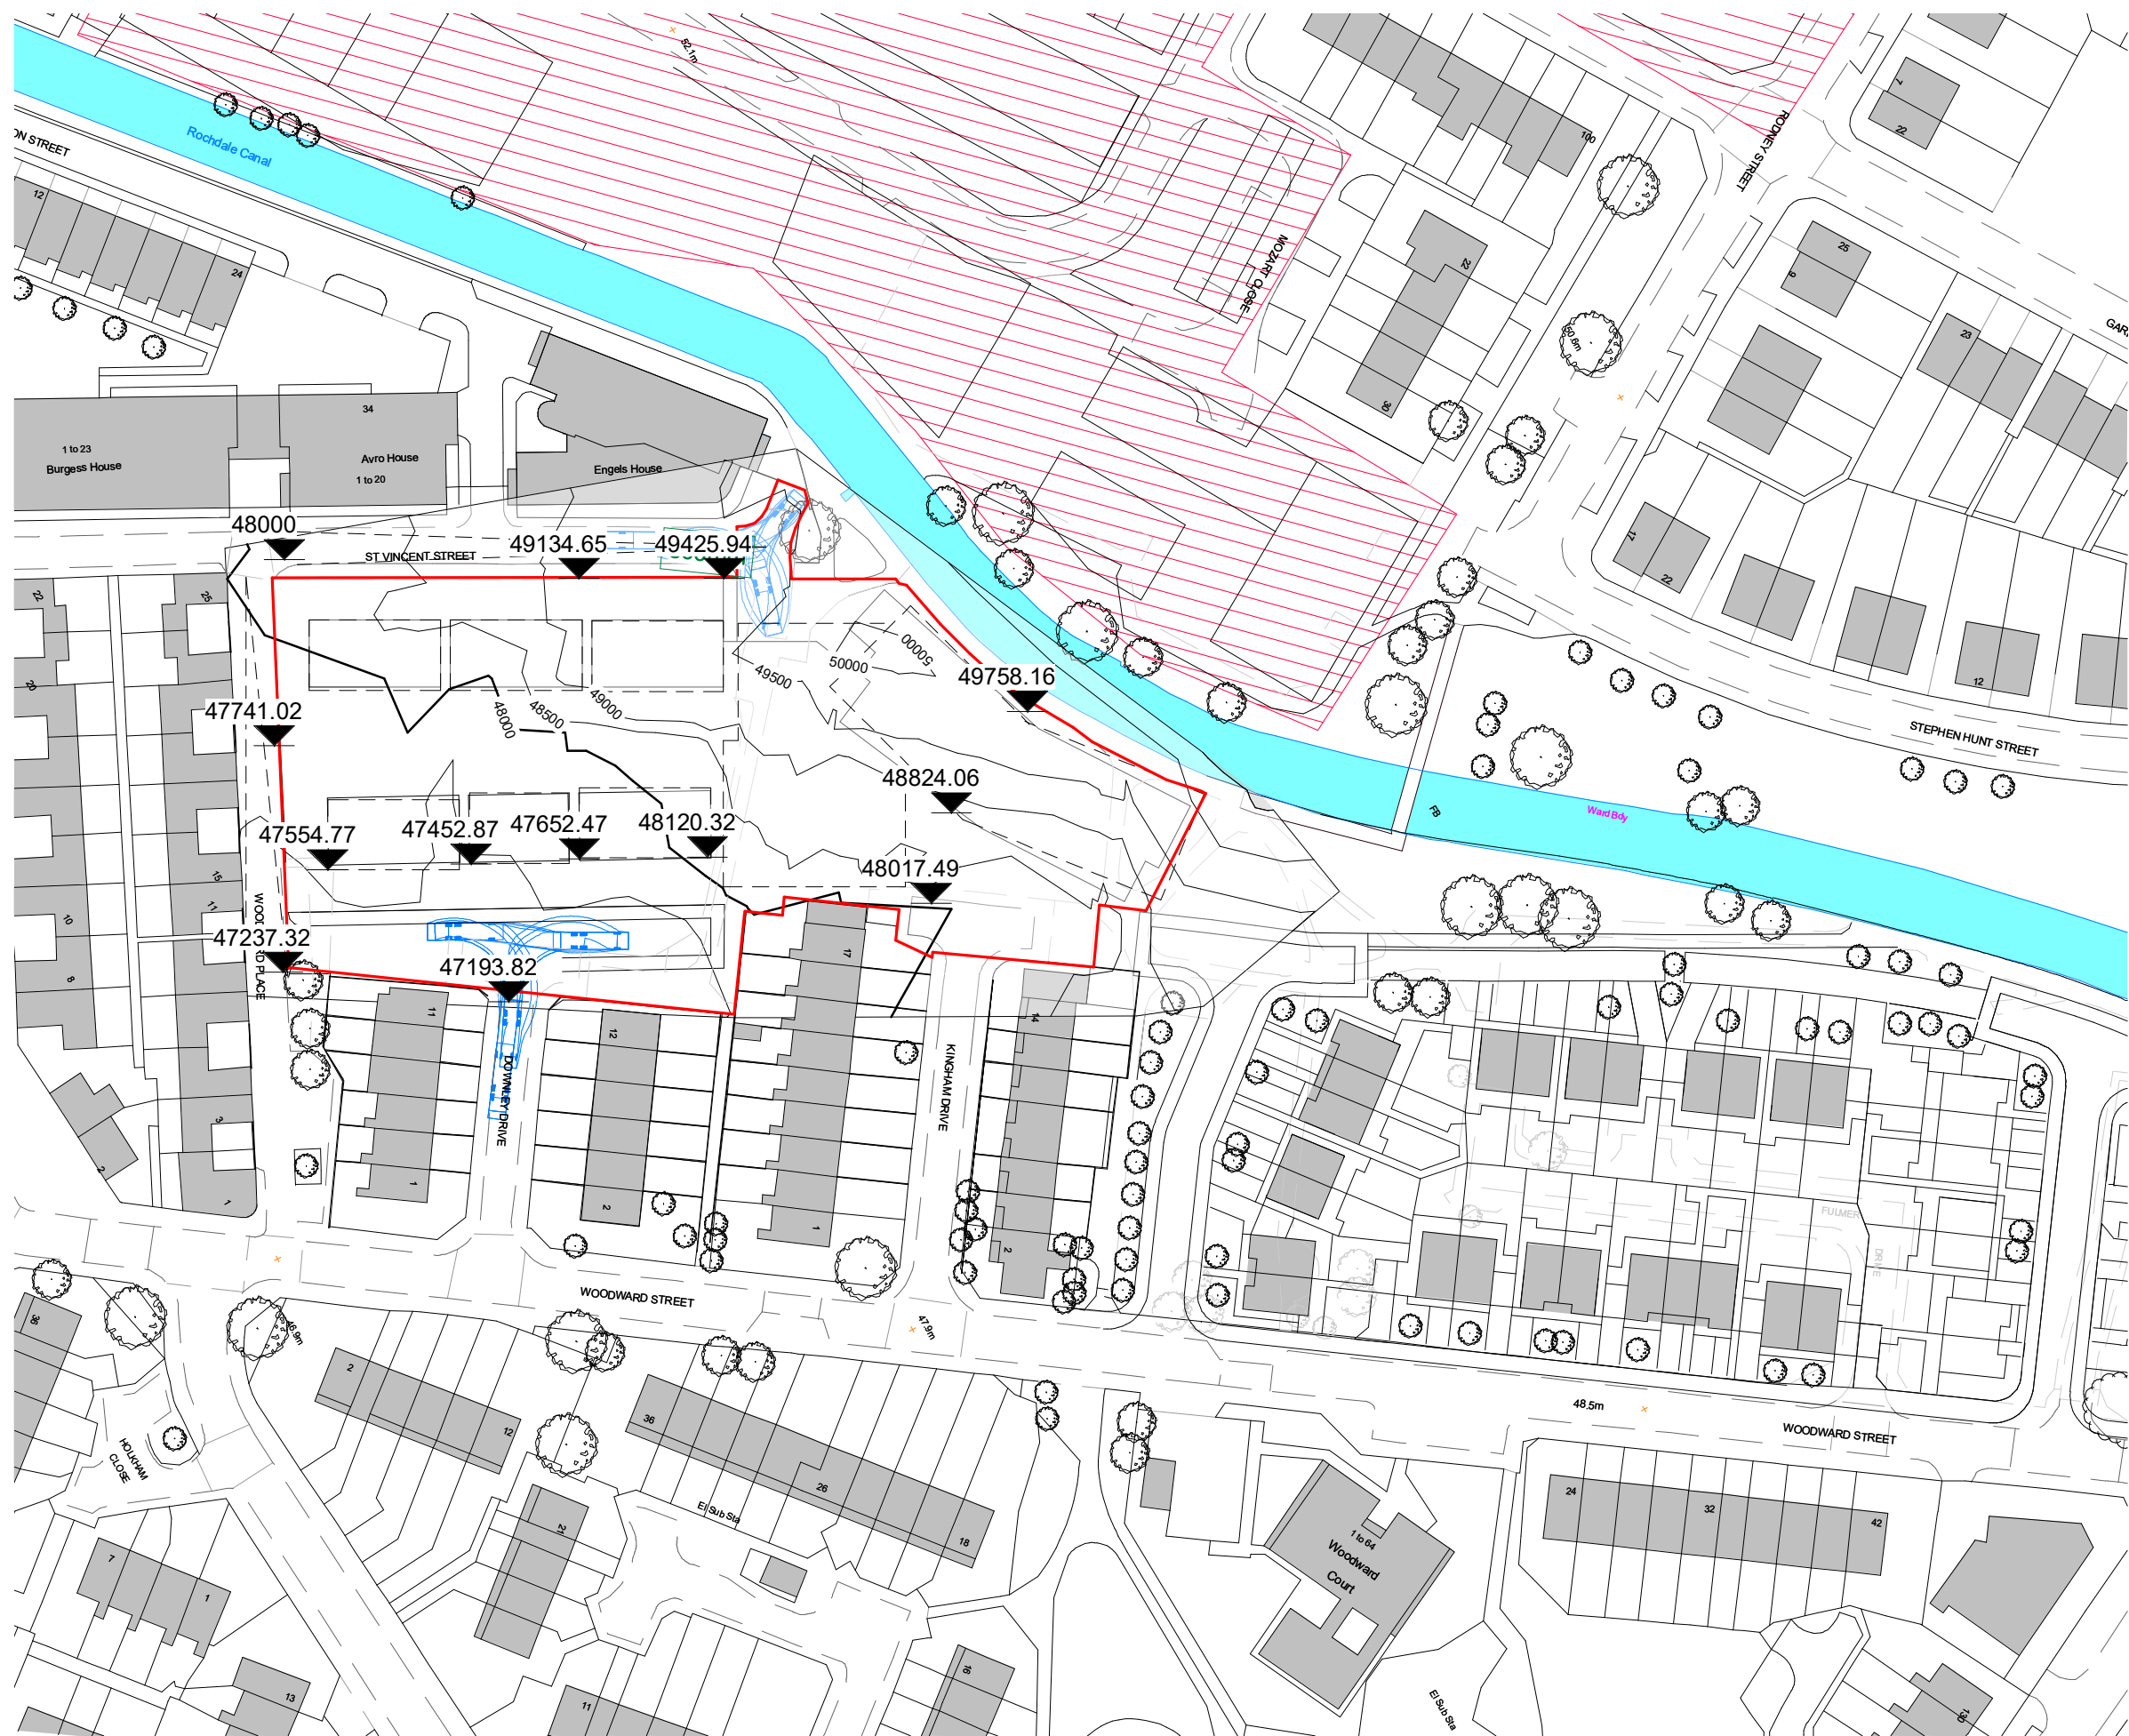

Note:  
Do not scale from this drawing.  
Dimensions are to be checked on site.  
If in doubt please ask.

|   |          |    |                                                                     |
|---|----------|----|---------------------------------------------------------------------|
| 6 | 25/03/22 | OM | Red Line Amended                                                    |
| 5 | 22/02/22 | OM | Red line boundary changed in accordance with Section 73 requirement |
| 4 | 07/05/21 | OM | Planning                                                            |
| 3 | 12/04/21 | OM | STAGE 3                                                             |
| 2 | 31/03/21 | OM | STAGE 3 DRAFT                                                       |
| 1 | 15/12/20 | IB | STAGE 2 Report                                                      |

Rev Date Intls Details

© The moral rights of the author are hereby asserted.  
This drawing and design is the sole property of Buttress Ltd and must not be reproduced without permission.  
Buttress Ltd is Registered in England and Wales: 5363573

greatplaces  
HOUSING GROUP

Buttress

41 Bengal St  
Manchester  
M4 6AF

T 0161 236 3303  
E contact@buttress.net  
W www.buttress.net

|               |                      |
|---------------|----------------------|
| Project Title | Downey Drive         |
| Client        | Great Places         |
| Location      | Ancoats - Manchester |

Drawing Title Existing Site - Levels

|         |                     |                 |          |
|---------|---------------------|-----------------|----------|
| Date    | 24/03/2022 16:29:49 | Scale           | 1 : 1000 |
| Checked | Checker             | Orig Paper Size | A3       |

Job No: 8801 Status Planning

Project: Origin: Zone: Level: Type: Disc: Number: Rev:

8801-BA-00-00-DR-A-(01) 006-6