


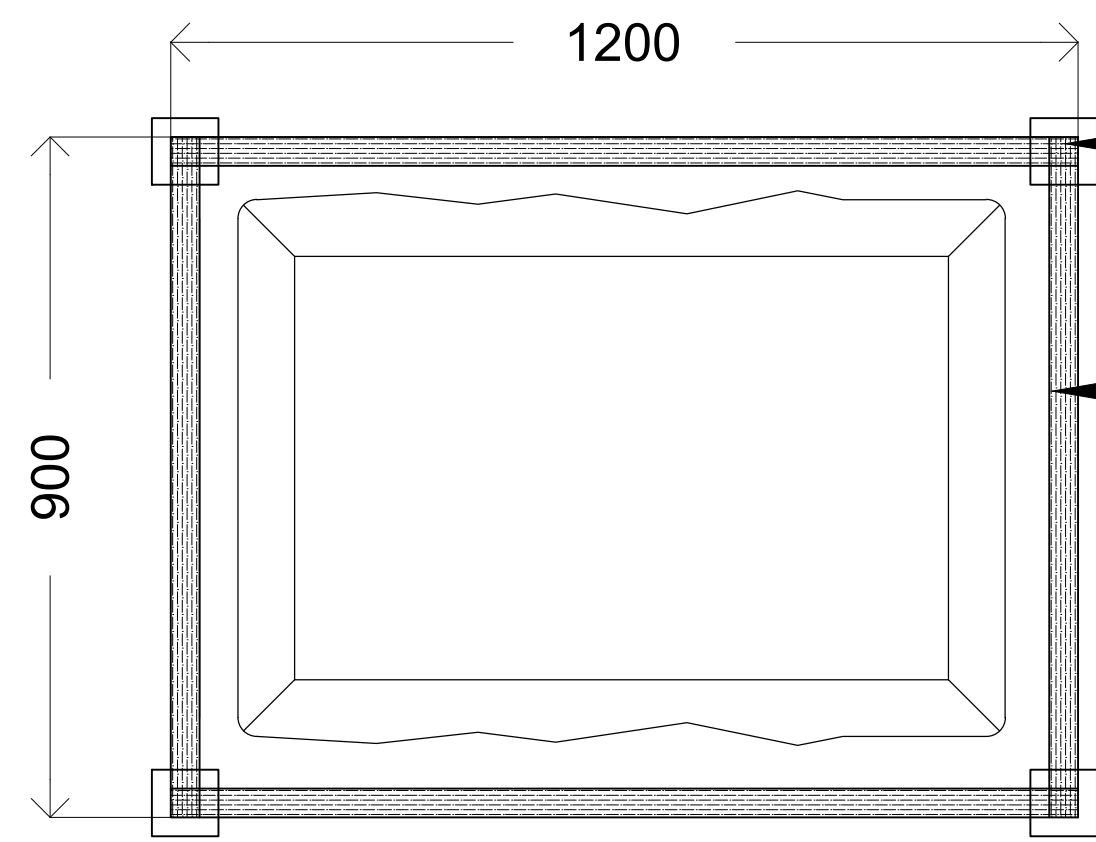


Loose Planter Plan
Scale 1:10 @ A1

1200 x 900 reclaimed mild steel basket cage with steel feet to base.

Heavy duty rubble sack with planting membrane internally fitted to take standard soil and compost mix and various plants.



PLANTER REFERENCE IMAGE

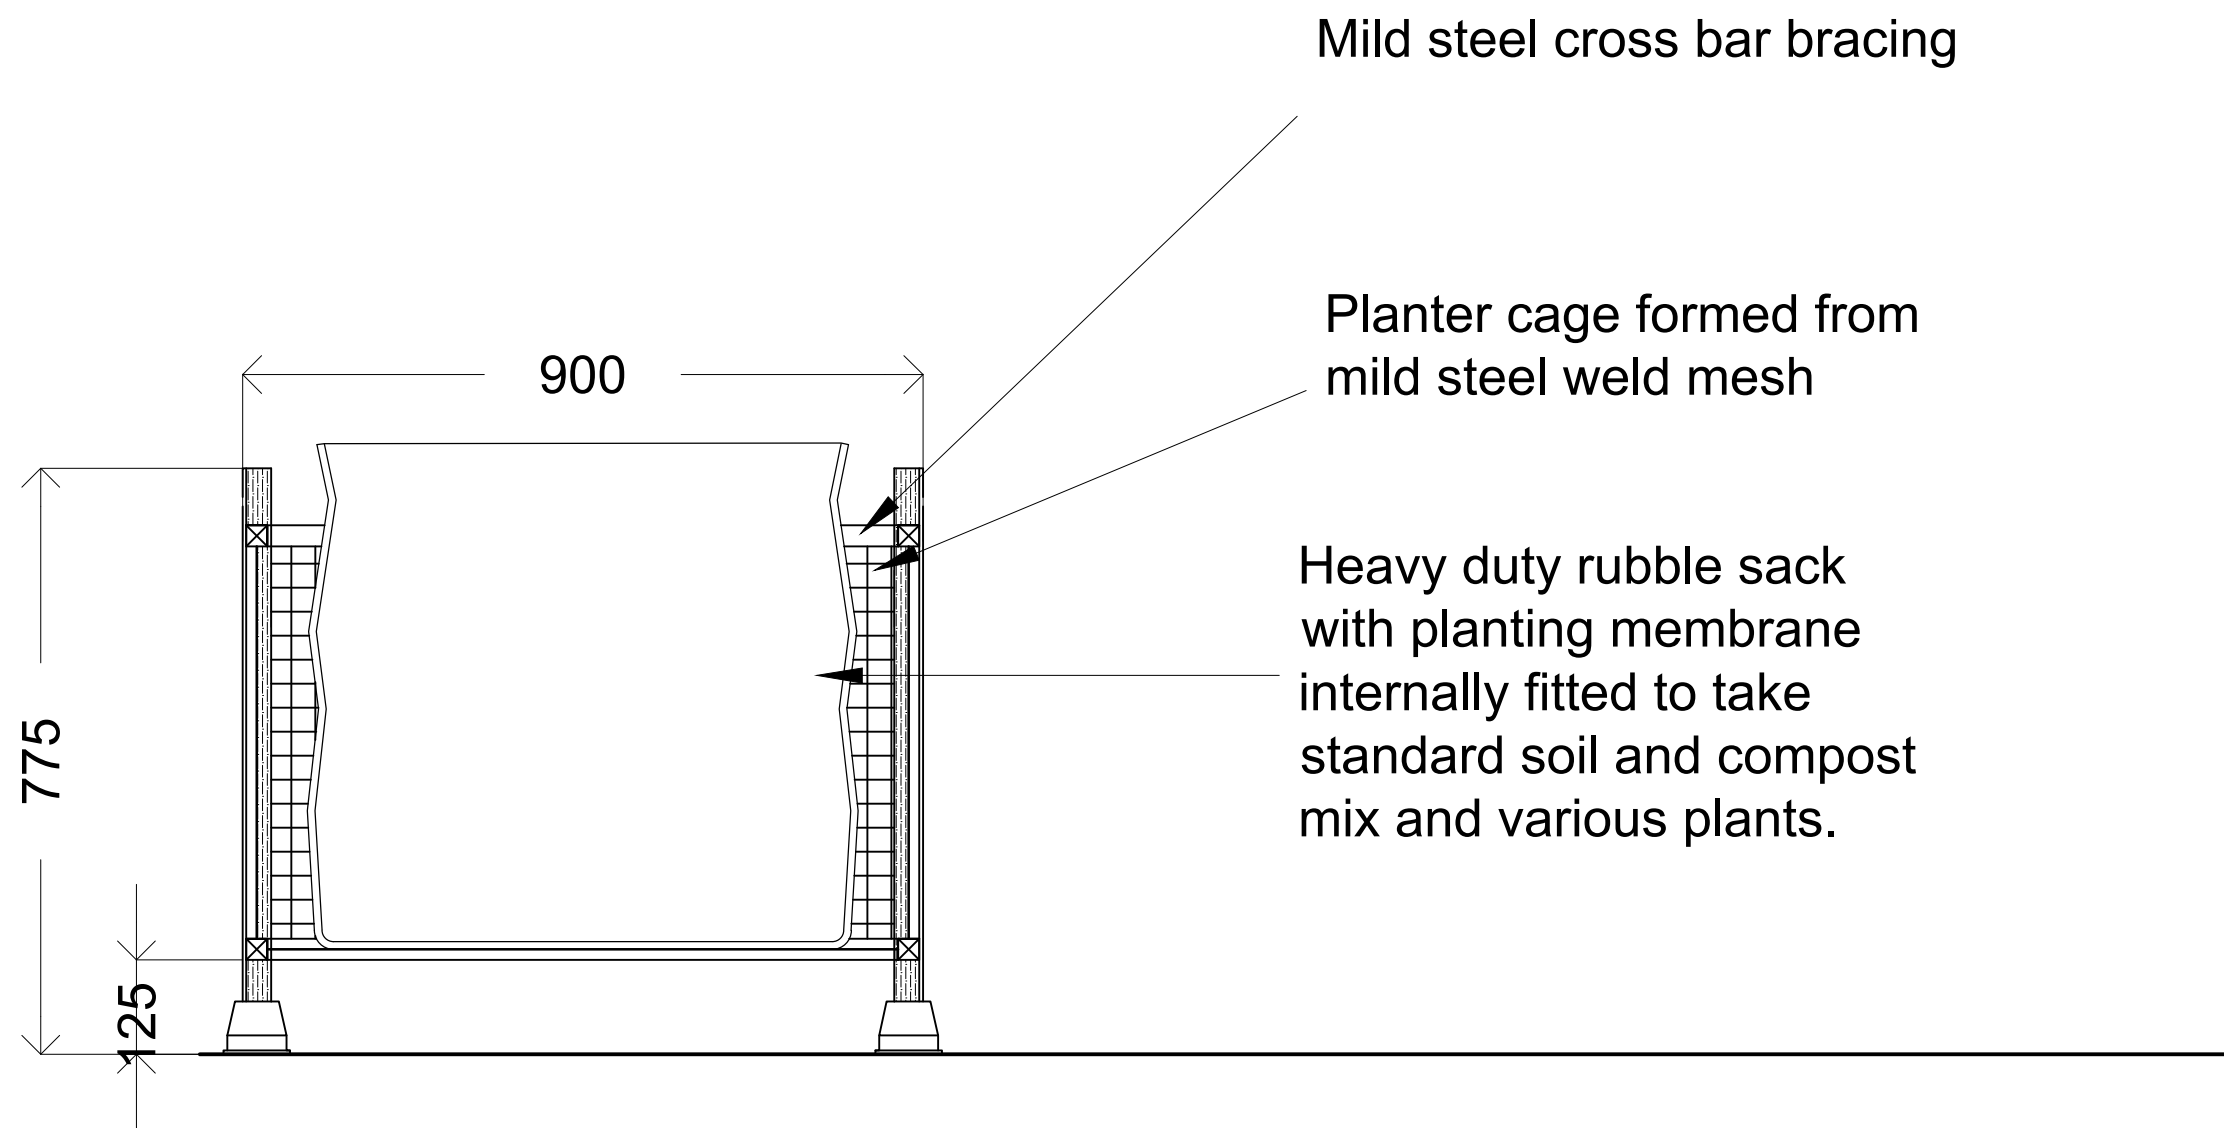


Loose Planter Section
Scale 1:10 @ A1

Mild steel cross bar bracing

Planter cage formed from mild steel weld mesh

Heavy duty rubble sack with planting membrane internally fitted to take standard soil and compost mix and various plants.

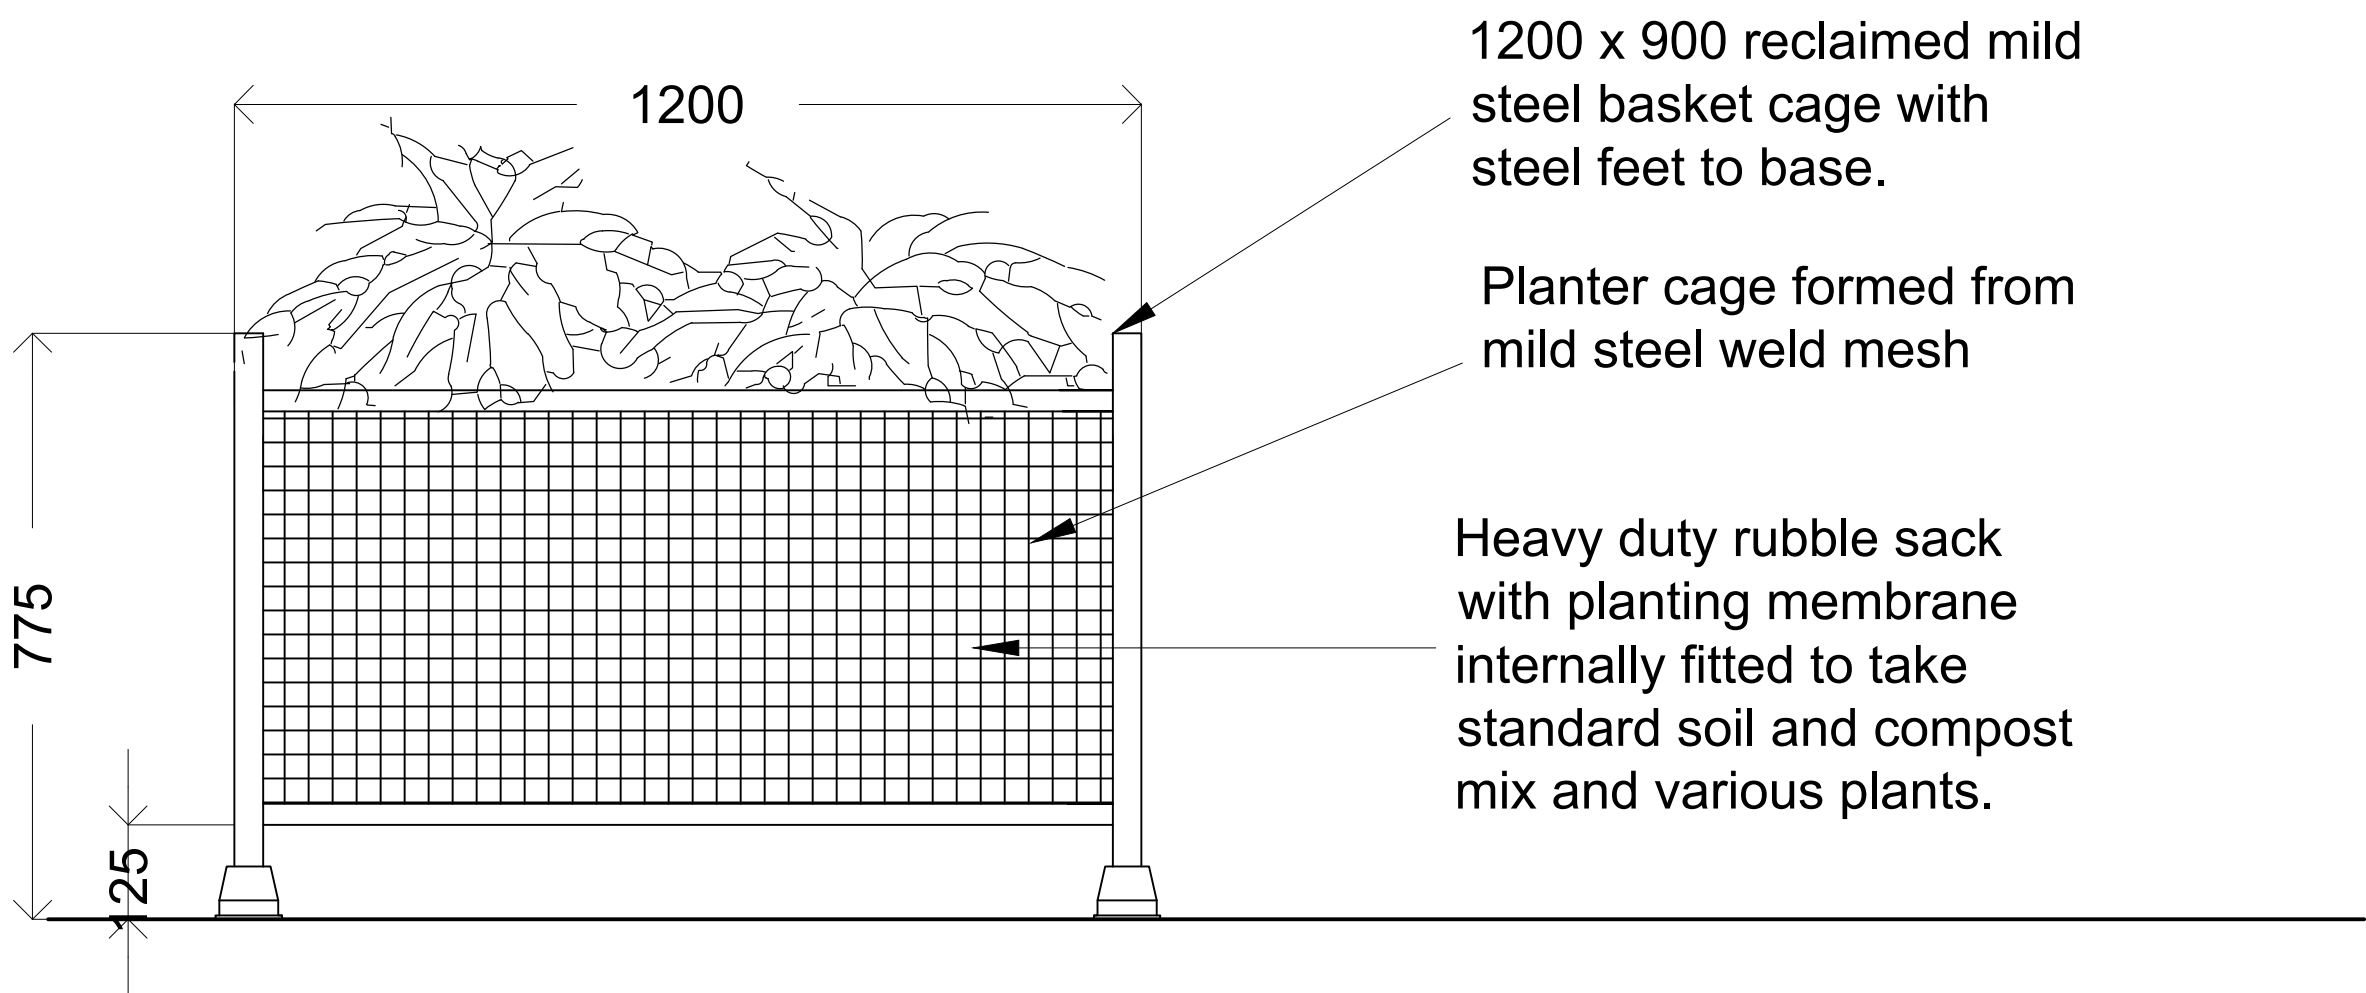


Loose Planter Elevation
Scale 1:10 @ A1

1200 x 900 reclaimed mild steel basket cage with steel feet to base.

Planter cage formed from mild steel weld mesh

Heavy duty rubble sack with planting membrane internally fitted to take standard soil and compost mix and various plants.

All levels and dimensions must be checked on site by contractor prior to commencement of works. Any variations must be reported to JSA Design.
All information herein is the copyright of JSA Design. Copying in full or in part is forbidden without the written permission from JSA Design.

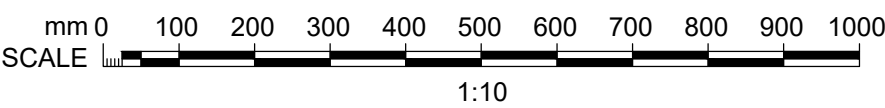

Client SWAN STREET FIREHOUSE LTD			
Date	APR 2022	Status	STAT
Drawn	RR	Checked	-
Scale	1:10	Size	A1
Rev.	Drawing No. 320-406		
Drawing Title Proposed Planter Details			
Project Title 40 Swan Street Manchester			
 JSA DESIGN			