




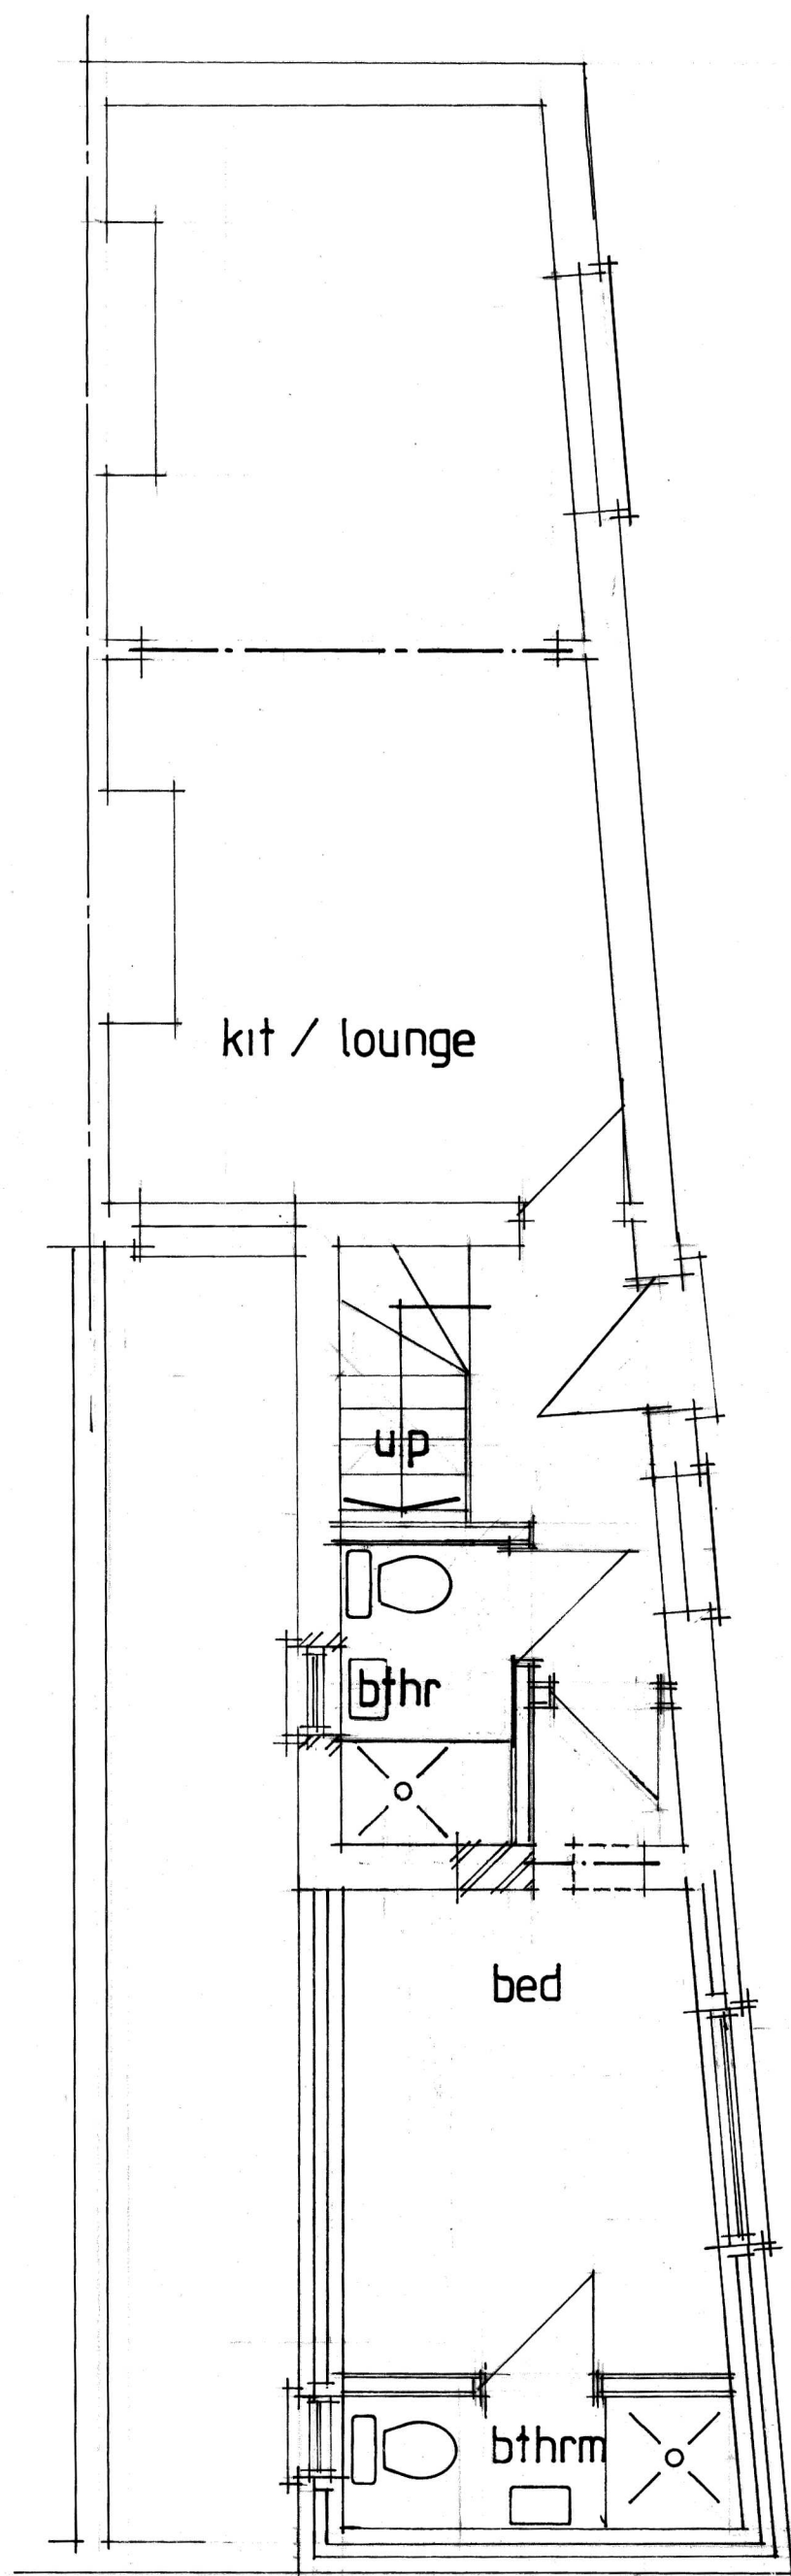


Ground Floor

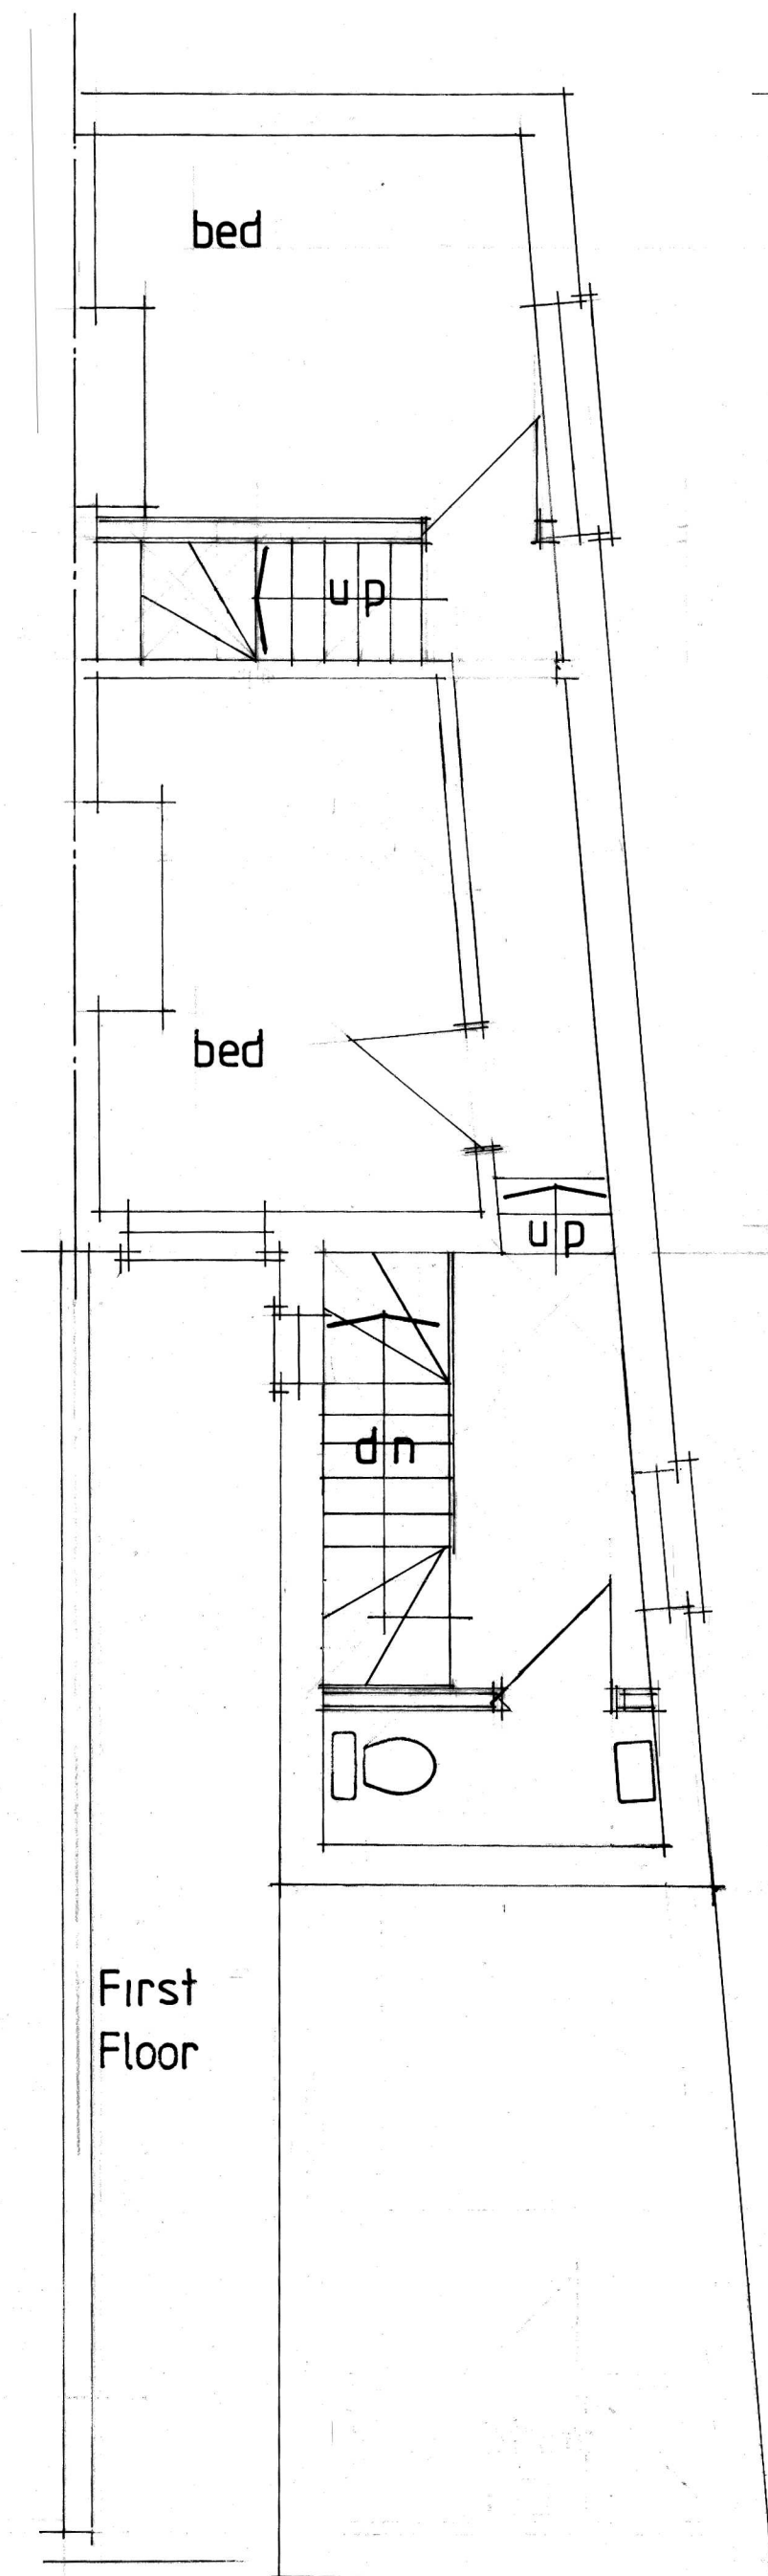

First Floor

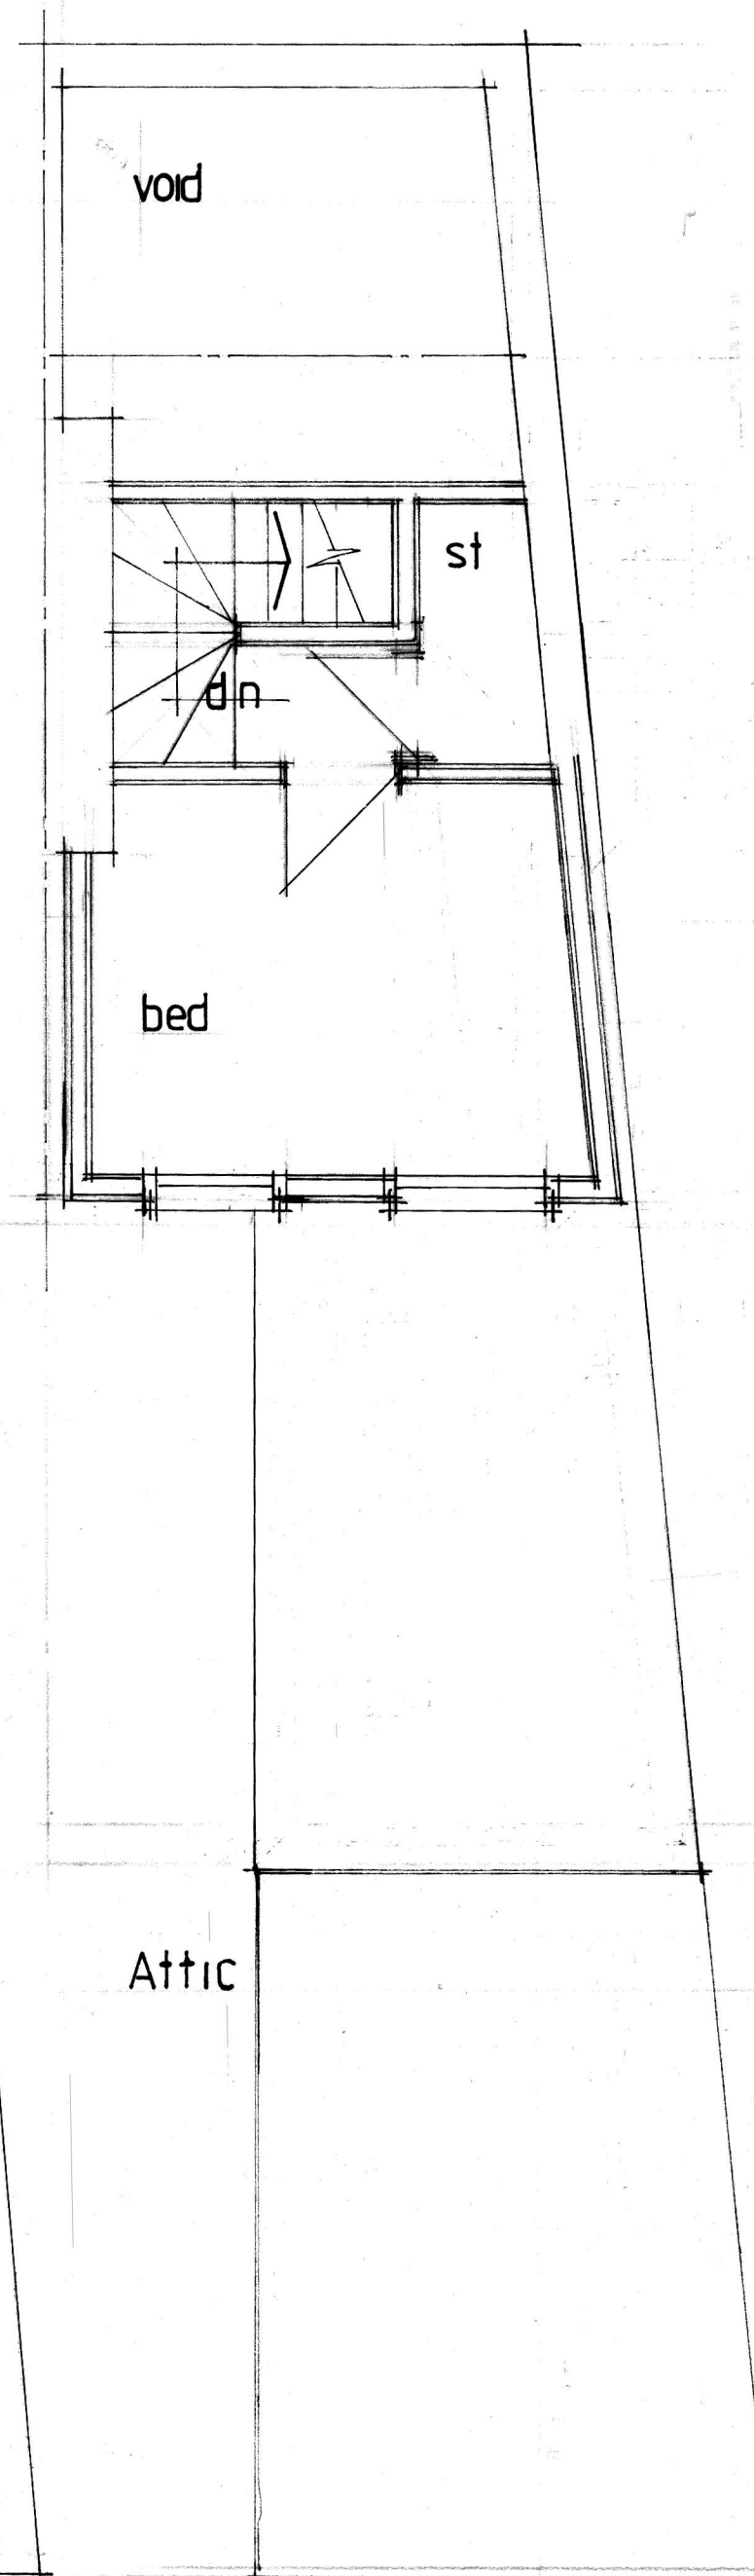

Attic

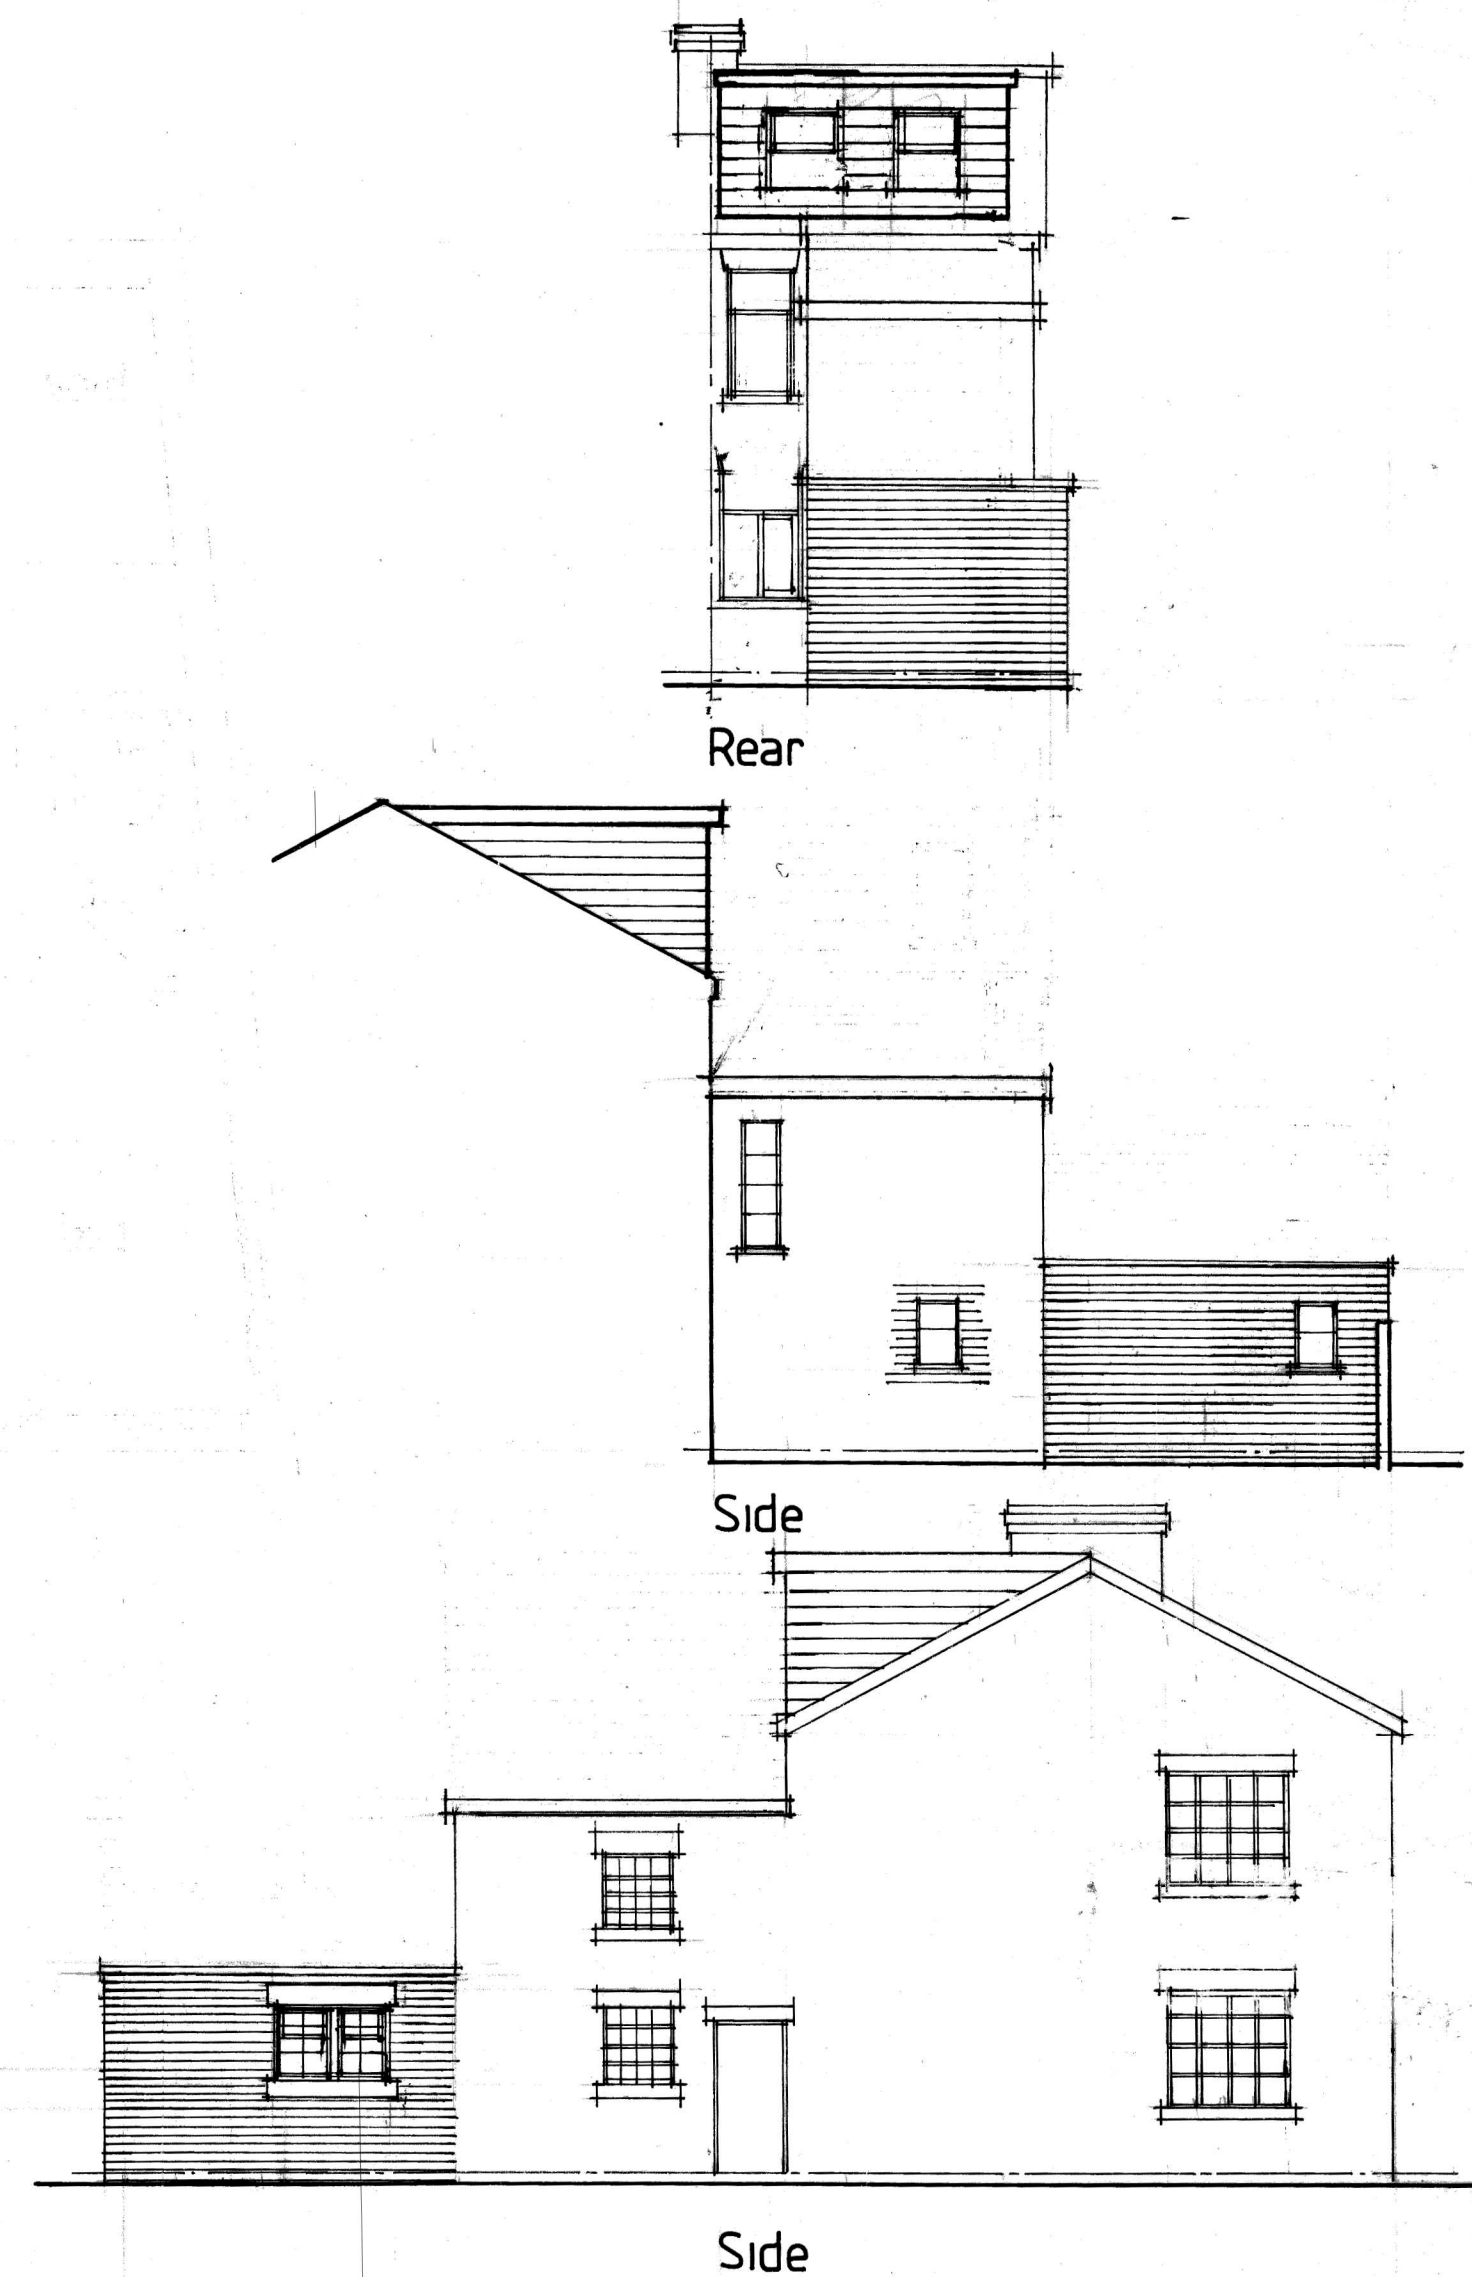

No:	Revision:	Date:	Initial:
ALPHA DESIGN 11 GILDA CRESCENT ROAD ECCLES M30 9AG TELEPHONE :0161 707 5533			
Project: 23 Maine Road Rusholme Mcr			
Title: Floor Layouts and Elevs (proposed)			
Scale: 50.100	Date: Oct 21	Initial: CLK	
Drg. No: 2			