
Copyright of this drawing is vested in the architect and it must not be copied or reproduced without consent. Figured dimensions only are to be taken from this drawing. All contractors must visit the site and be responsible for taking and checking all dimensions relative to their work. Space Invader Design are to be advised of any variation between drawings and site conditions. Do not scale off this drawing

Key:

Boundary of Space

NOTES:

- Drawing to be printed in colour
- Survey information provided by others

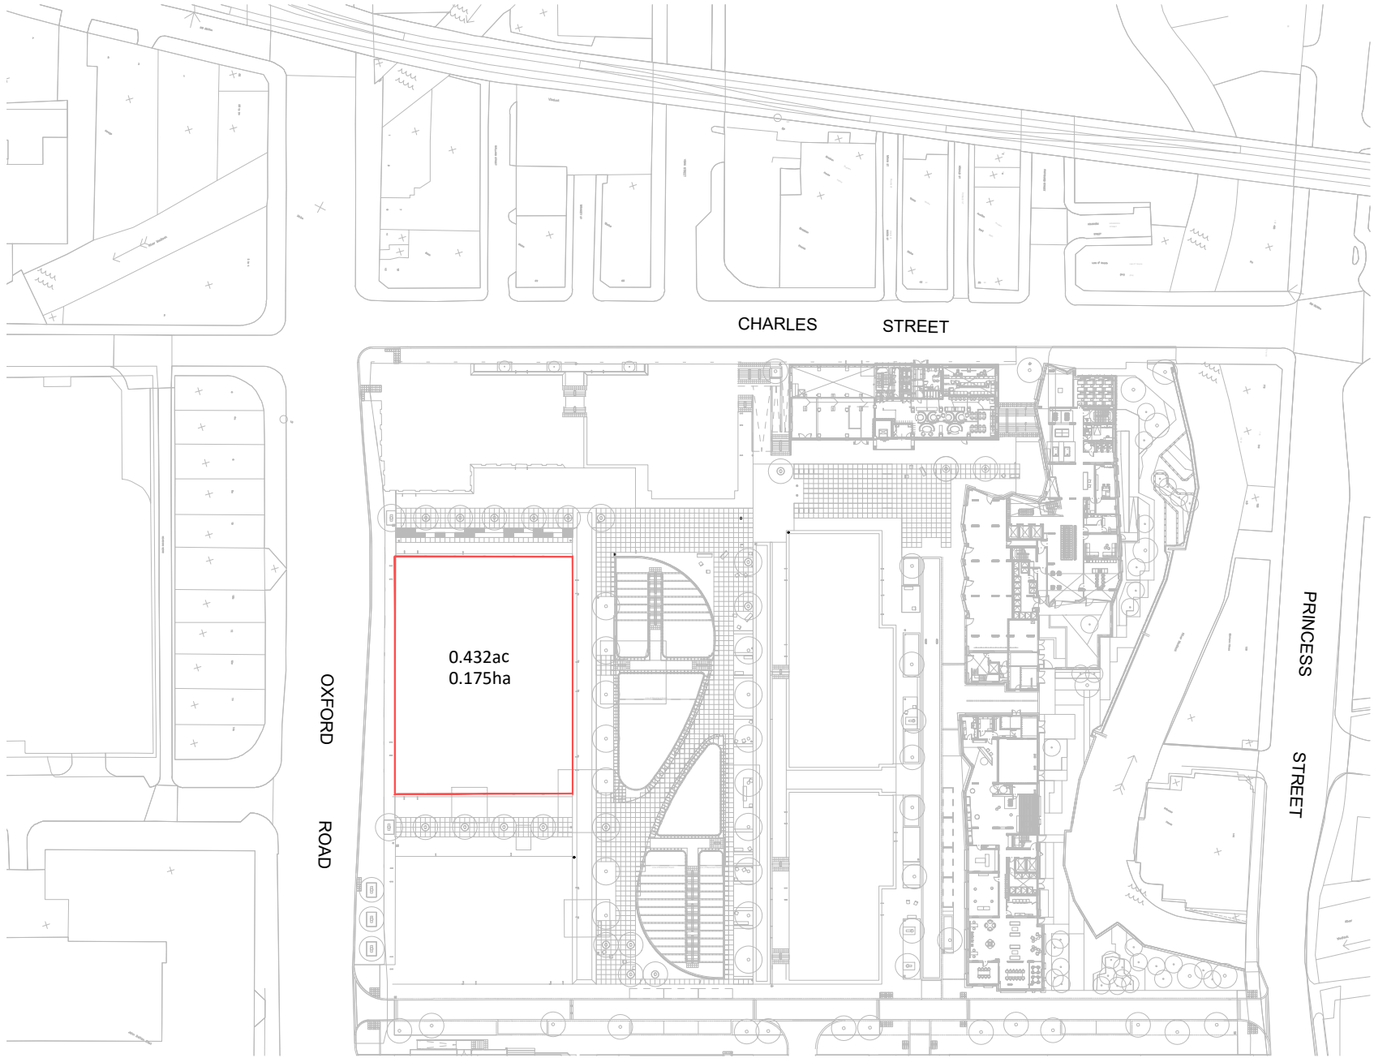

Location Plan
1:1250

Client Logo:

bruntwood

Rev:	Details:	By:	Date:
A	Plan rotated	ELT	11.11.21
B	Site area included on plan	ELT	18.11.21

Client:
Bruntwood

Project:
Circle Square

Drawing Title:
No.1 Circle Square Boundary Plan

Project Number:	Drawing Number:	Revision:
21076	(90)203	B
Scale: As Indicated @ A3	**Drawn By:** ELT	**Issue:** Information

SPACE—INVADER

Email: info@spaceinvaderdesign.co.uk
Web: www.spaceinvaderdesign.co.uk