




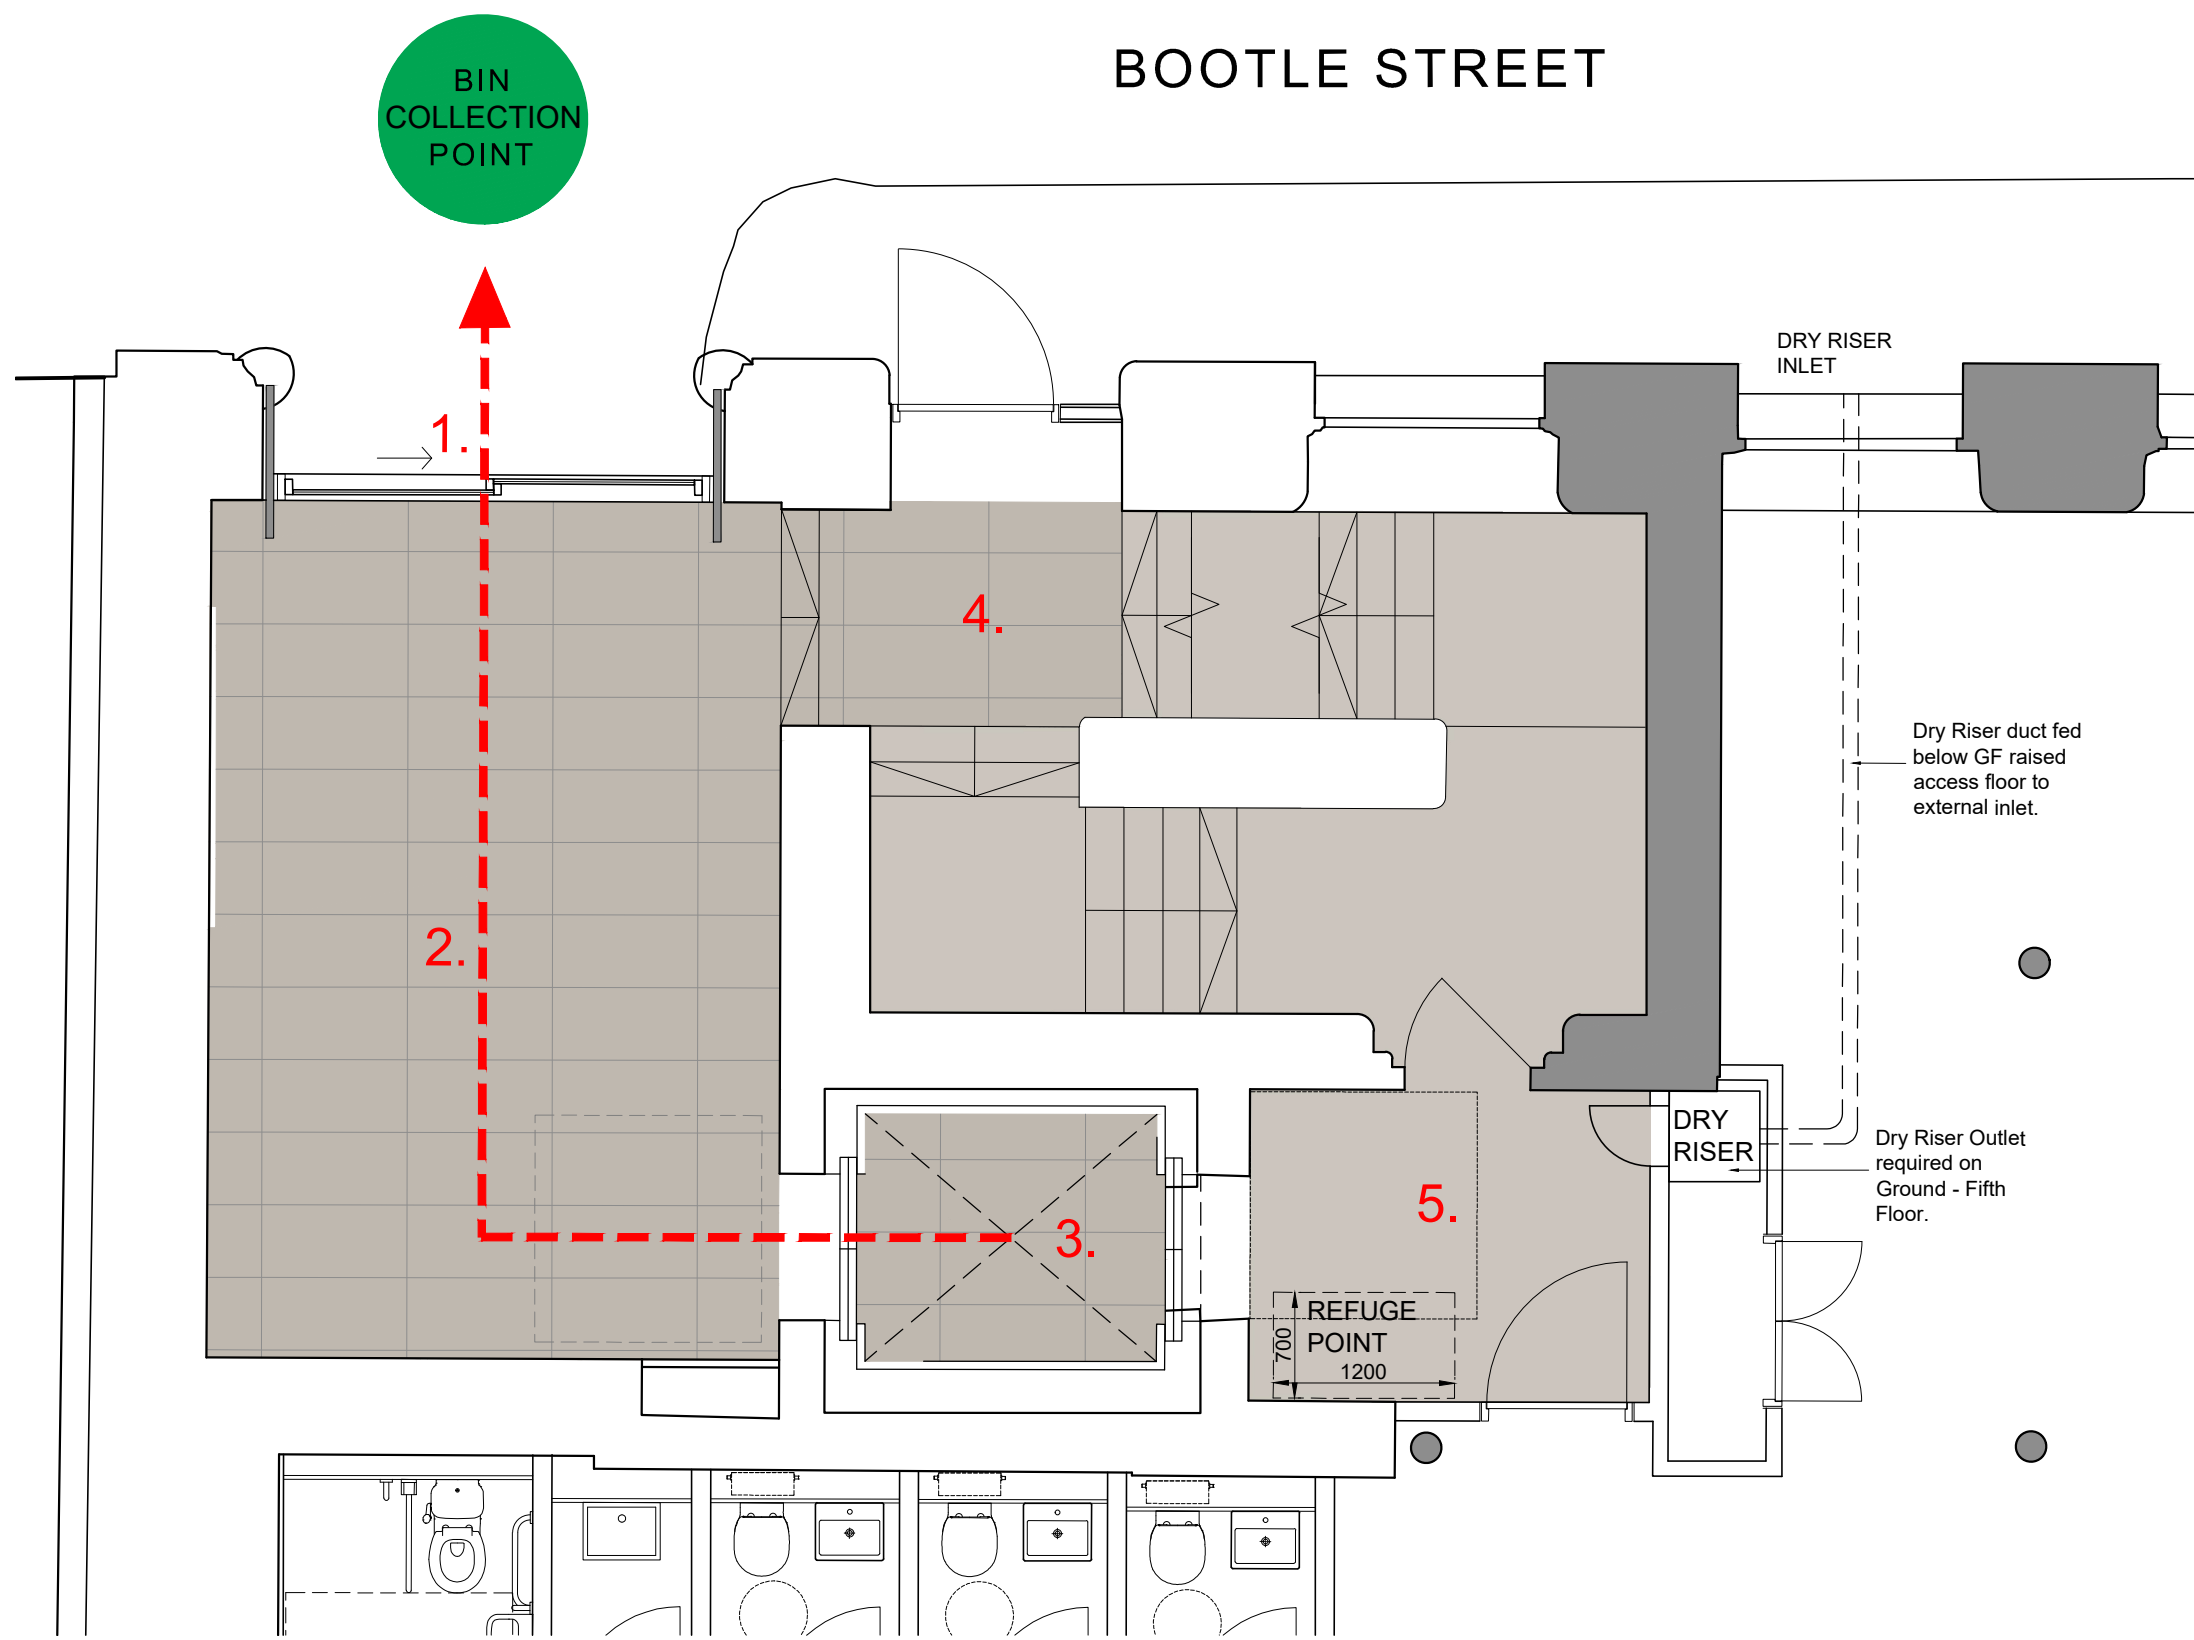


**01** Bootle Street Entrance (Rear Entrance) - Ground Floor  
1:50

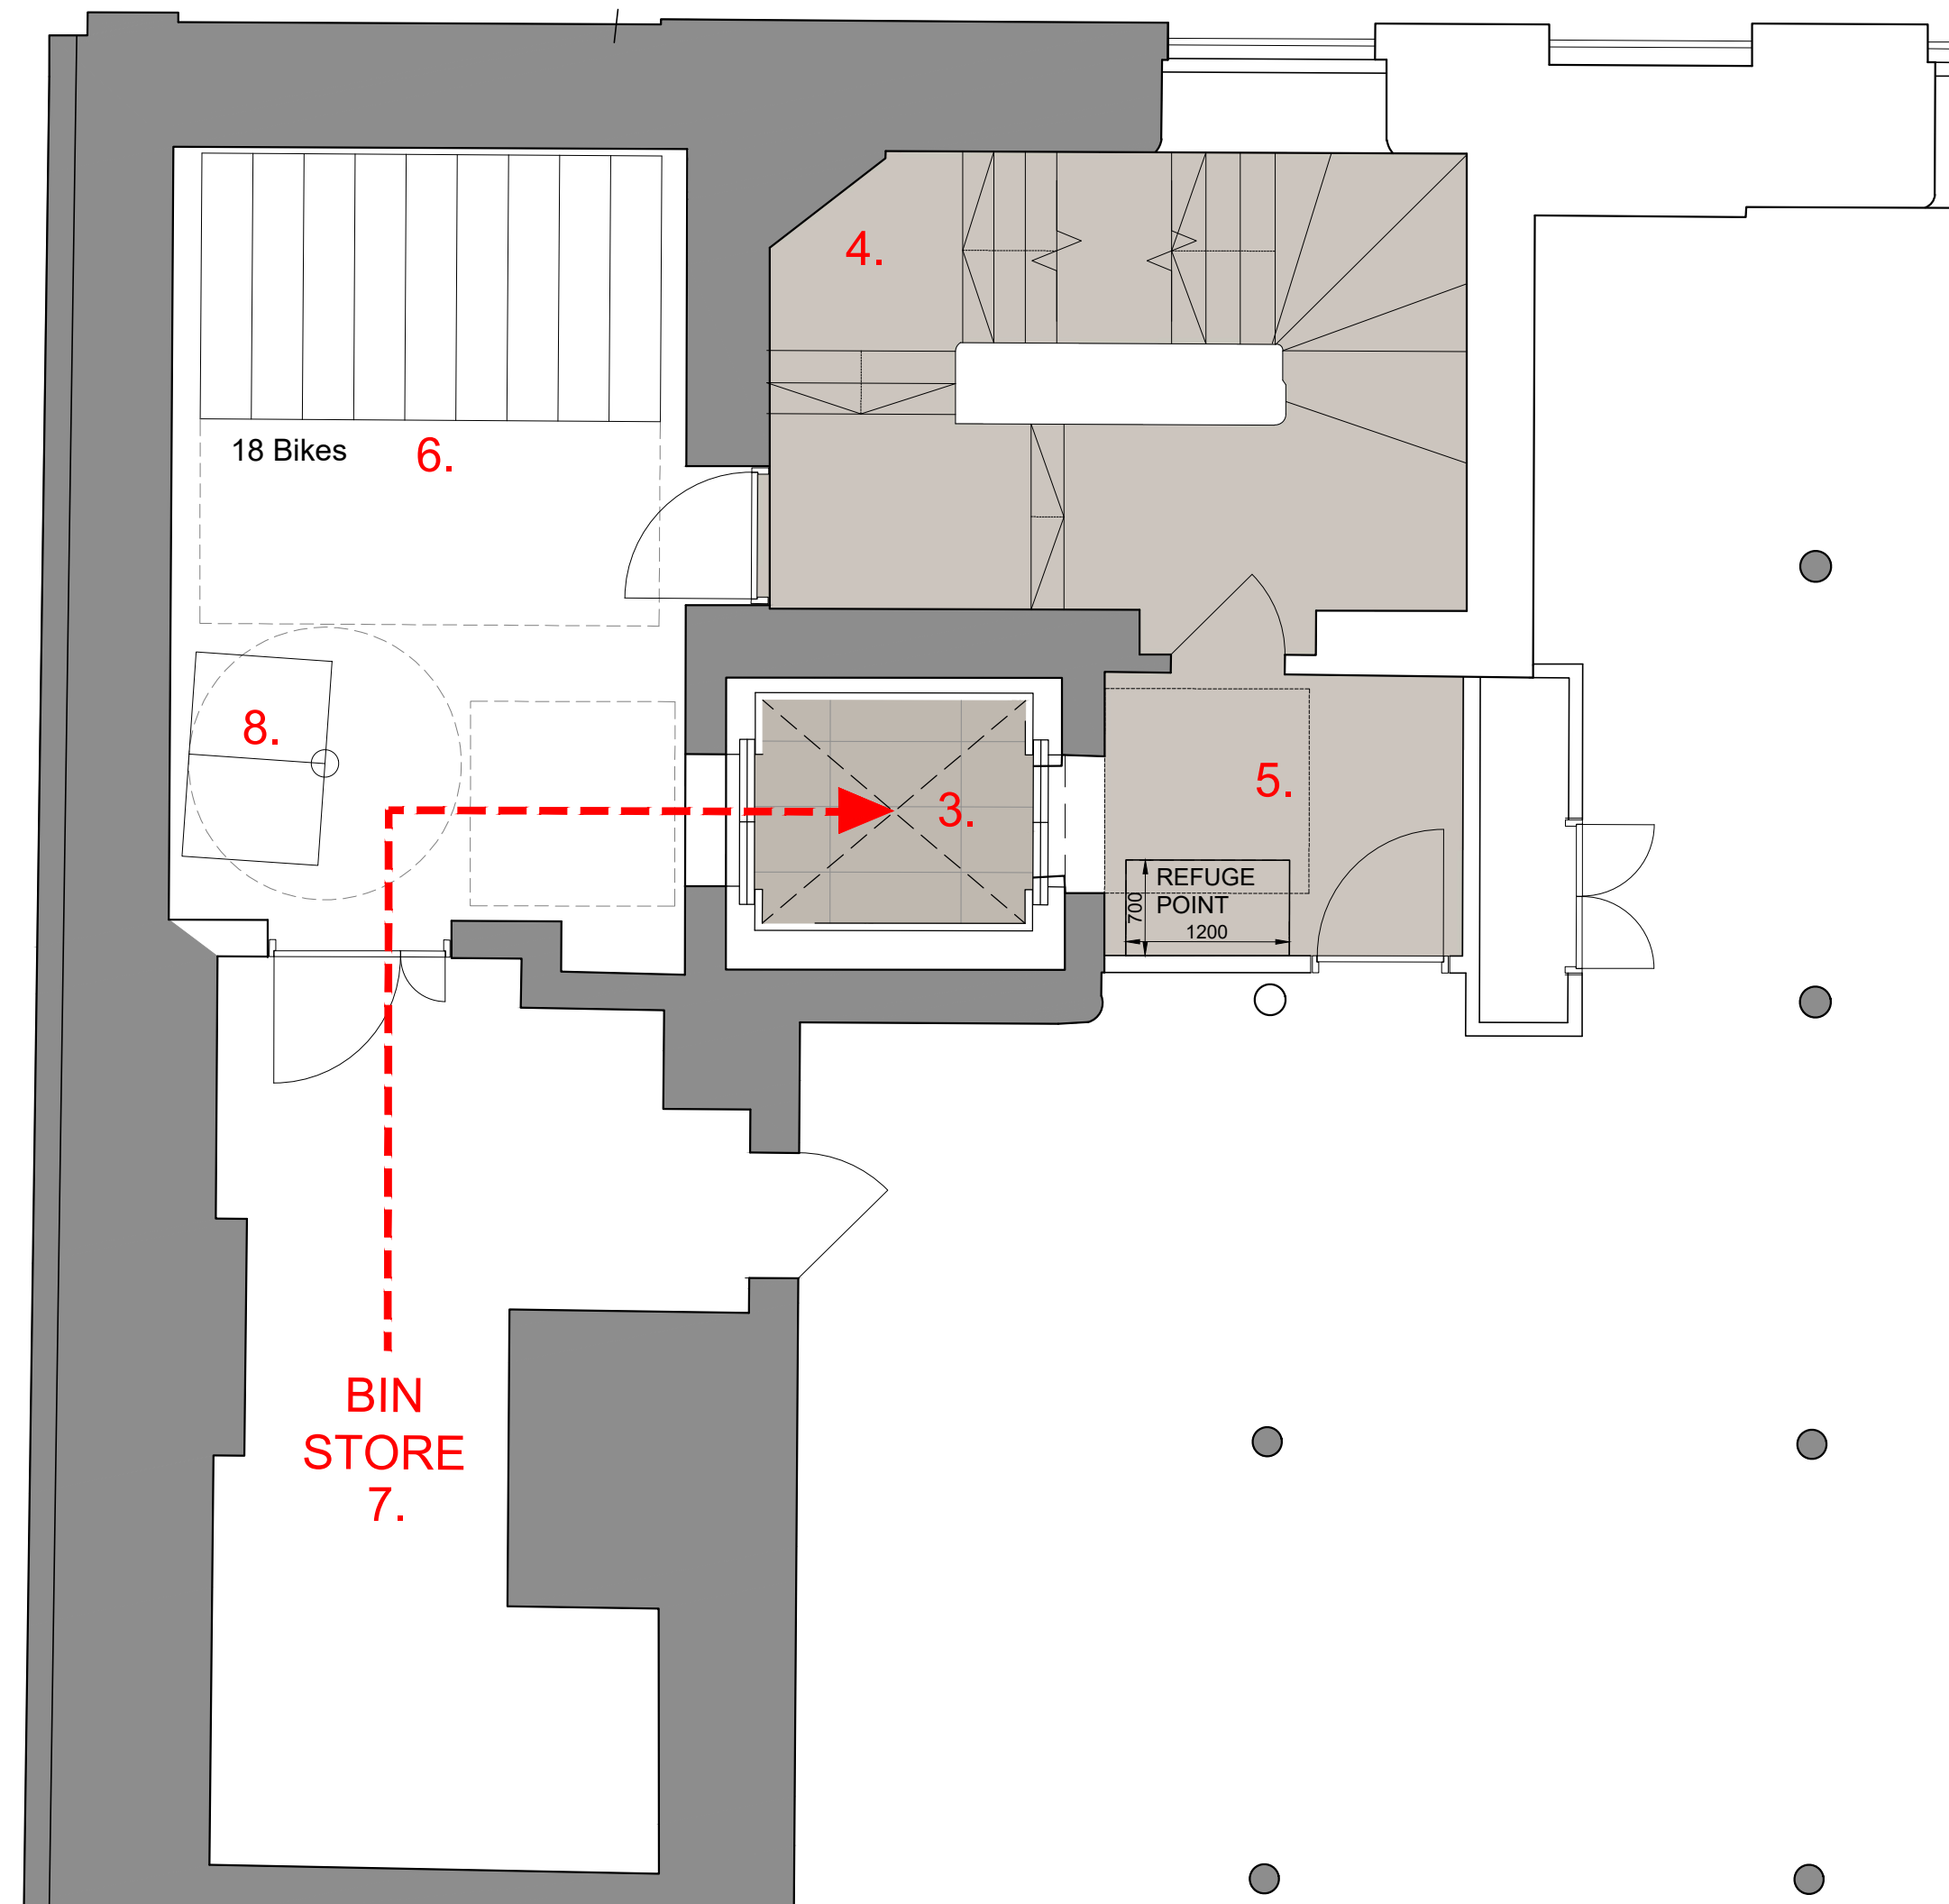

**02** Lower Ground Floor - Cycle Store & Bin Store  
1:50

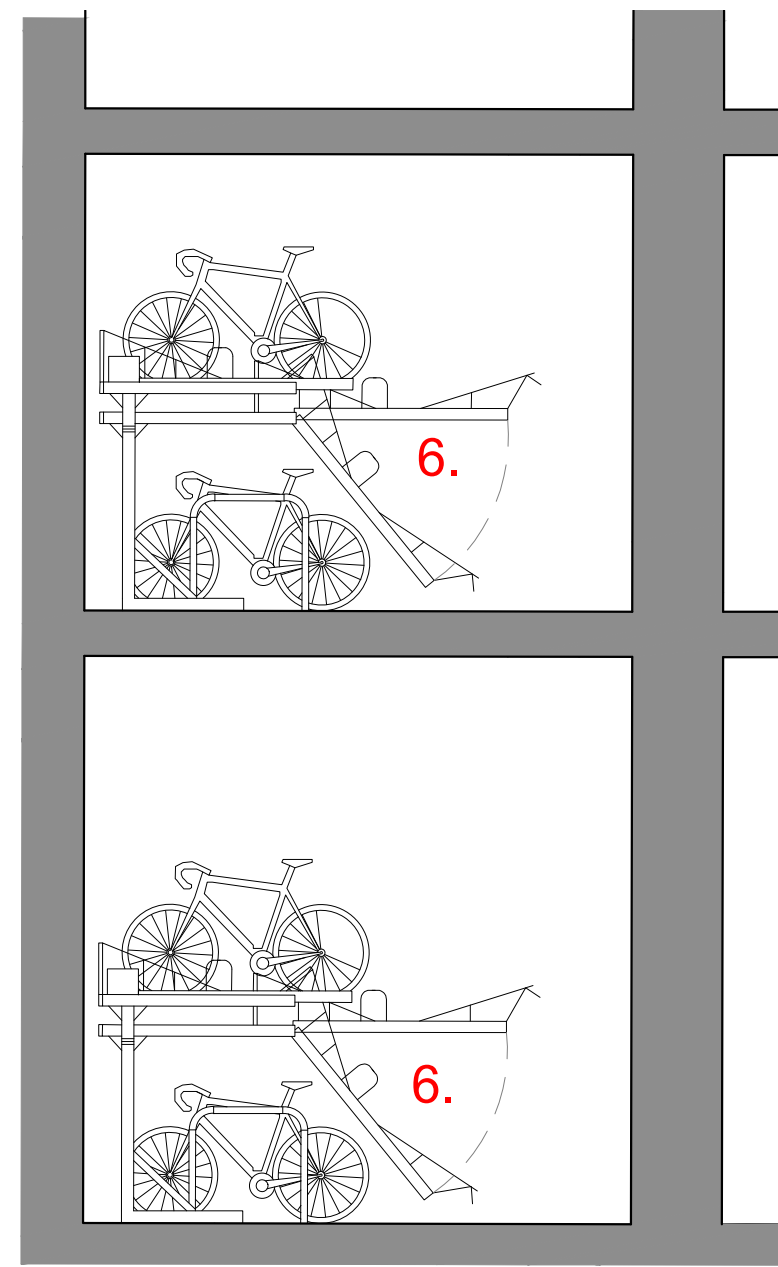


**04** Cycle Store - Indicative Section  
1:50

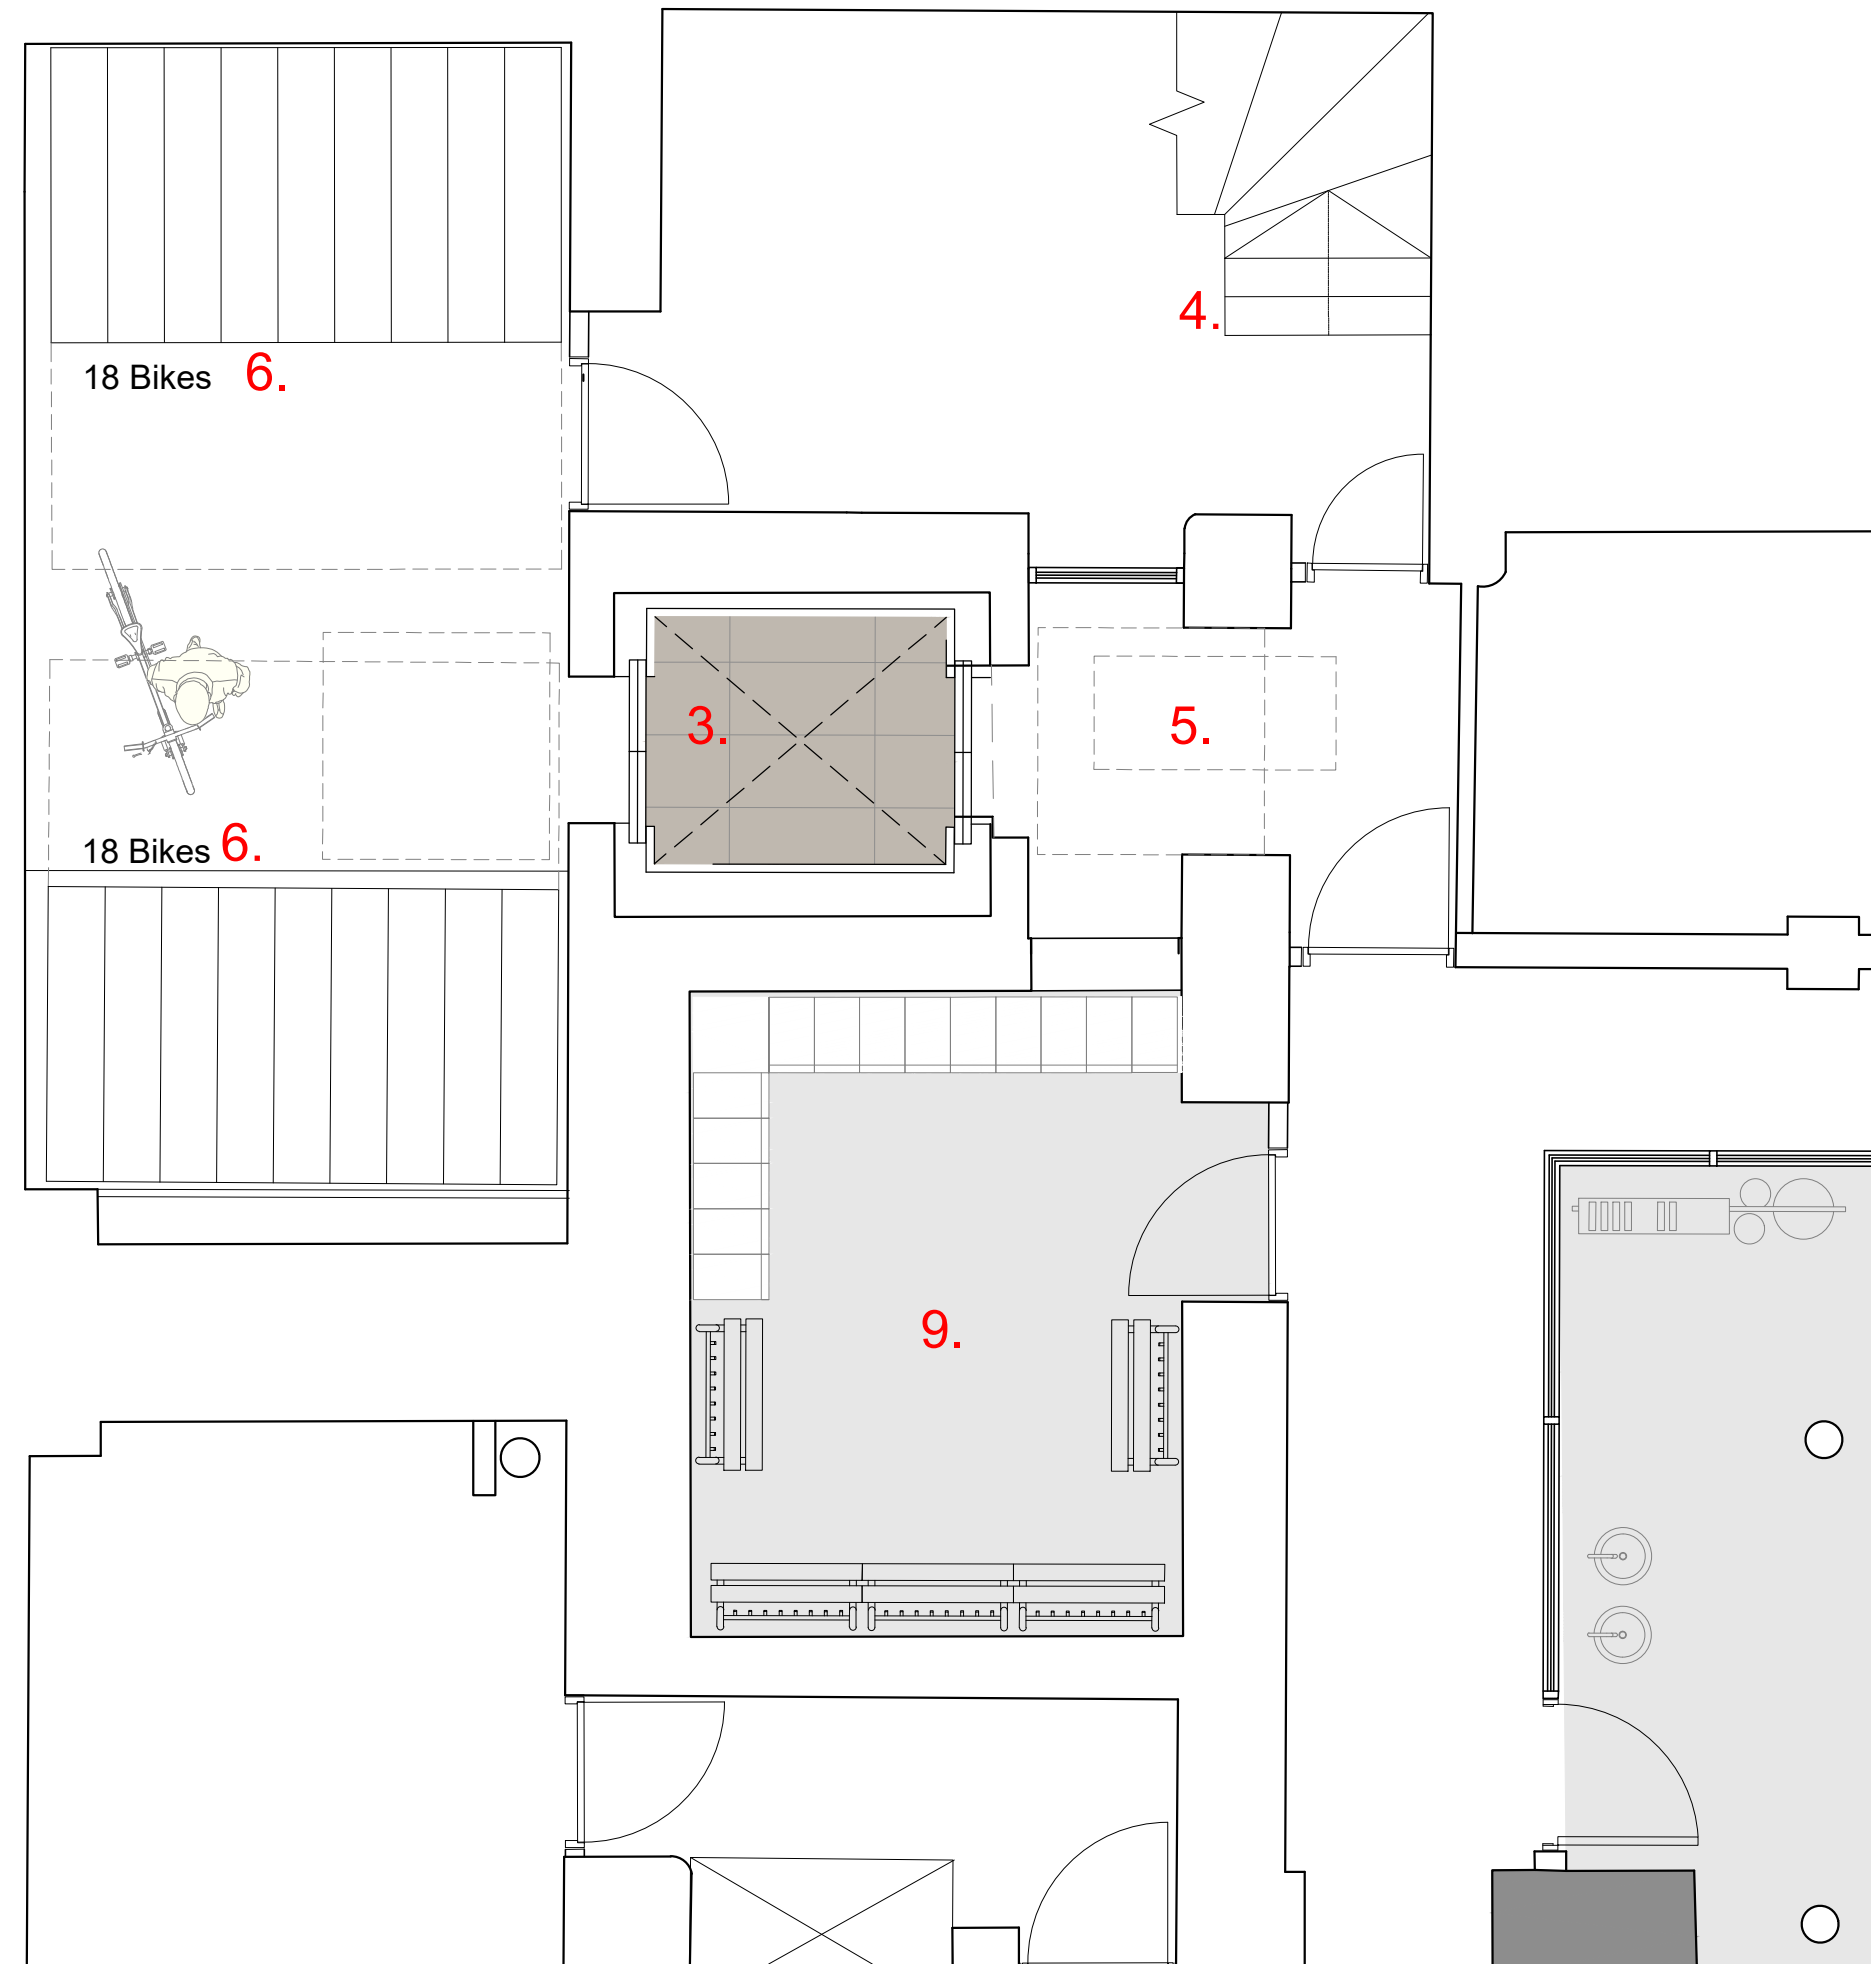

**03** Basement - Cycle Store  
1:50

**KEY:**

1. LINE OF NEW CURTAIN WALL SYSTEM WITH INTEGRATED ACCESS DOOR SETS
2. ARRIVAL / REAR ENTRANCE
3. NEW THROUGH LIFT FOR CYCLE AND REFUSE ACCESS.
4. EXISTING REAR STAIRWELL (ESCAPE STAIR)
5. LIFT LOBBY WITH NEW DRY RISER OUTLET & REFUGE POINT.
6. CYCLE RACKS
7. BIN STORE FOR COMMERCIAL UNIT (LOWER GROUND)
8. CYCLE REPAIR STATION
9. DRYING ROOM

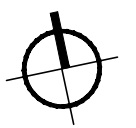

0 0.5 1 1.5 2 2.5m 1:50@A1

| rev. | date     | details                           | by |
|------|----------|-----------------------------------|----|
| A    | 09.02.22 | Issued for Information & Planning | AW |
| B    | 23.02.22 | Issued for Information & Planning | AW |



**Freetrade Exchange Refurbishment**  
**Clearbell**  
**27 Peter Street, Manchester, M2 5GB**

**drawing title**  
Proposed Layout  
Rear Entrance and Cycle Store provision

| scale | date      | drawn | format |
|-------|-----------|-------|--------|
| 1:50  | Sept 2021 | BC    | a1     |

**status**  
Planning

| drawing number | revision |
|----------------|----------|
| CFM.AR(PL)105  | A        |