

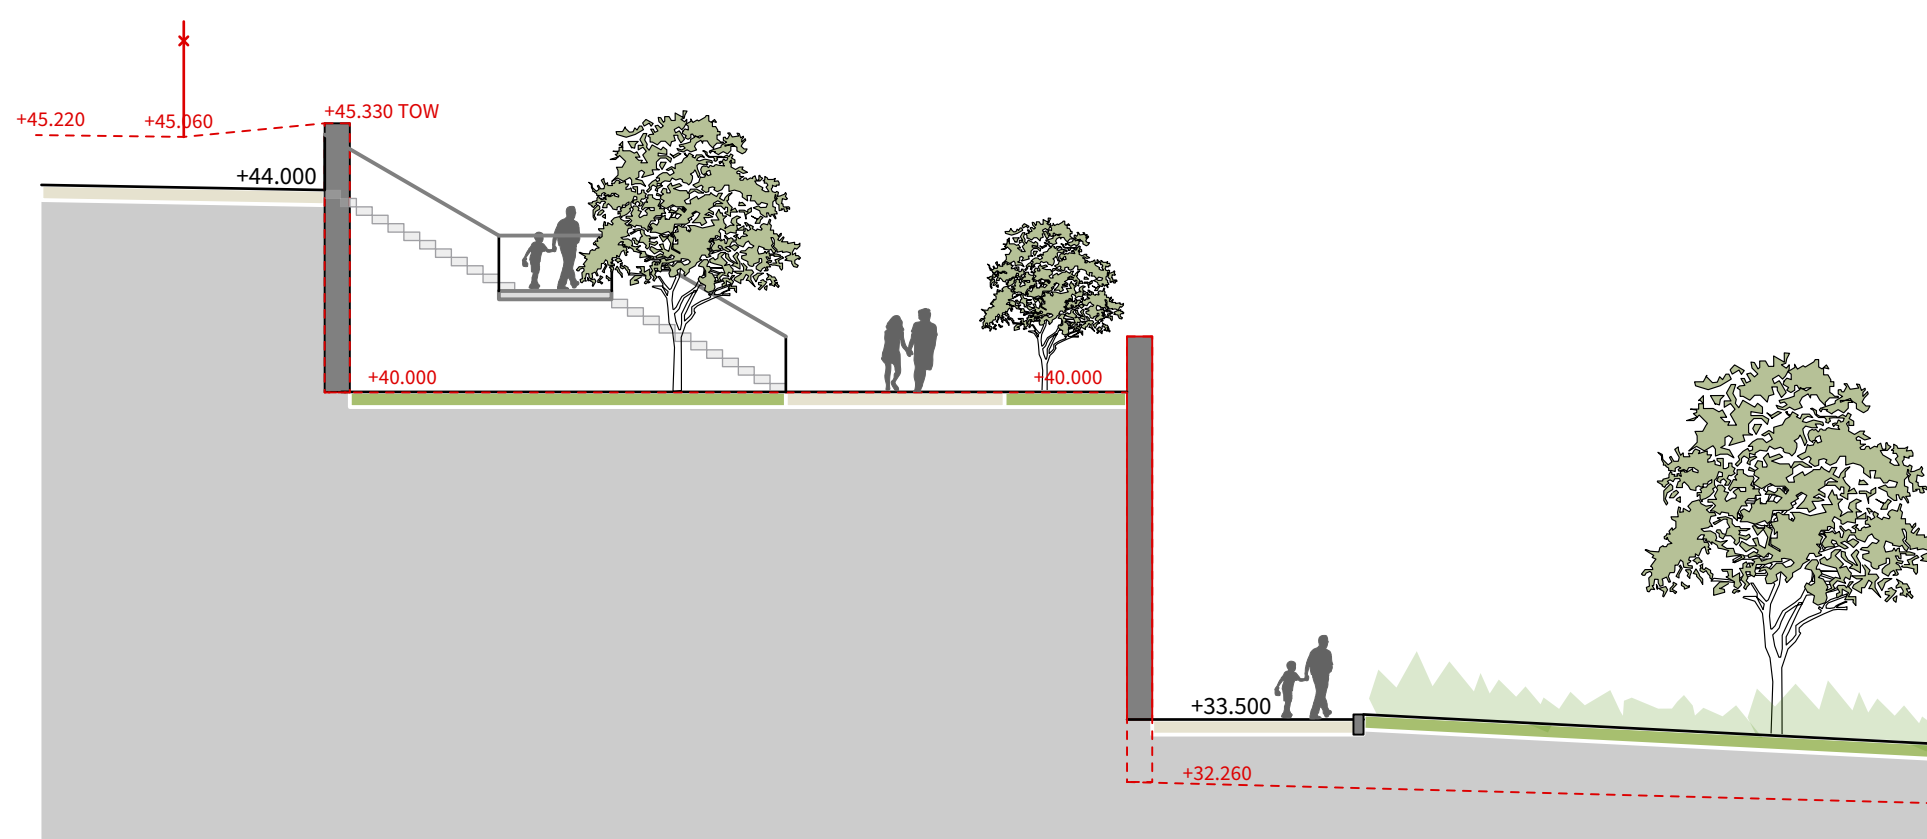
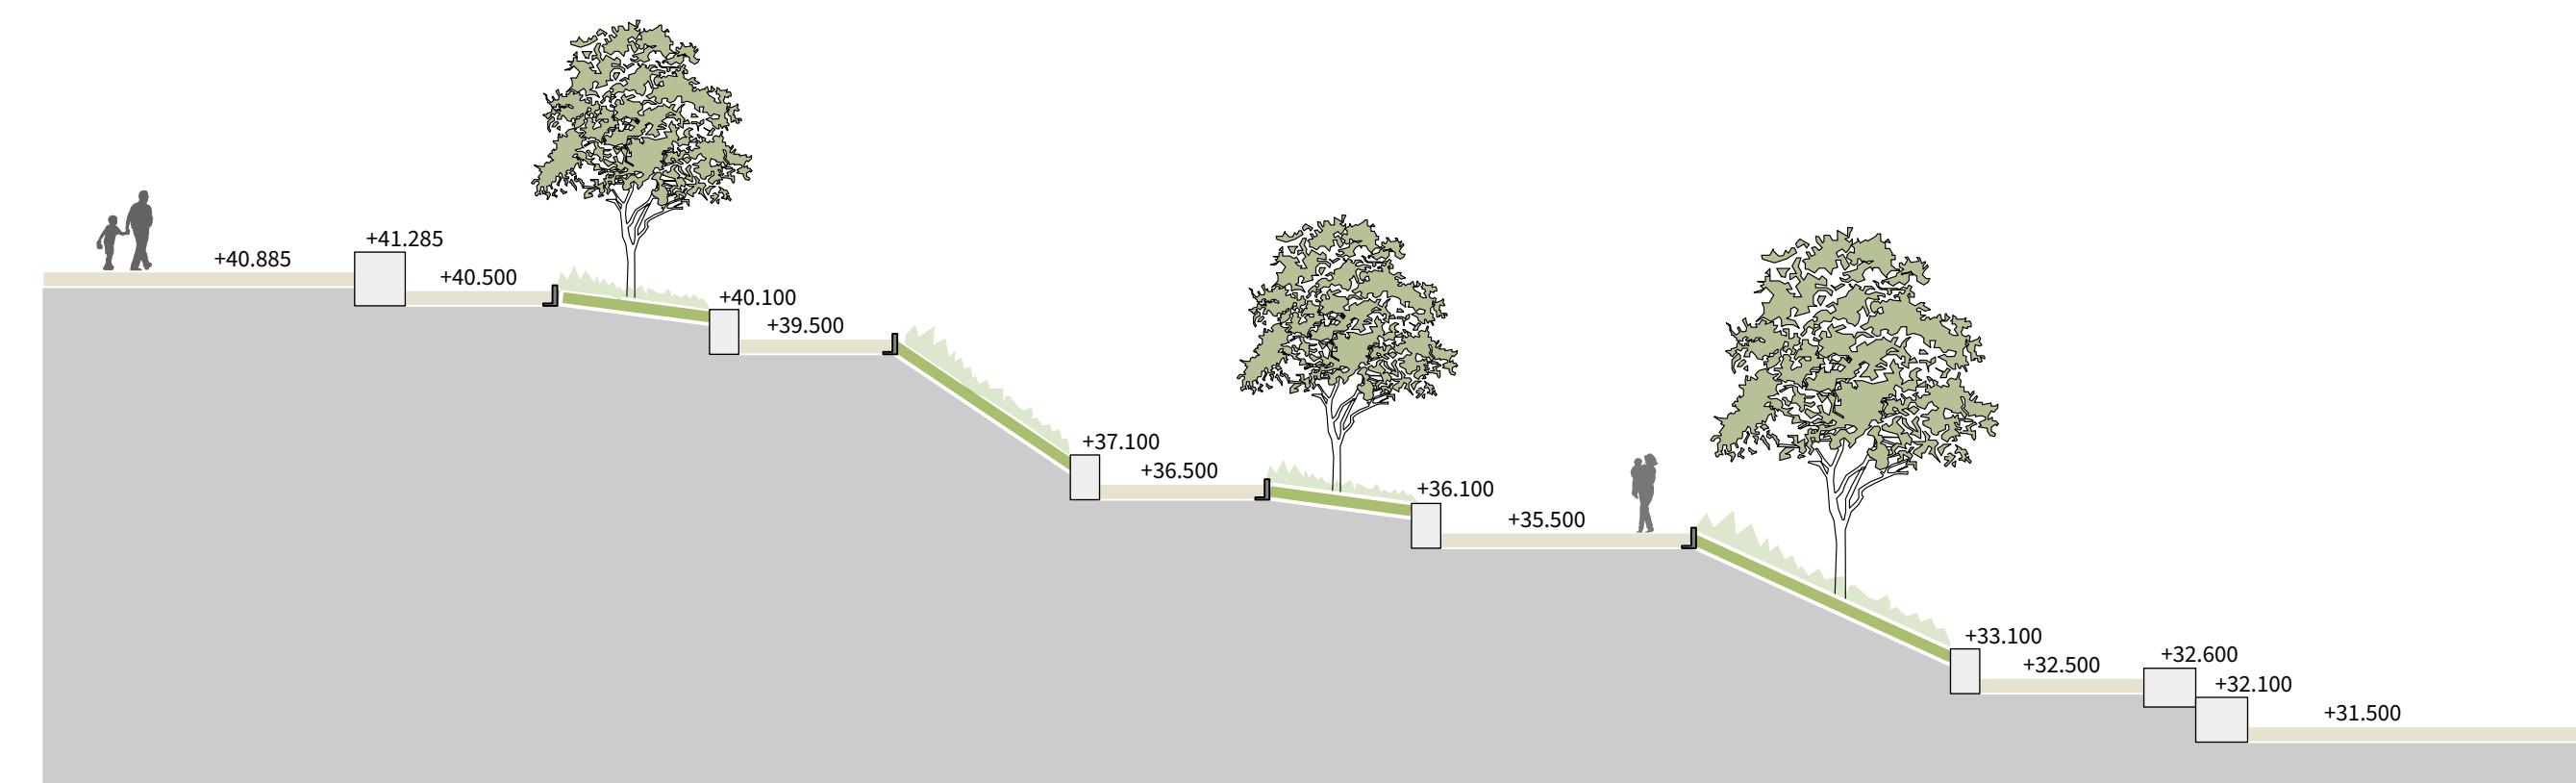
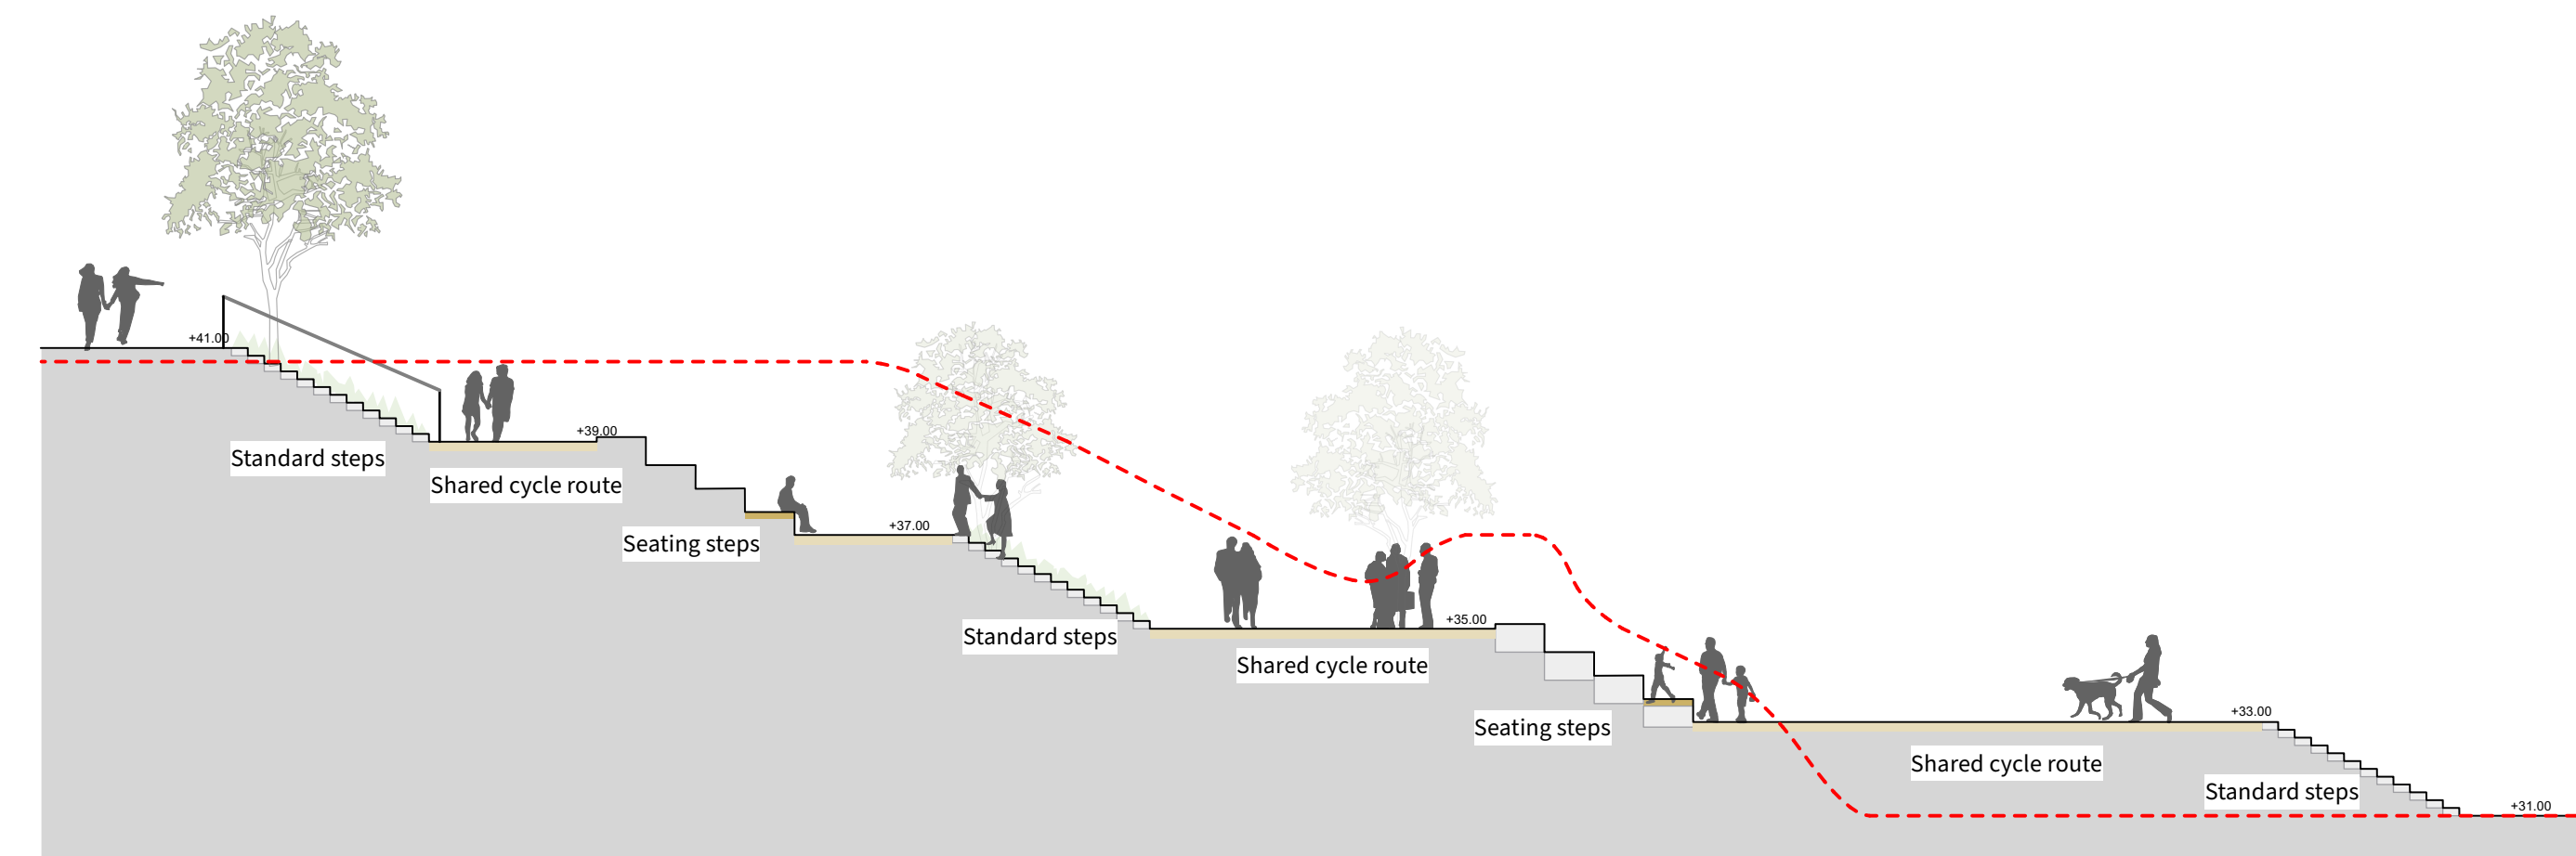
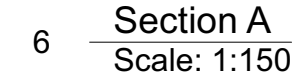


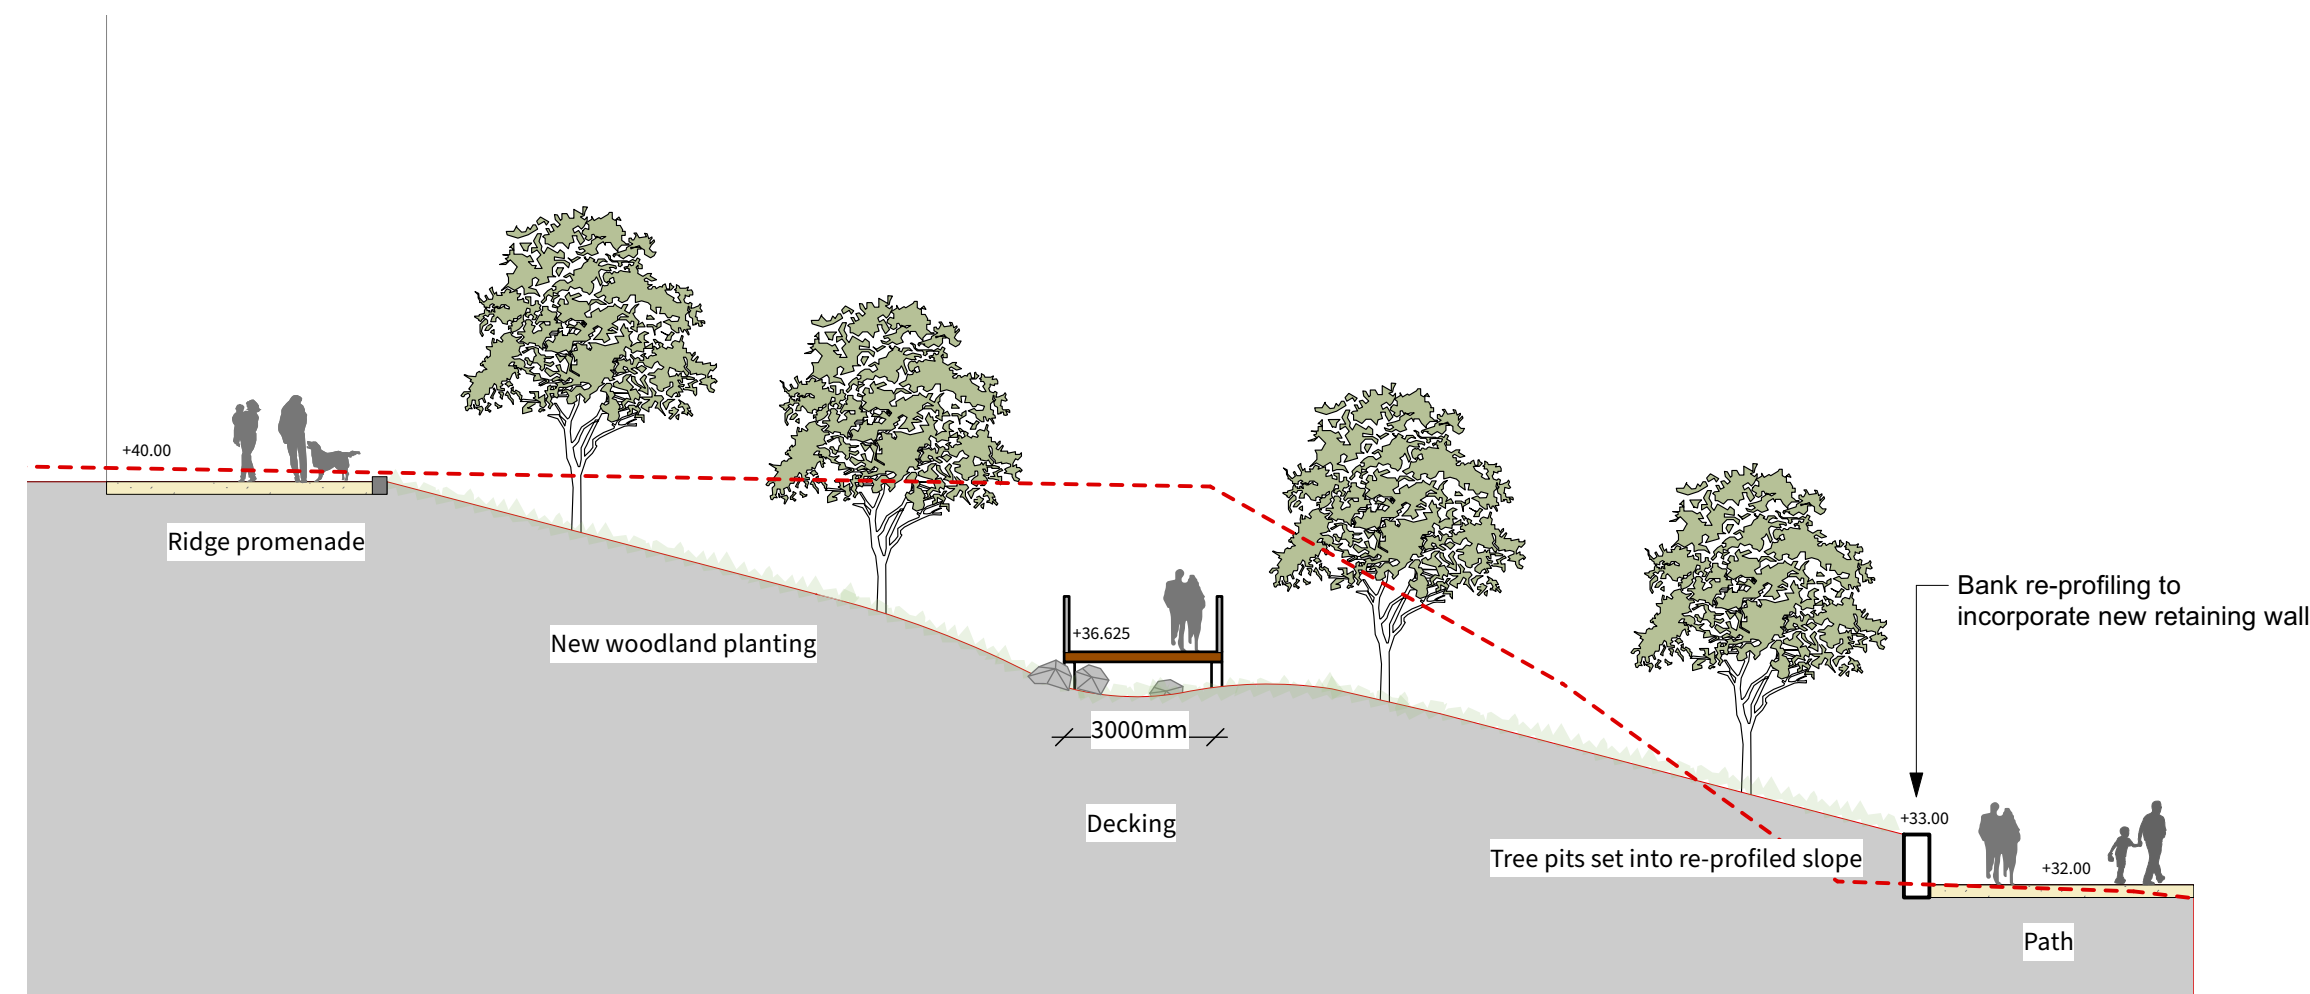

NOTE: Future Plot Extents are Indicative Only

P02.03	02.03.22	Final Draft Issue		CL	MS	GB	GB
P02.02	15.02.22	Draft Issue		CL	MS	GB	GB
P02.01	07.02.22	Draft Planning		BM	MS	GB	GB
P01	17.12.21	Stage 3 Issue		BM	MS	GB	GB
Rev	Date	Description		By	Chkd	Appd	Auth

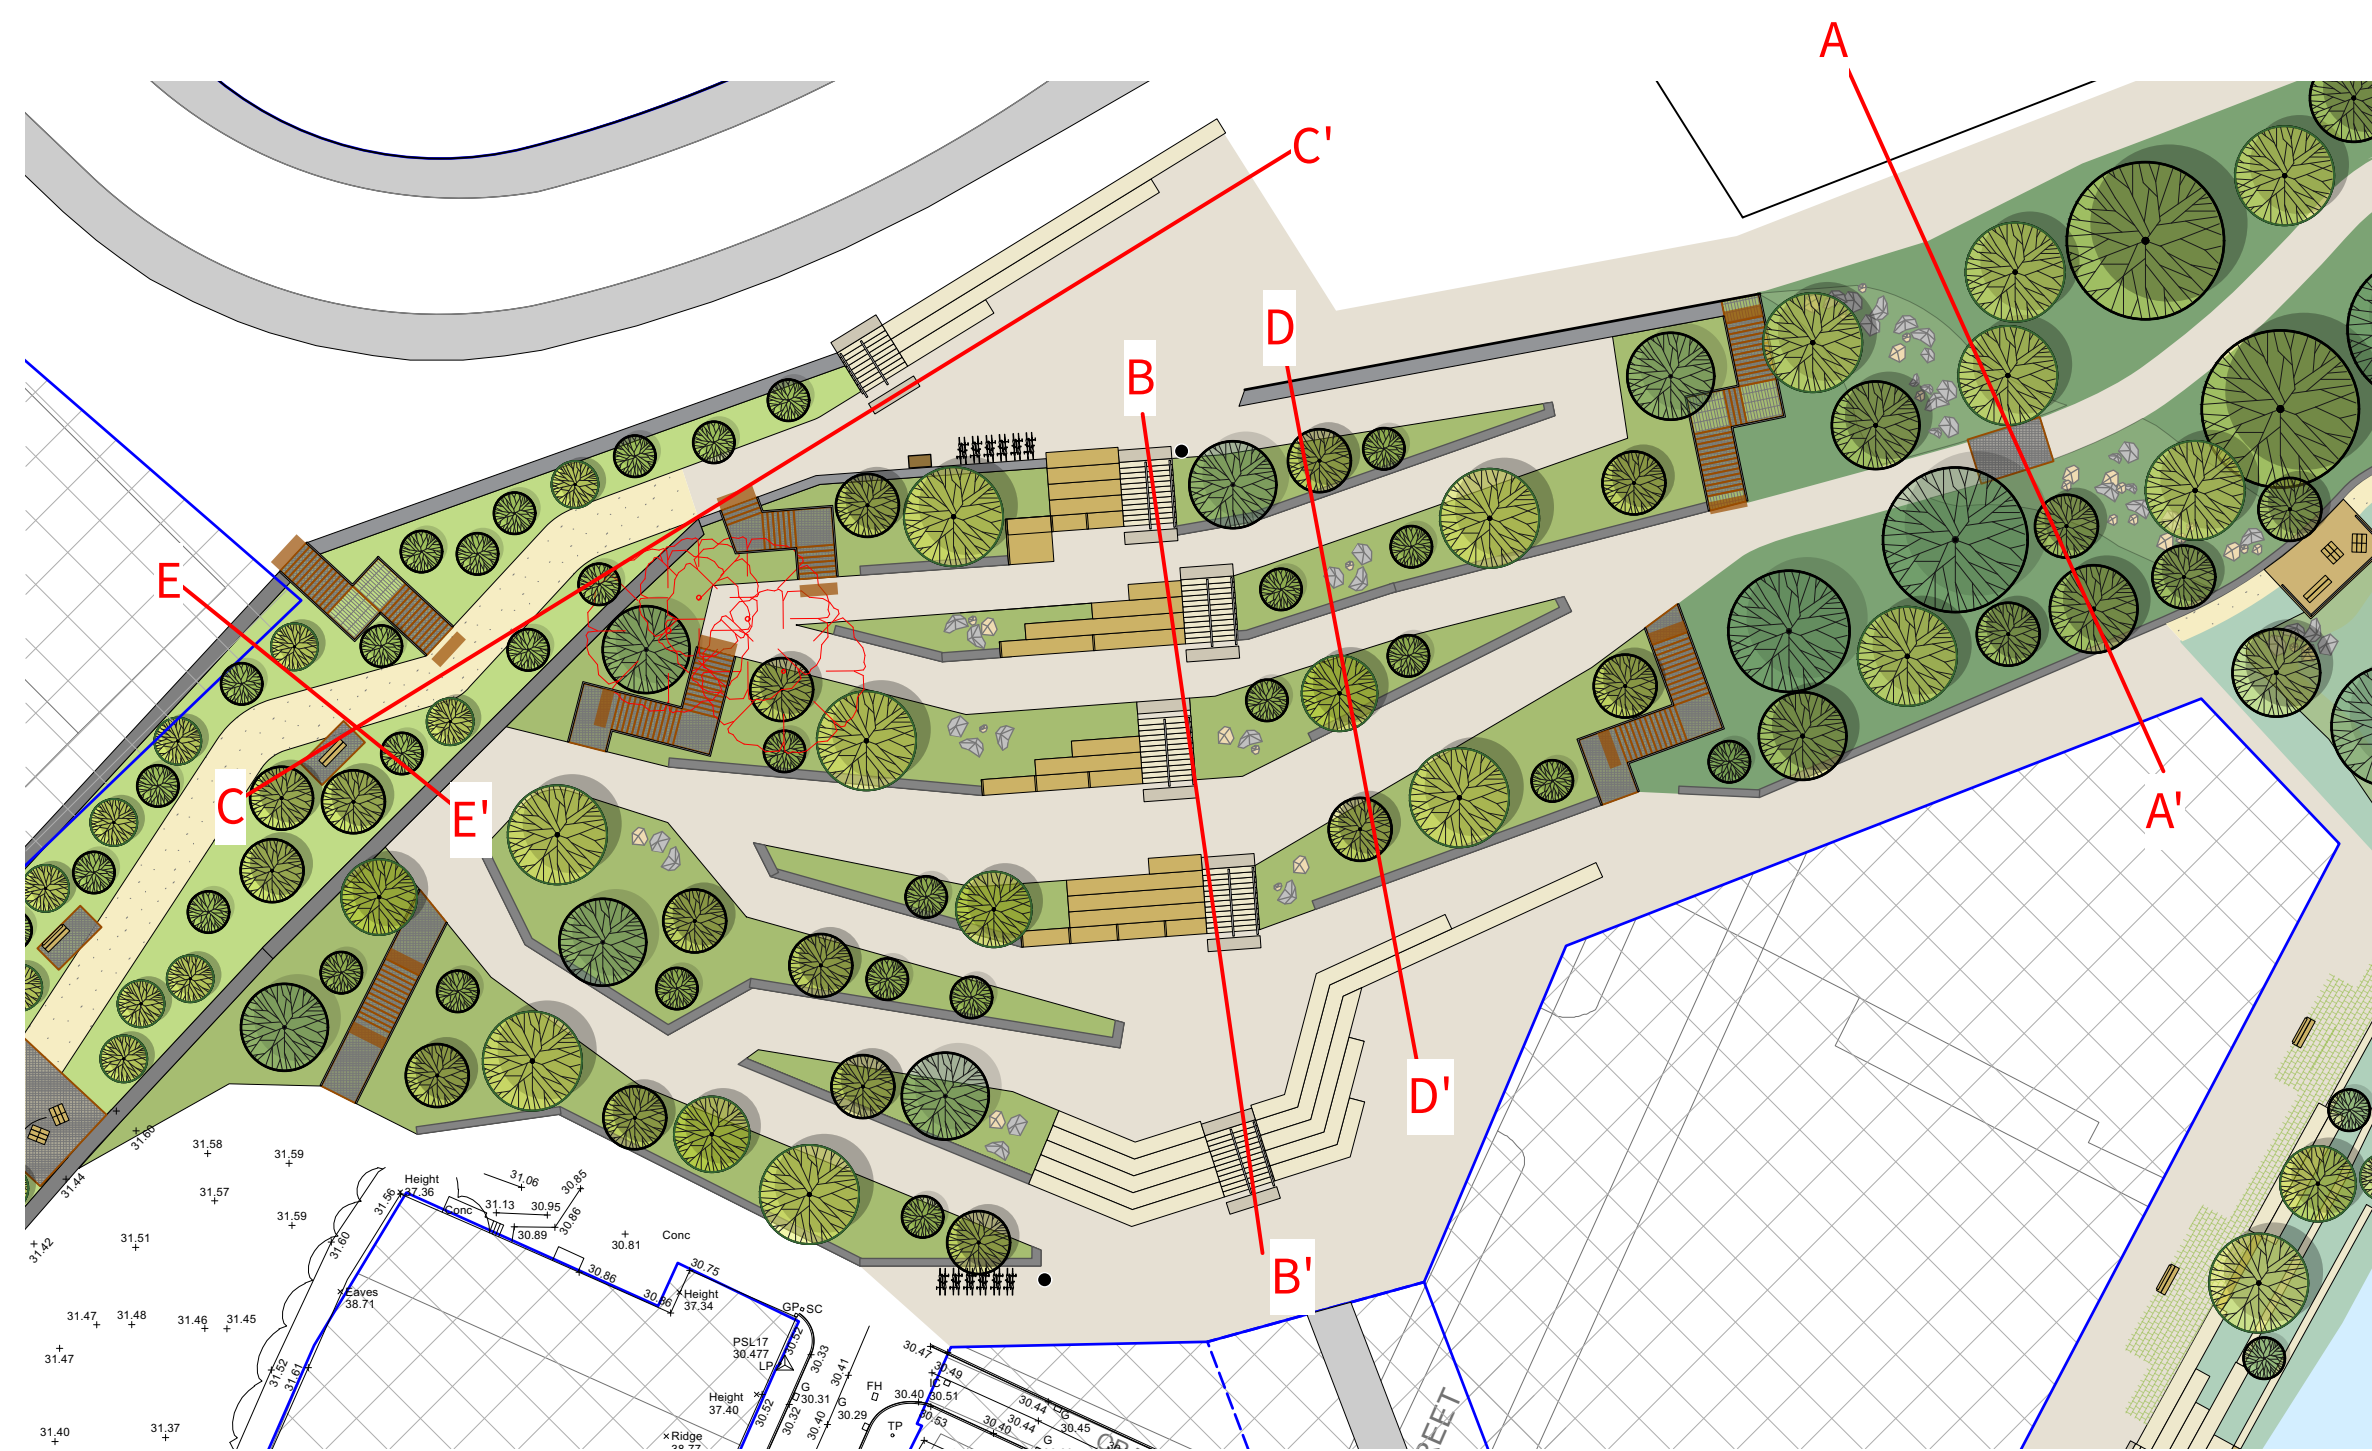

Client



Project Title

Victoria North HIF Infrastructure

Key Plan



Red Bank Sections
1 of 2 - For Approval

Scale at A1 As Shown				Plant-IE Job No 2700			
Role Landscape Architect							
Suitability S2							
Rev		By		Chkd		Appd	
P02.03		SR		MS		MS	
		Date		Date		Date	
		17.12.21		17.12.21		17.12.21	
Name							
Project UNIF	Originator PLA	Volume ZZ	Location YYY	Type DR	Role L	Number 3004	