


Do not scale from this drawing. Work to figured dimensions only.
All information should be checked by the contractor site before work.
Any discrepancies should be reported to the architect or designer immediately.
All rights are reserved and are not transferable. Unauthorised reproduction of this drawing are not permitted.
Land registry title and ownership boundaries are produced by A+Z Studio using all reasonable endeavours. We cannot be held responsible for scale discrepancy of plans supplied to us.

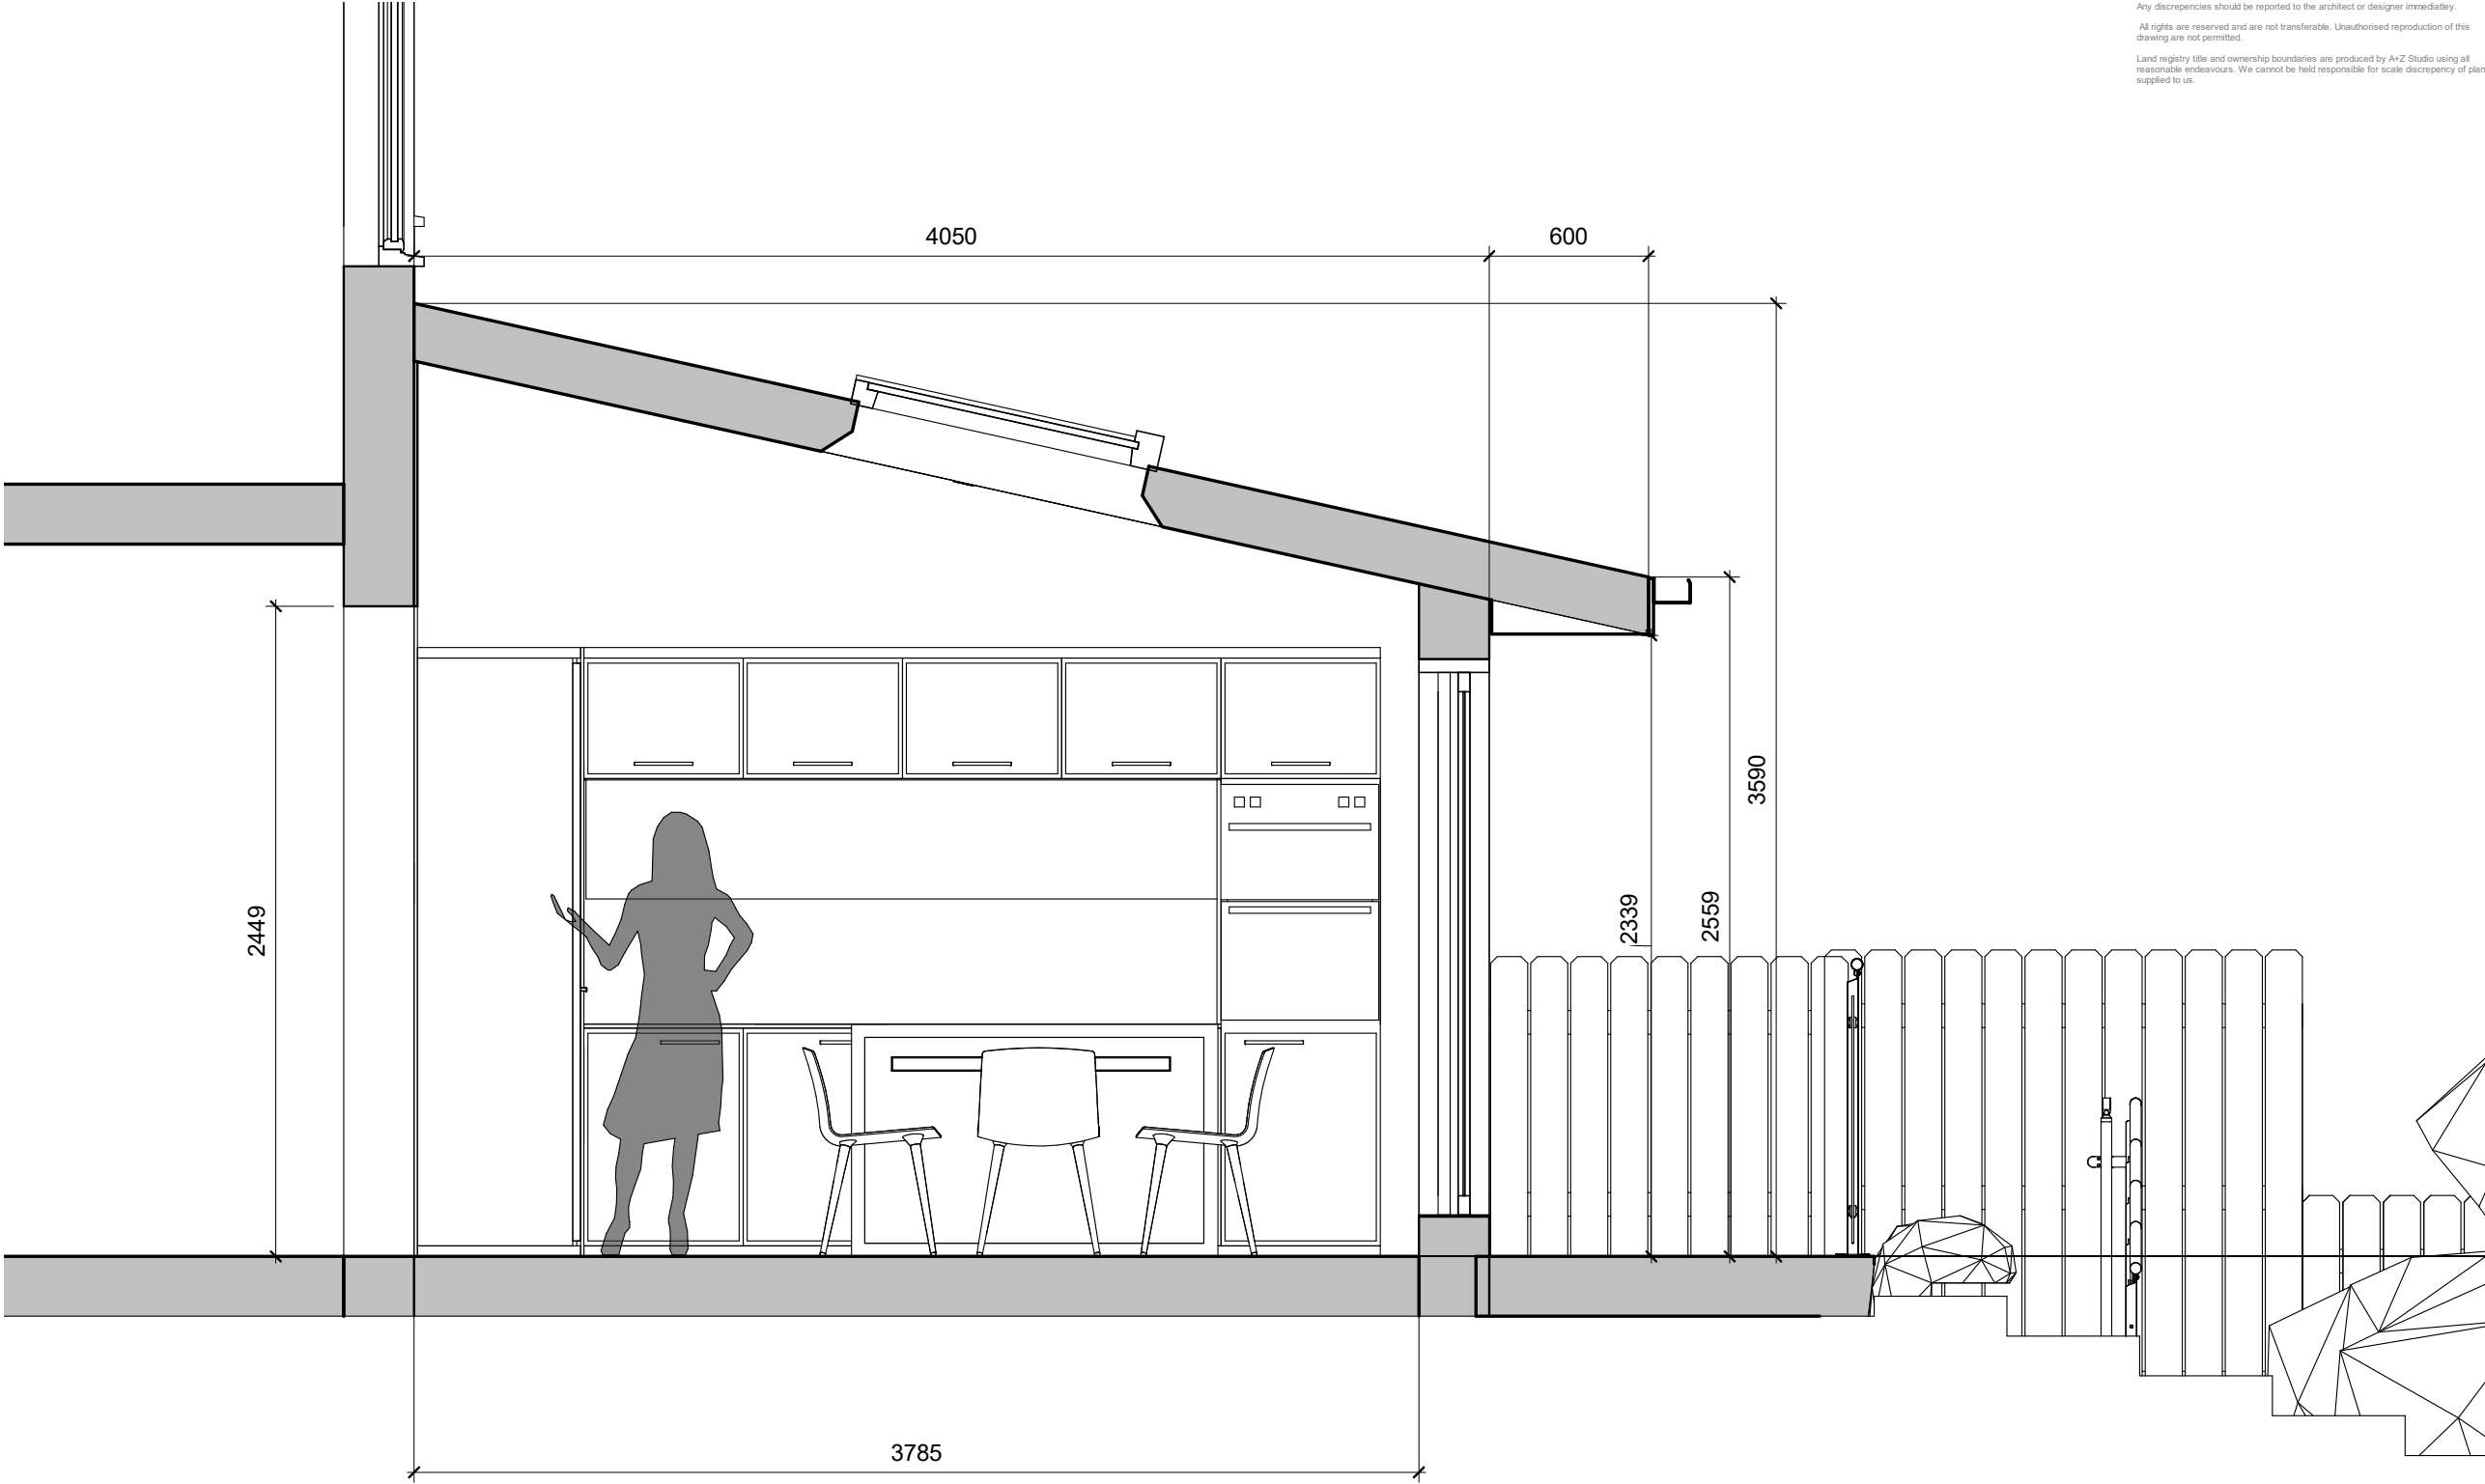

No.	Description	Date

IONIC
DESIGN

PROJECT	Single Storey Rear Extension to 36 Hillcrest Drive			CLIENT		Catherine Collinson	
	SHEET			Date	Project number	Scale (@ A3)	
				24/01/2022	P004	1 : 25	
				Drawn by	DRWAING NUMBER		REV
				Author	CAT-EB-03-DD-01		
				Checked by			
				Checker			

Proposed Section

02/02/2022 12:15:27