




CEDRIC ROAD

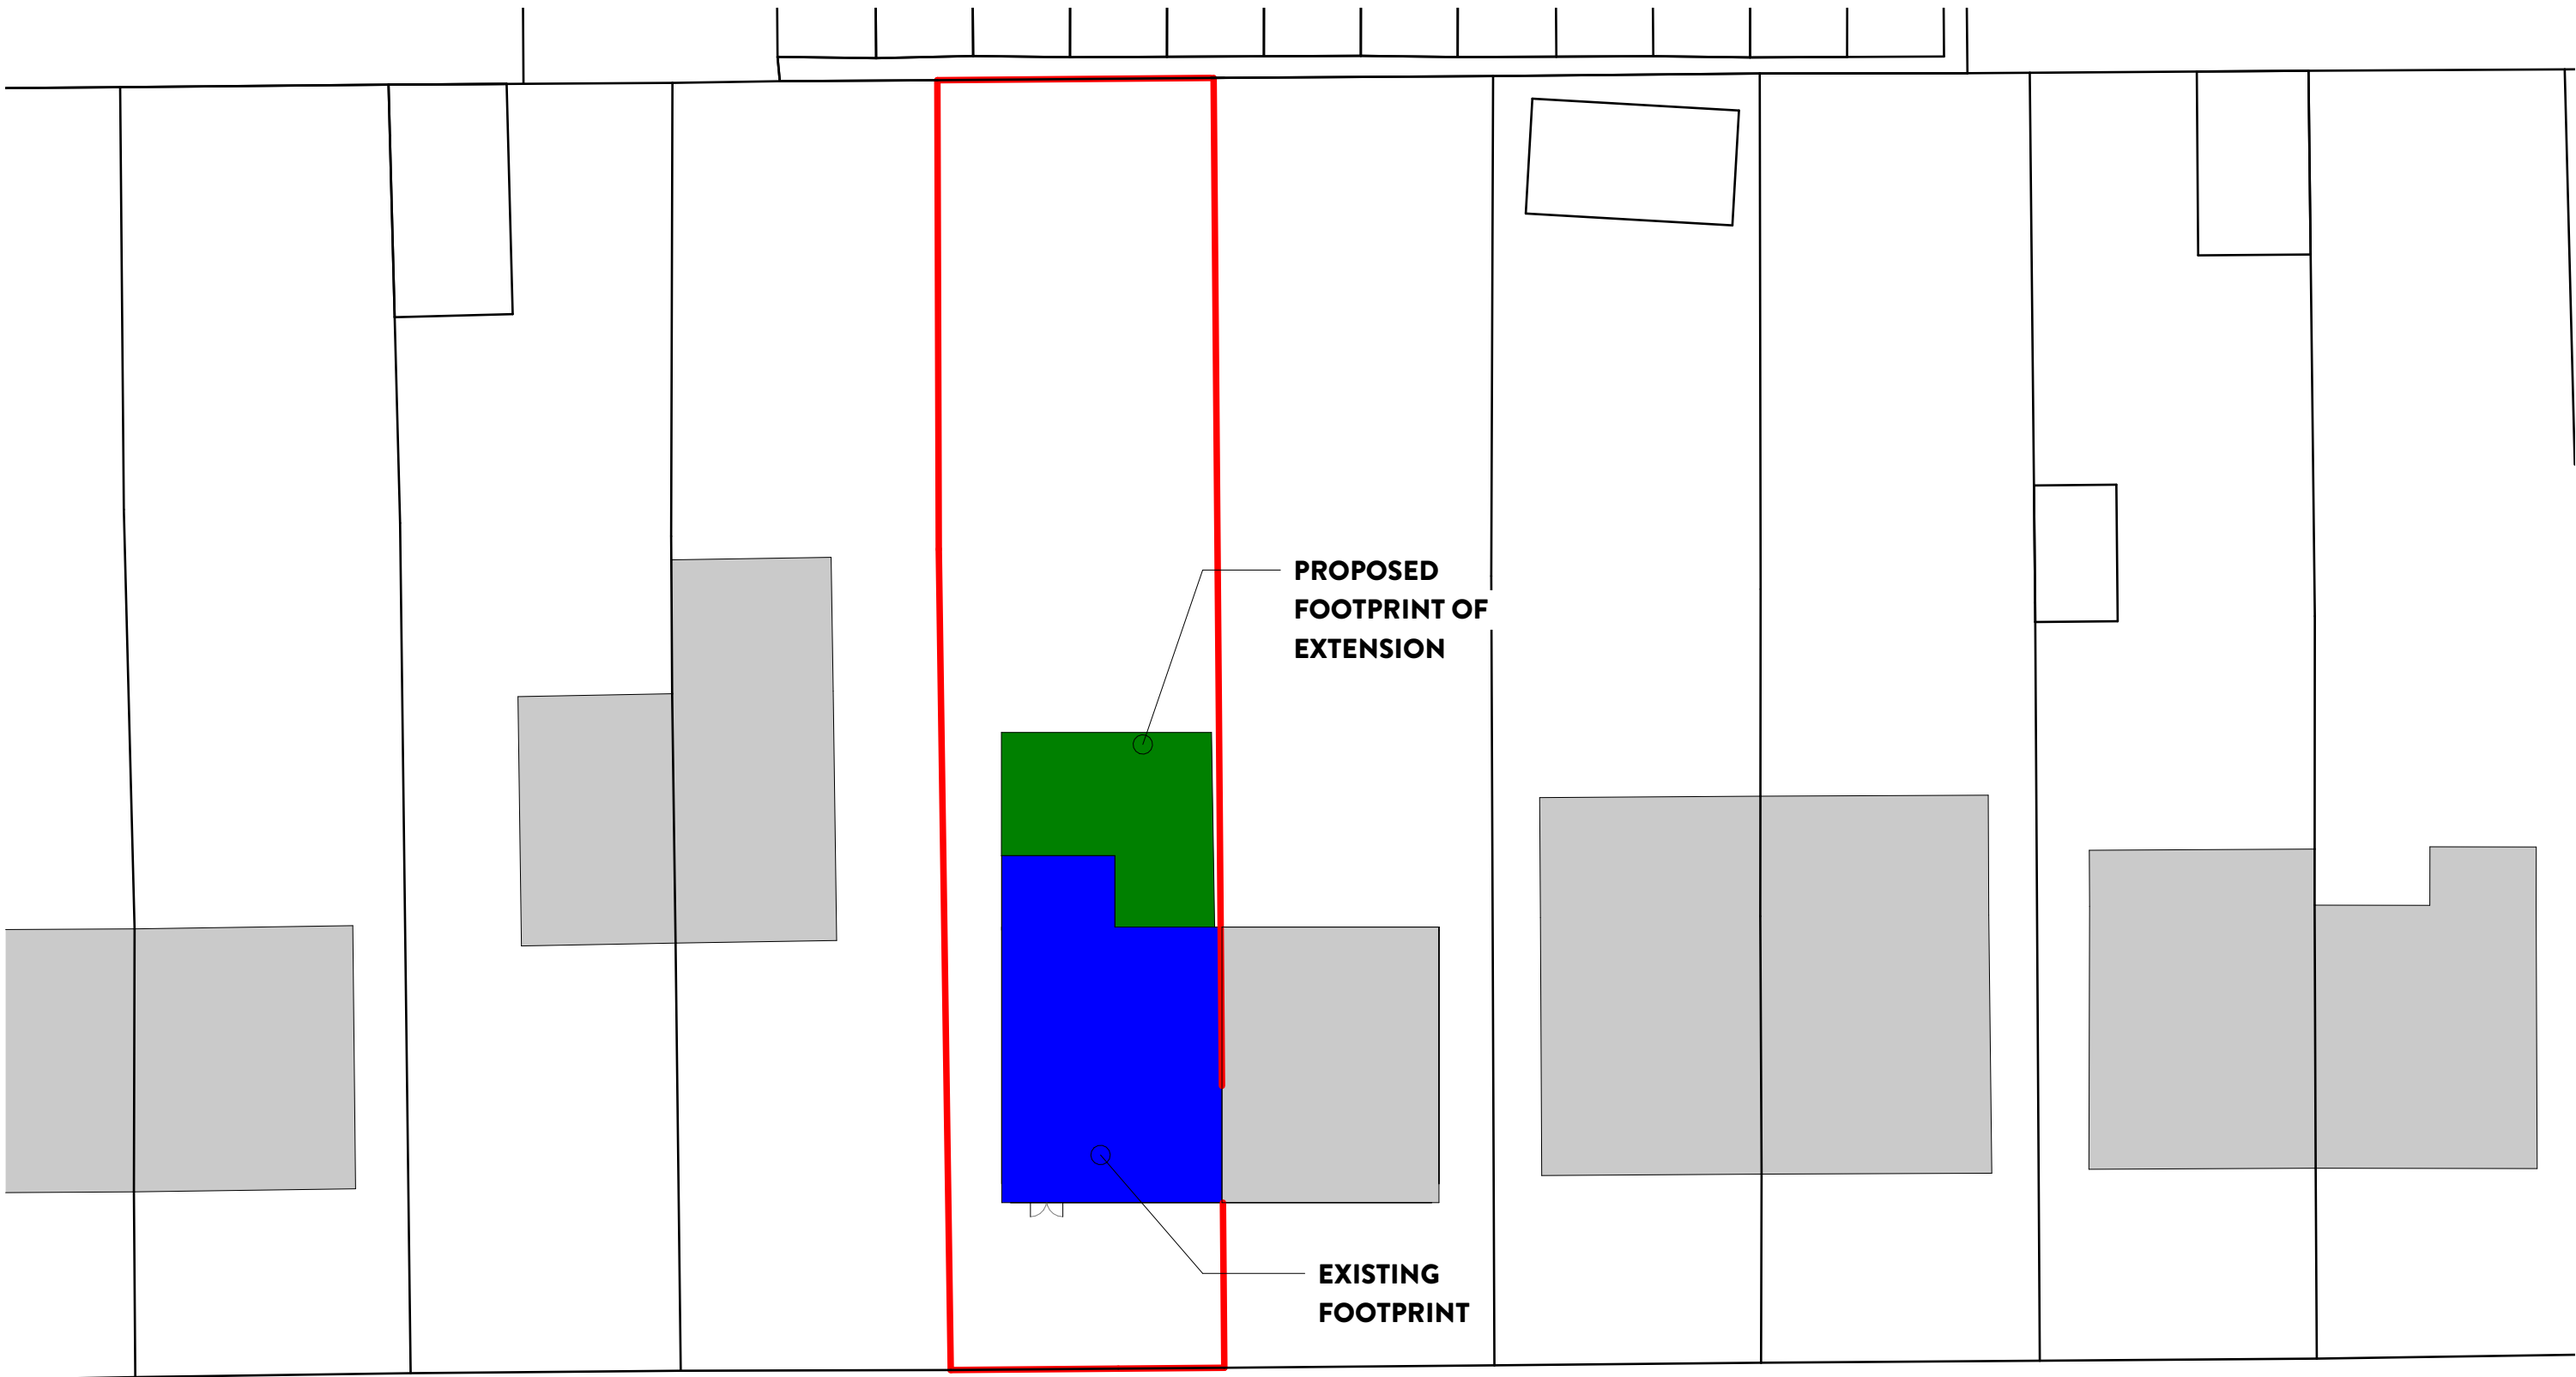

1 Block Plan - Propsoed
1 : 200

Project No. JC_110

ISSUED FOR PLANNING

REV	DETAILS	DATE
PL1	ISSUED FOR PLANNIN	09 02 22

General notes:

All dimensions are to be checked on site with any discrepancies reported to the designer prior to the works being carried out.

All works are to be in accordance with the planning approval and any subsequent approved local authority planning correspondence including drawings, documents and reports.

All works are to comply with the building regulations, British standards, code of practice, and any local statutory requirements.

All works are to comply with current health and safety legislation, h.s.e. recommendations/guidance and the current c.d.m. regulations.

This drawing is to be read in conjunction with general arrangement (I code) drawings, together with relevant detailed (a code) drawings and specifications.

For all structural works refer to the structural engineers information.

For all mechanical and electrical works refer to the mechanical and electrical engineers information.

For all above ground drainage works refer to the public health engineers information.

All products specified are to be installed strictly in accordance with the manufacturers recommendations, specification and details

Project North:

DRAWN BY: AL CHKD BY: JC
SCALE: 1 : 200 DATE: 09 02 22

DRAWING TITLE:

PROPOSED BLOCK PLAN

A1.3

DRAWING No.

NOTES:
THIS DRAWING IS COPYRIGHT AND IS SENT TO YOU IN CONFIDENCE IT MUST NOT BE COPIED, USED OR DISCLOSED IN WHOLE OR IN PART TO THIRD PARTIES WITHOUT OUR WRITTEN PERMISSION. IT REMAINS THE PROPERTY OF JC DESIGN GROUP AND MUST BE RETURNED ON REQUEST.