



This drawing is the copyright of LDM Design.
All dimensions to be checked on site.
Do not scale.
All levels to be checked on site and refer to Ordnance
Survey Datum Newlyn unless alternative datum given.
All errors and omissions to be reported to the Architect
prior to commencement.
This drawing must be read in conjunction with the relevant
specification clauses.
This drawing must not be used on site unless issued for
construction.

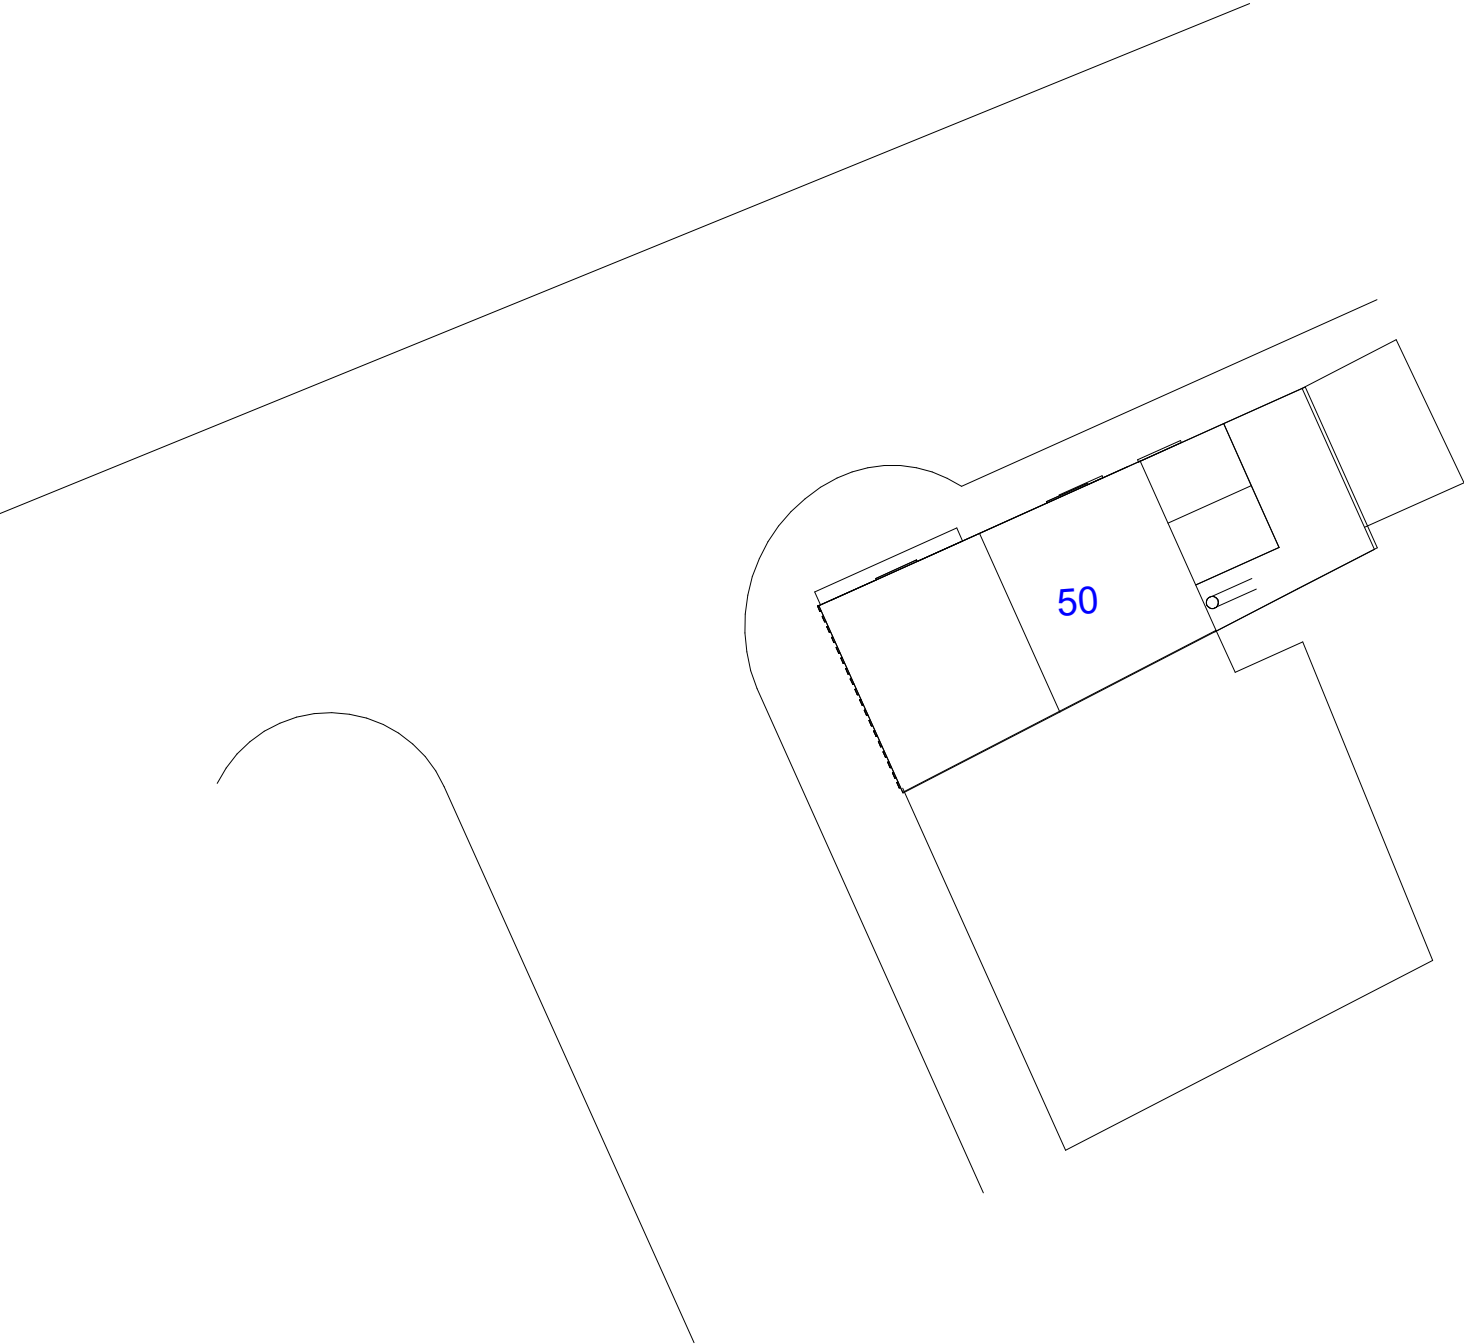

1

Site Existing

1 : 200

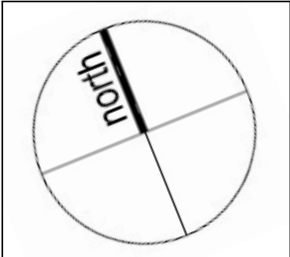

LDM Design

PROJECT
50 Colliery St, Openshaw, Manchester M11
2AP, UK

SHEET
Existing Block Plan

CLIENT
Mr Qing Chang Su

Scale (@ A3)
1 : 200

Drawn by
JU

Checked by
ST

DRAWING NUMBER
PS501

REV
A