


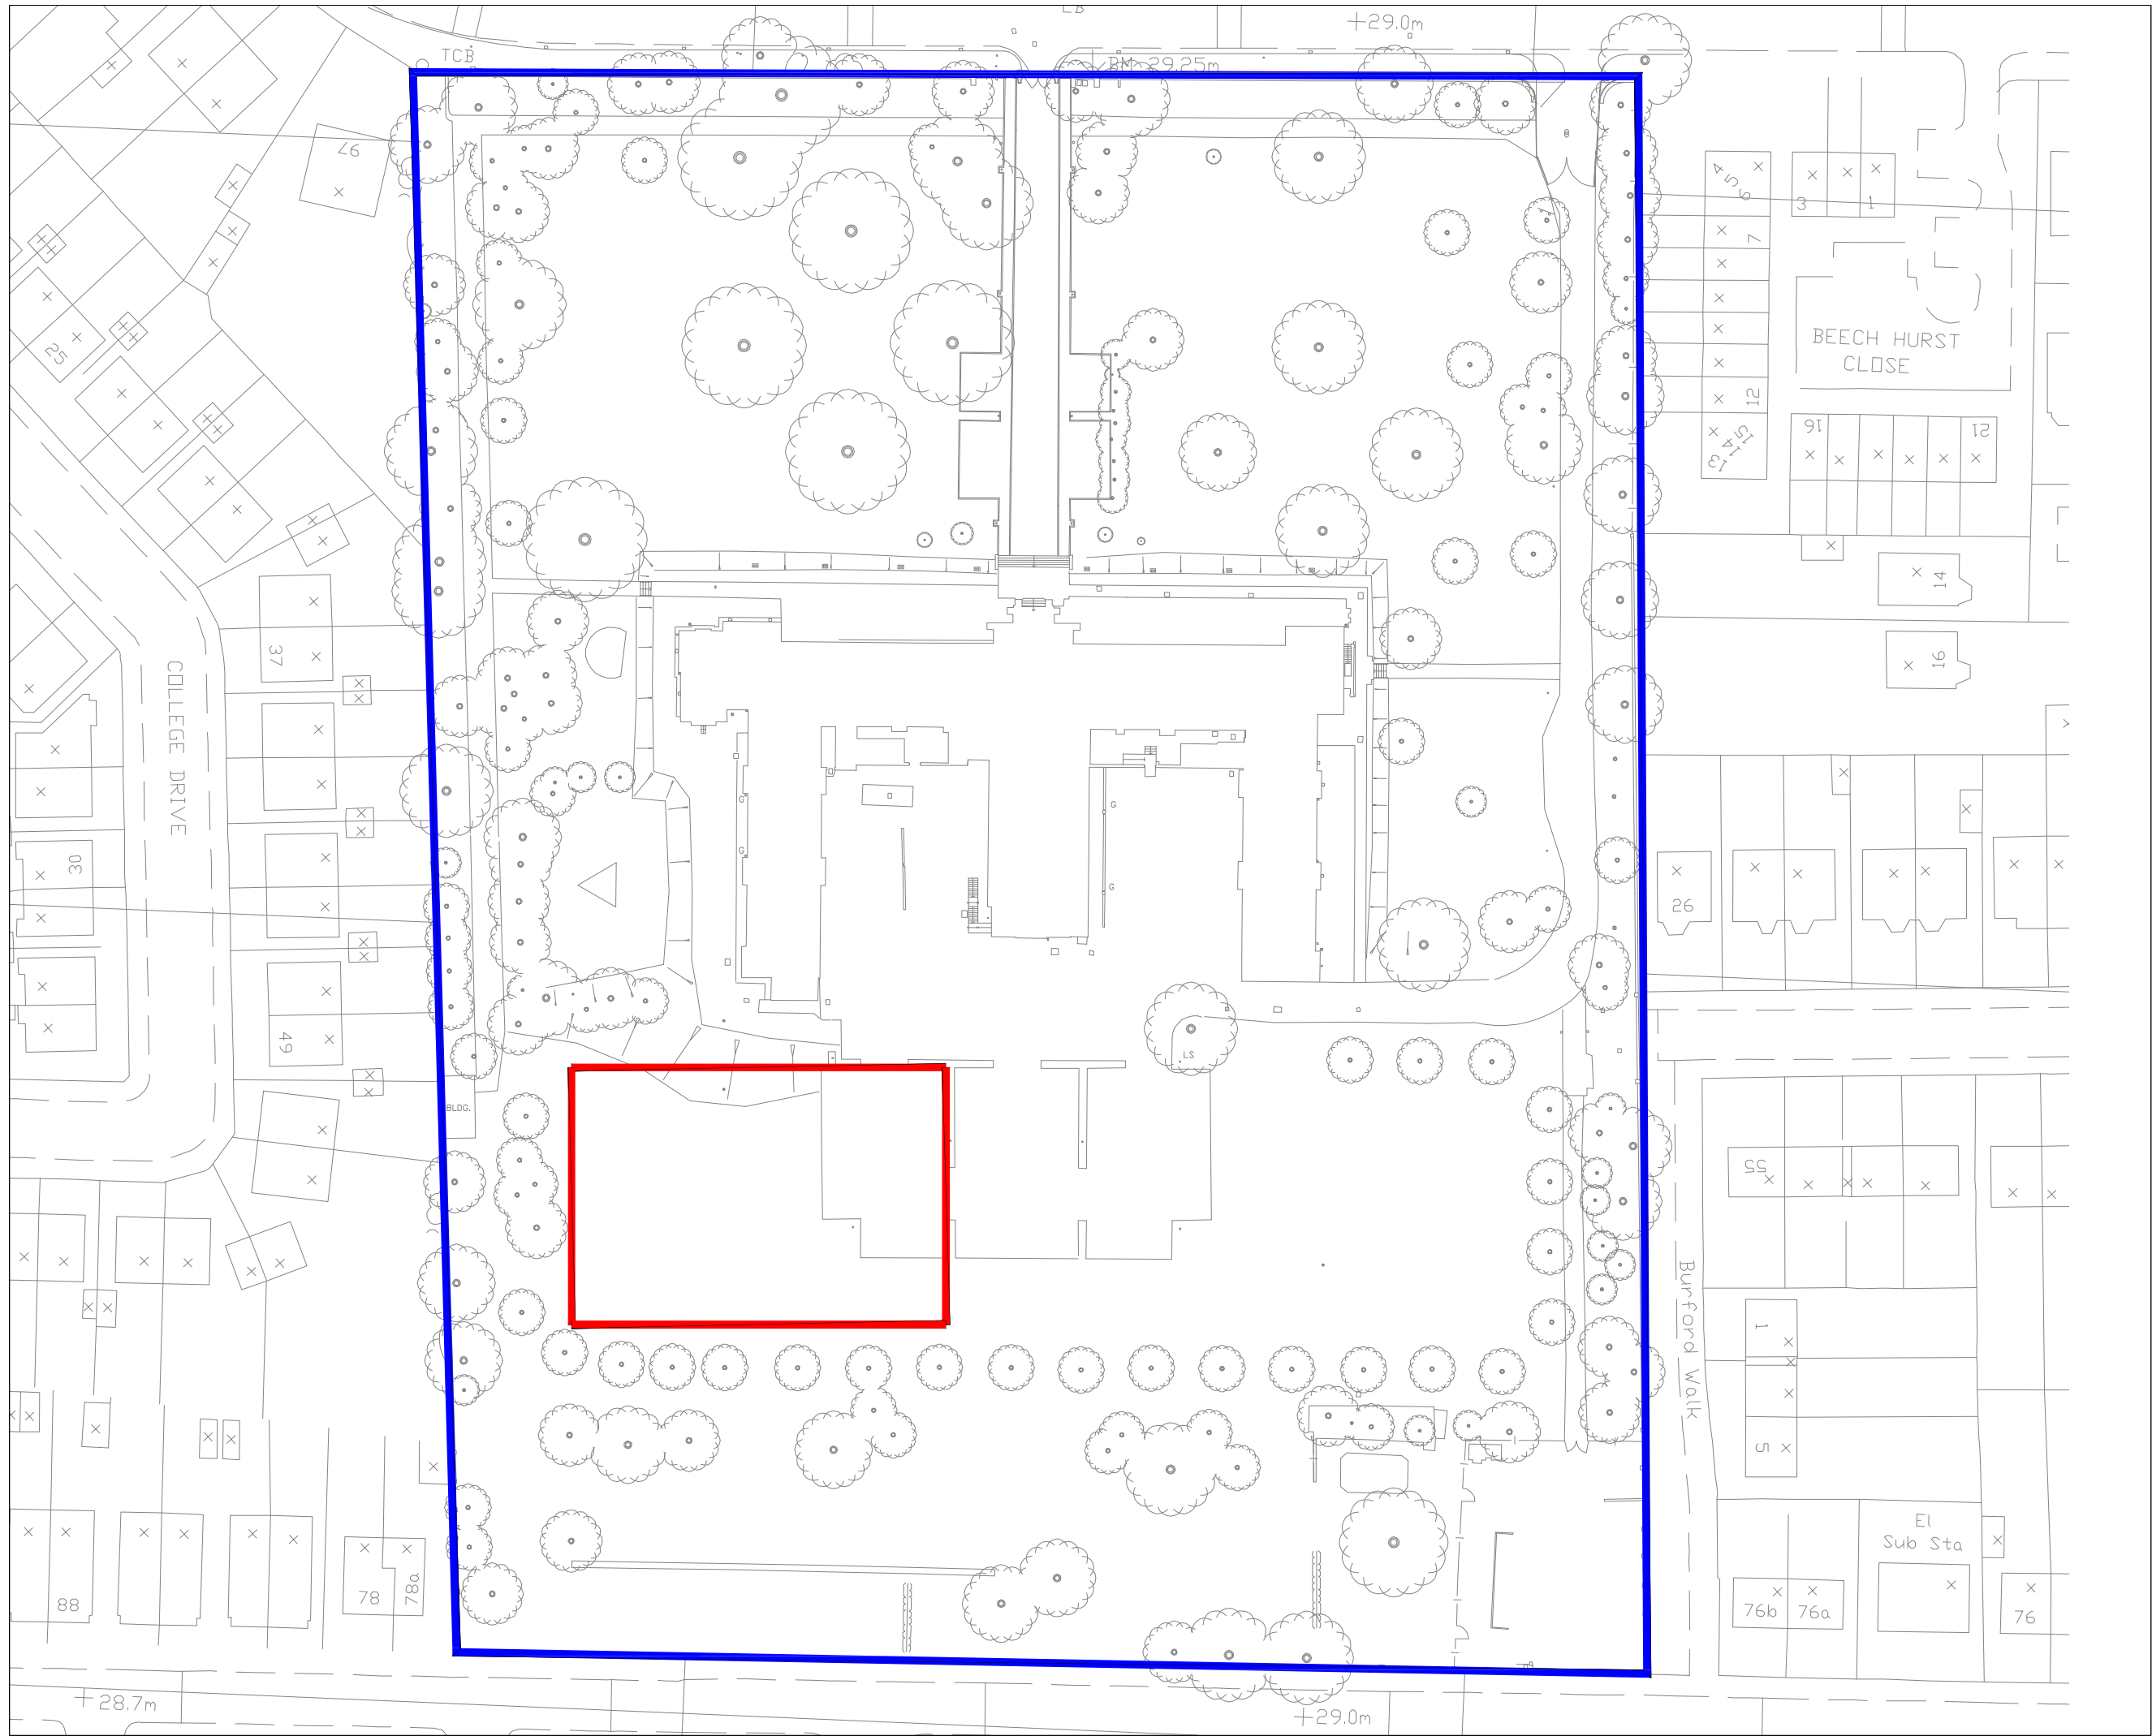

General Note:
Do not scale from drawing. Use marked dimensions.
To be read in conjunction with all other Consultant's drawings.
The Architect to be immediately notified of any discrepancies.
Copyright on this drawing retained by the Architect.

01.05.16 SH SH Issued for Information
No. Date Dwn Chk App Revision or reason for issue

Client

BRITISH MUSLIM HERITAGE CENTRE

createitstudios


Architect
Create It Studios

Project Title

BRITISH MUSLIM HERITAGE CENTRE
RADIO AERIAL TRANSMITTER

Scale / North Point

1:20000

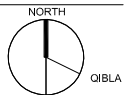

Drawing Title

LOCATION PLAN

Drawing Number

A1038-A-G100-P-00

Drawing Status

PRELIMINARY

Revision