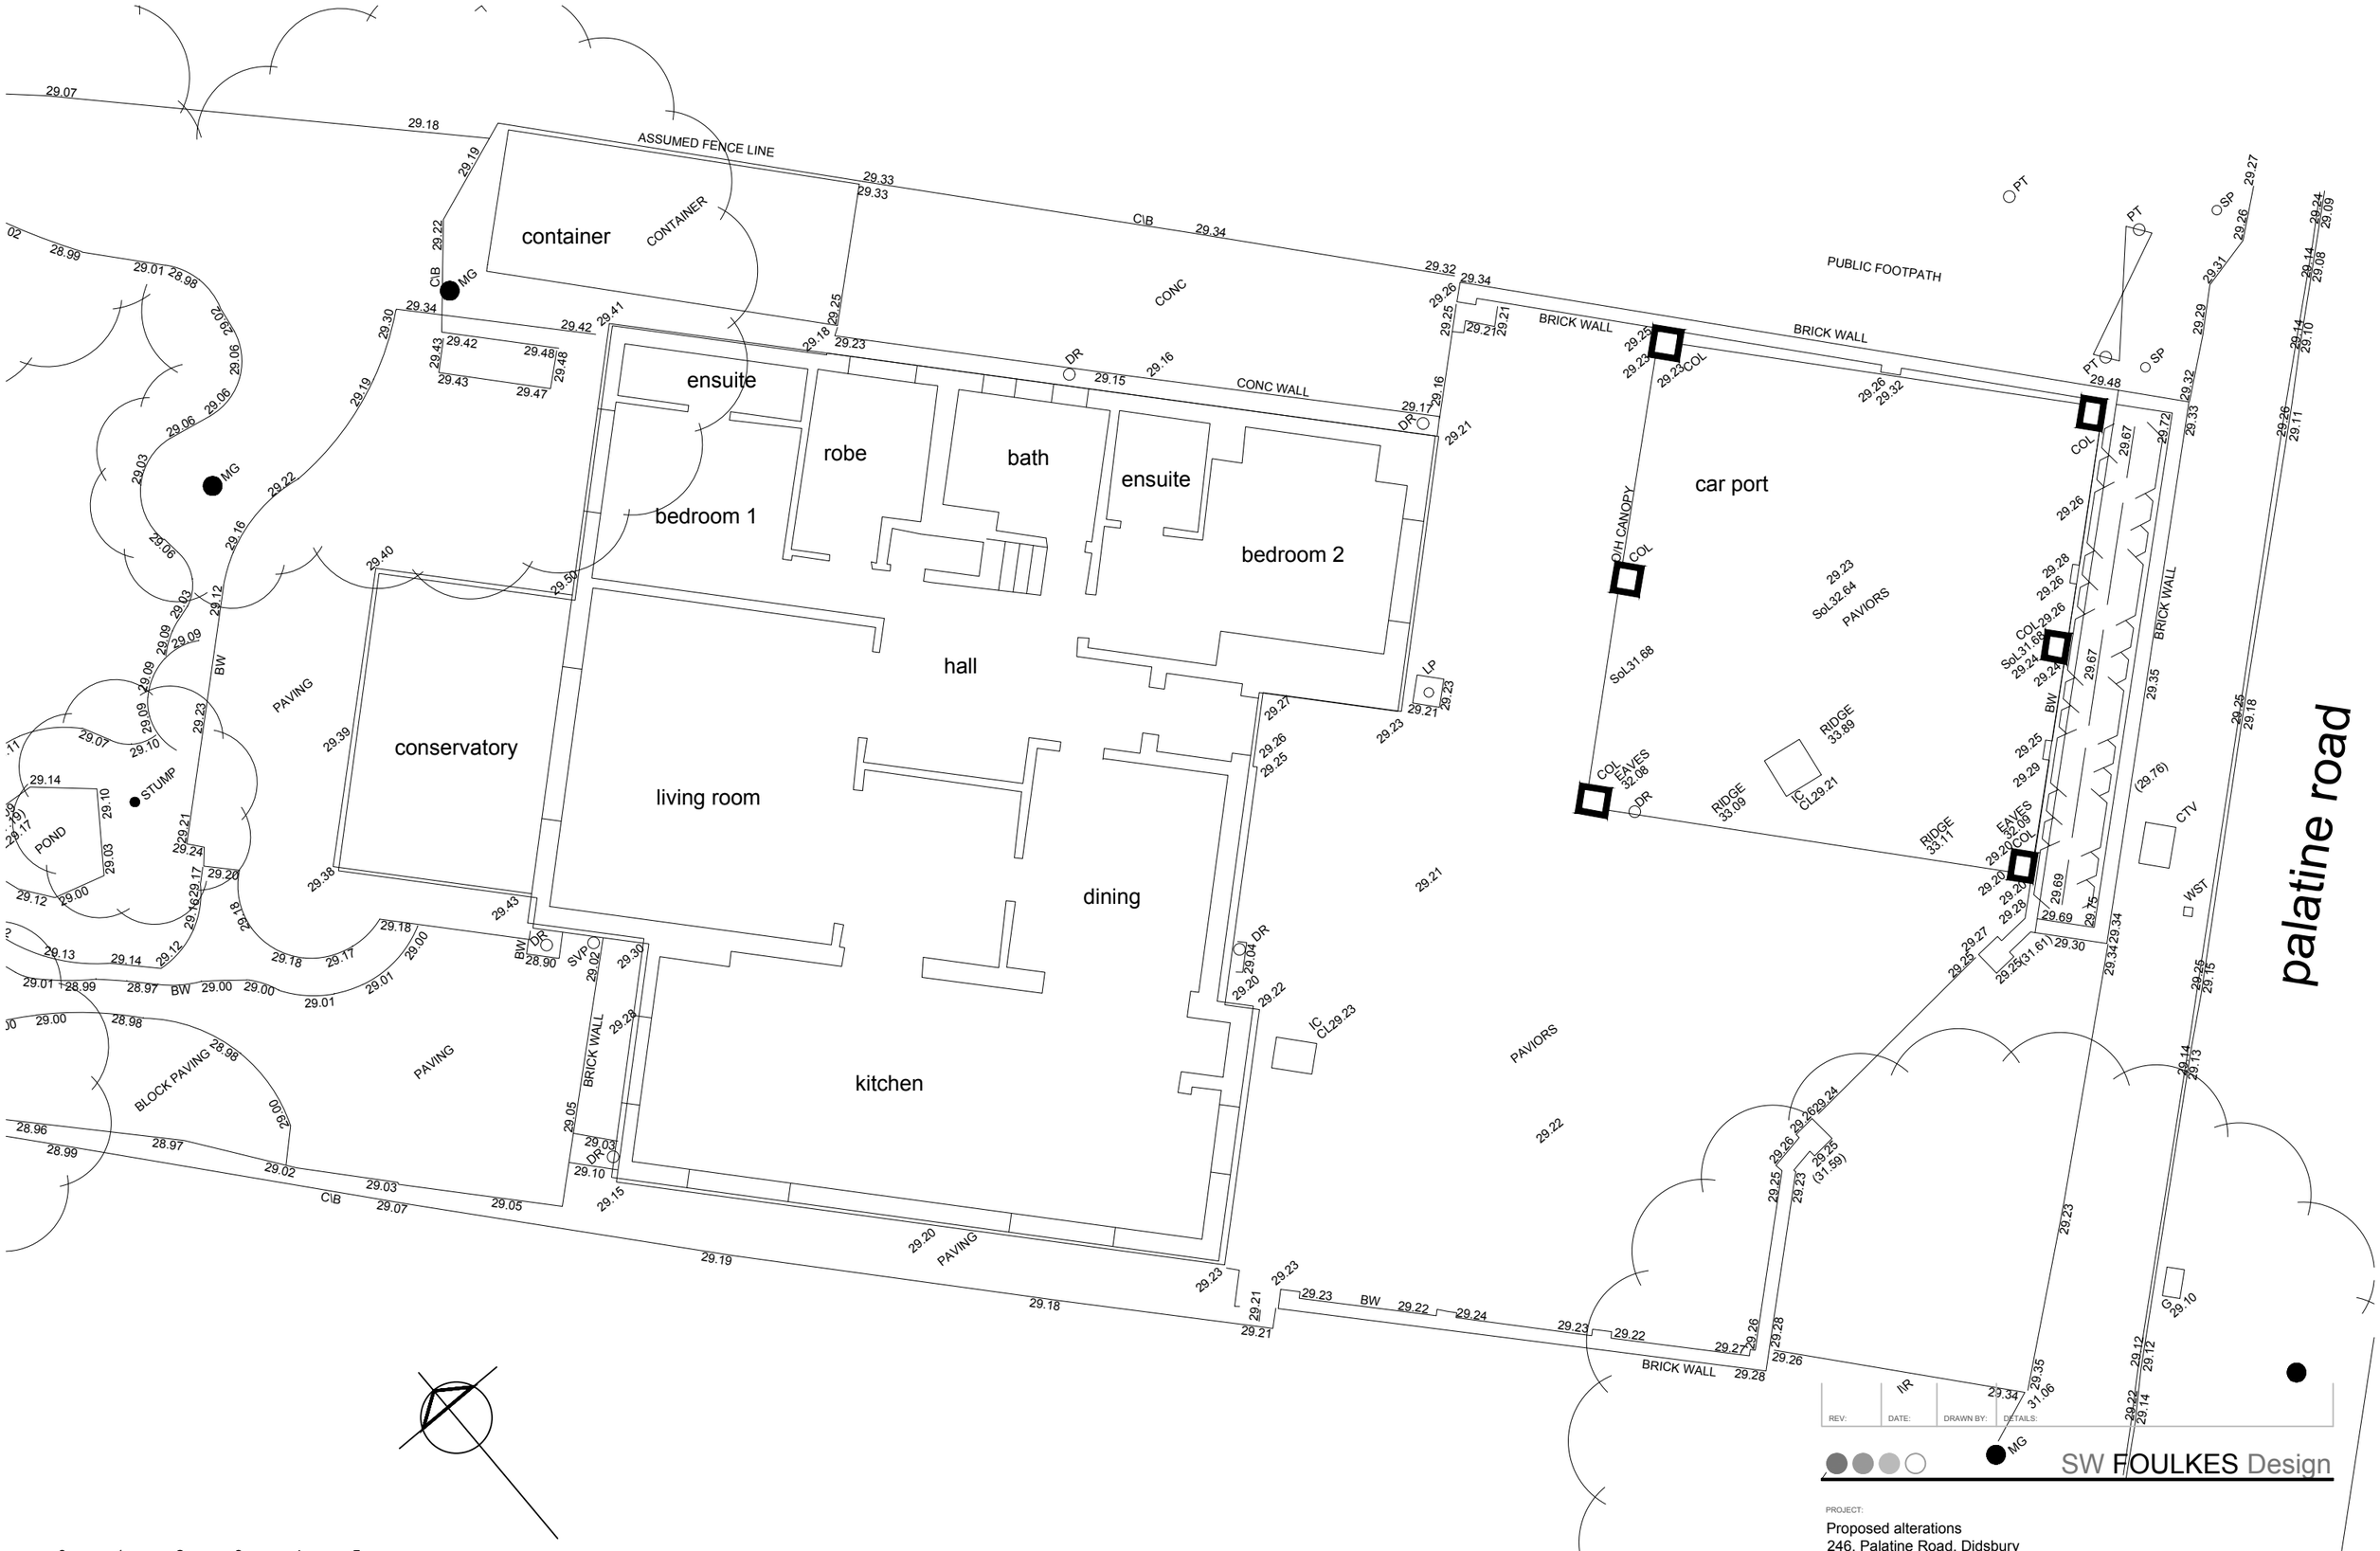

0 1 2 3 4 5

ground floor plan as existing

REV:	DATE:	DRAWN BY:	DETAILS:

SW FOULKES Design

PROJECT:
Proposed alterations
246, Palatine Road, Didsbury

DRAWING:
ground floor plan as existing

DATE:	DRAWN BY:	CHECKED BY:
nov 21	SWF	-
SCALE:	DRAWING NO:	REV:
1:100@A3	545-06-110P	

tel:- 07500042081
stevefoulkes@btinternet.com