


STATUTORY STATUS	
LISTED	YES - GRADE II
CONSERVATION	YES

NOTE
This drawing has been prepared from historical information that cannot be guaranteed accurate.
Responsibility is not accepted for errors made by others in scaling from this drawing. All construction information should be taken from figured dimensions only. All dimensions should be checked on site prior to the manufacture of any components. No services should pass through or over the Boxes & Parcels room. No sprinklers to be located in the Comms Room

HATCHING

	New Partition wall		Area not in scope
	New Partition wall		Barrier Matting
	New Partition wall		Banking Hall Vinyl Flooring
	Existing Partition wall		Staff Room Vinyl Flooring
	Structural wall		

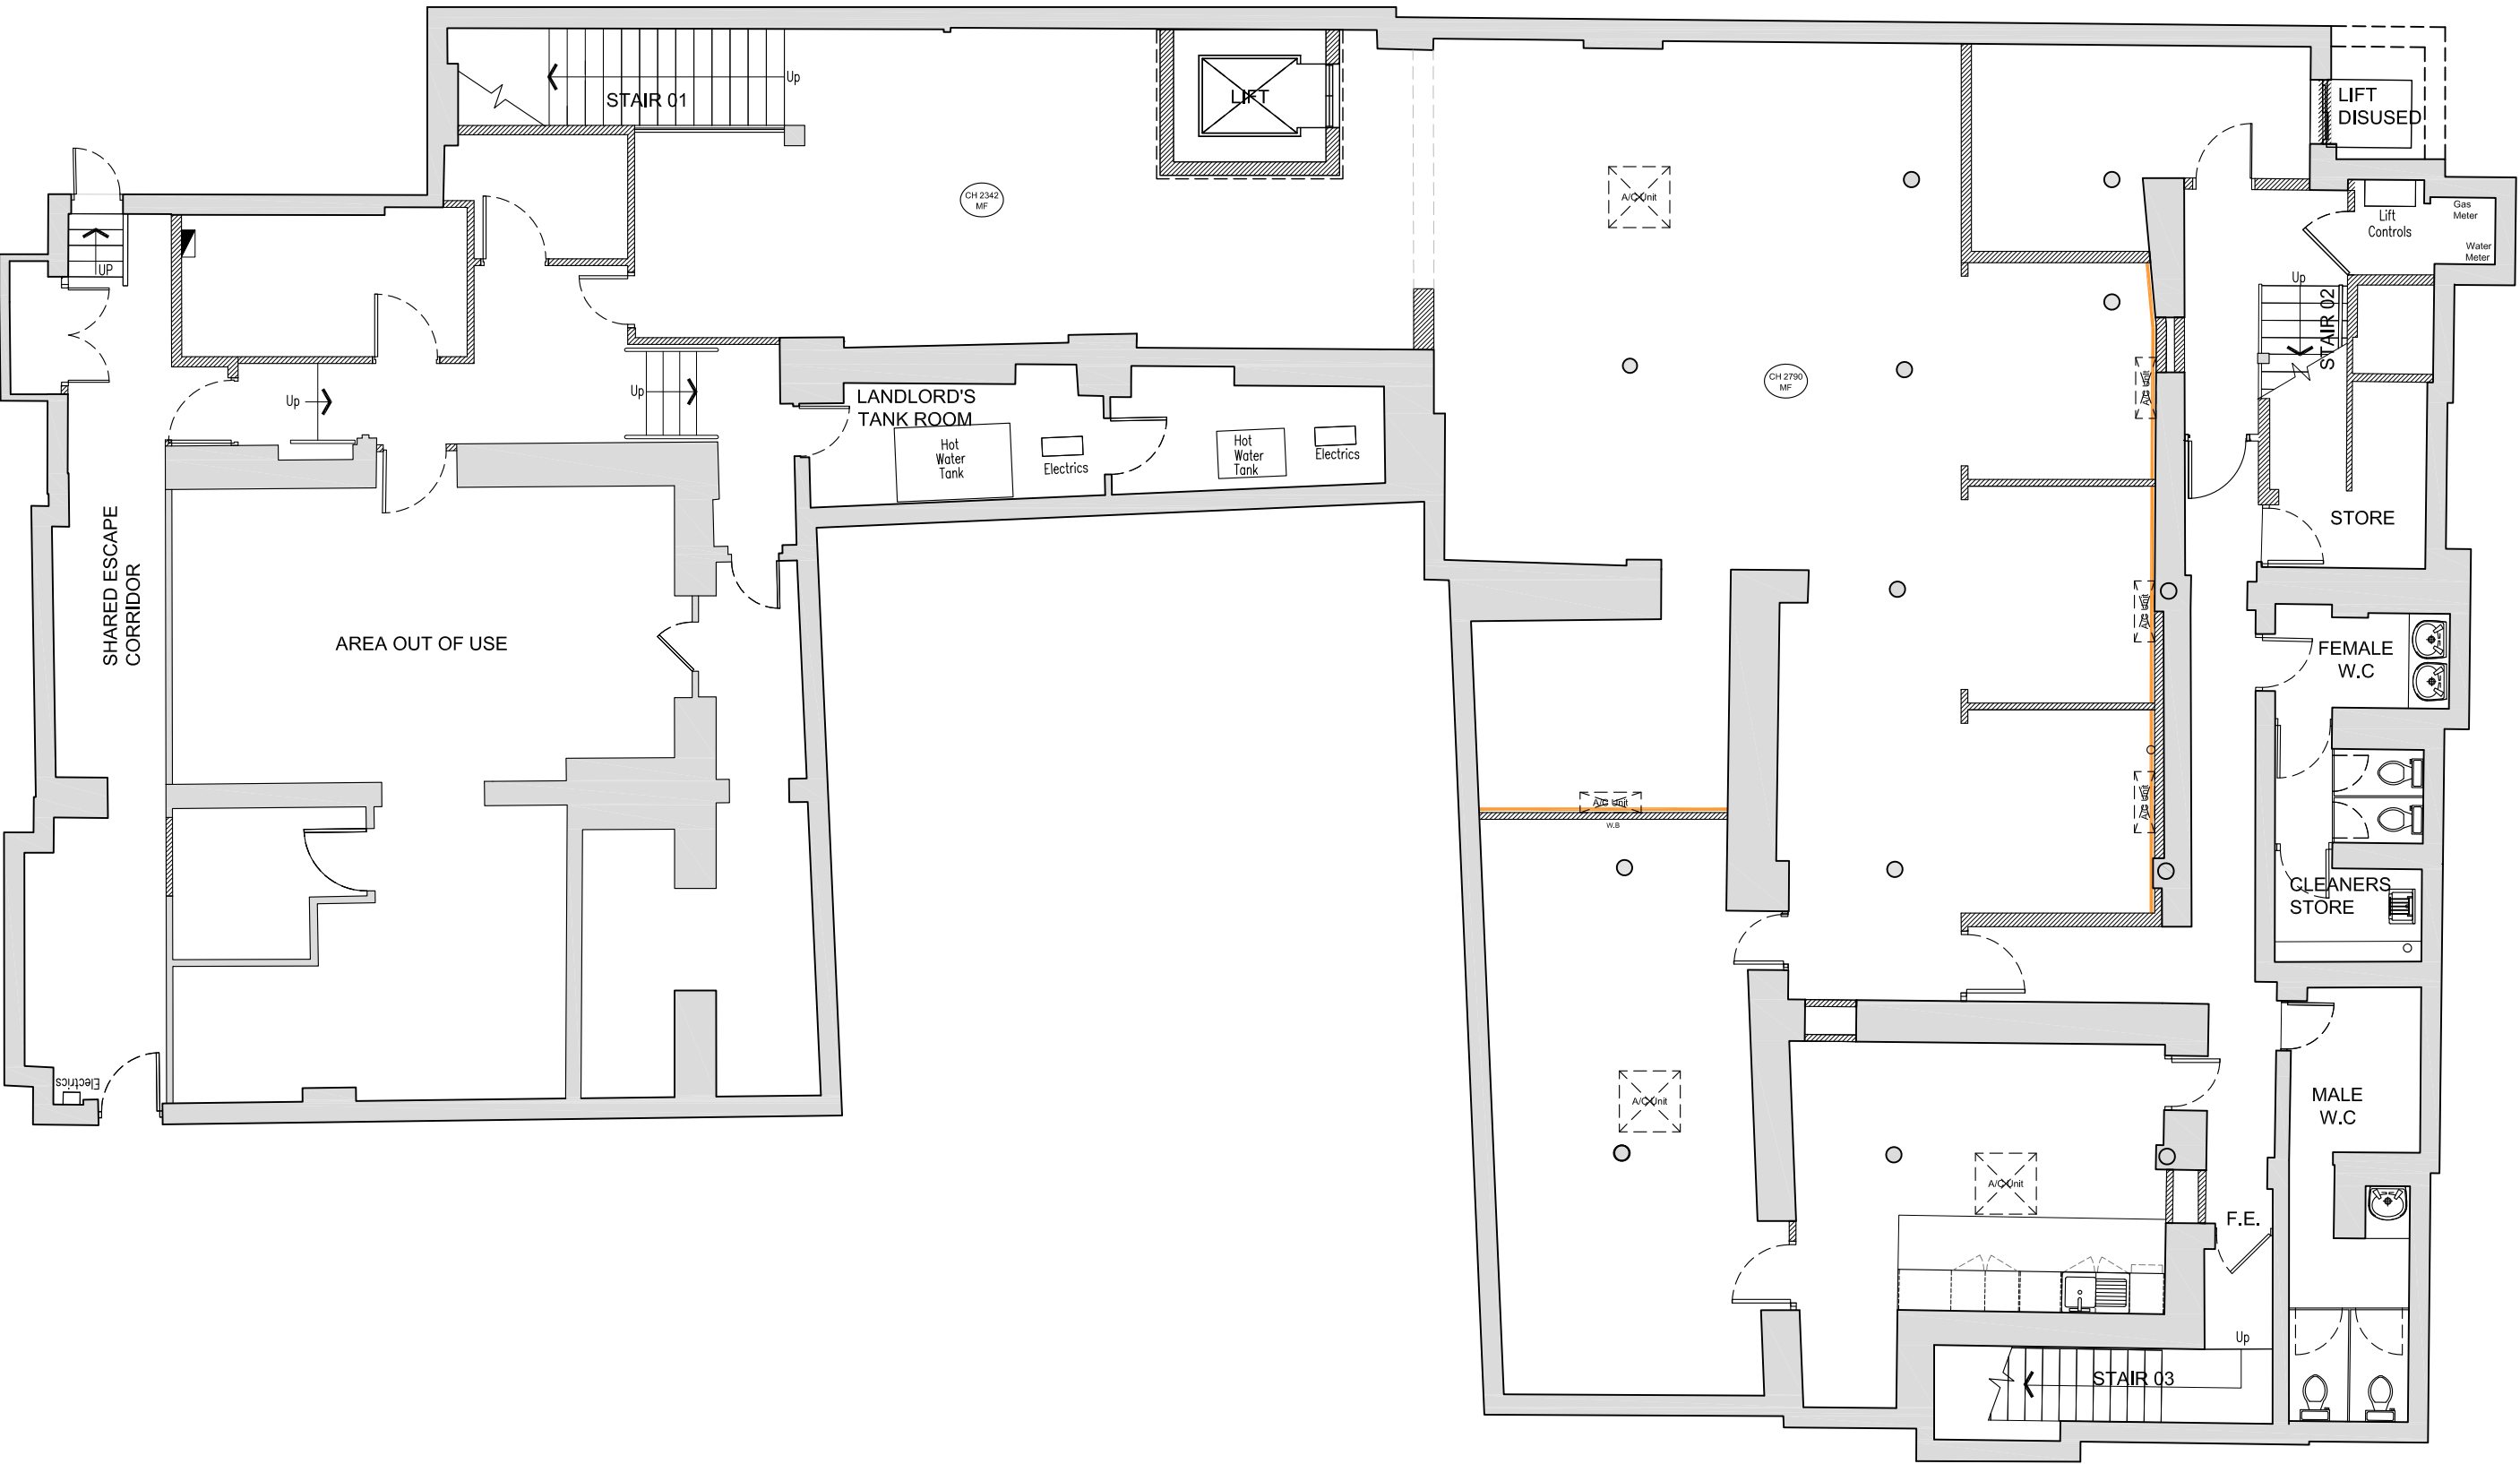

PLANNING

ISG
Boleyn House,
St Augustines
Business Park,
Whitstable,
Kent CT5 2QJ

Project

MANCHESTER ST ANNS SQ

MANSFIELD CHAMBERS, 17-21 ST ANNS SQUARE
MANCHESTER
M2 7PW
PIM No.

Drawing Title			
BASEMENT FLOOR LAYOUT AS PROPOSED CLOSURE 2022			
Branch Sort Code		Branch ID	
		Supplier Project No BY107888	
Scale	Drawn	Checked	Date
1:100@A2	PC	—	19/04/2022
Drg.No	BY107888_211		Revision
			—
Architectural Practice: ISG Design Hub			