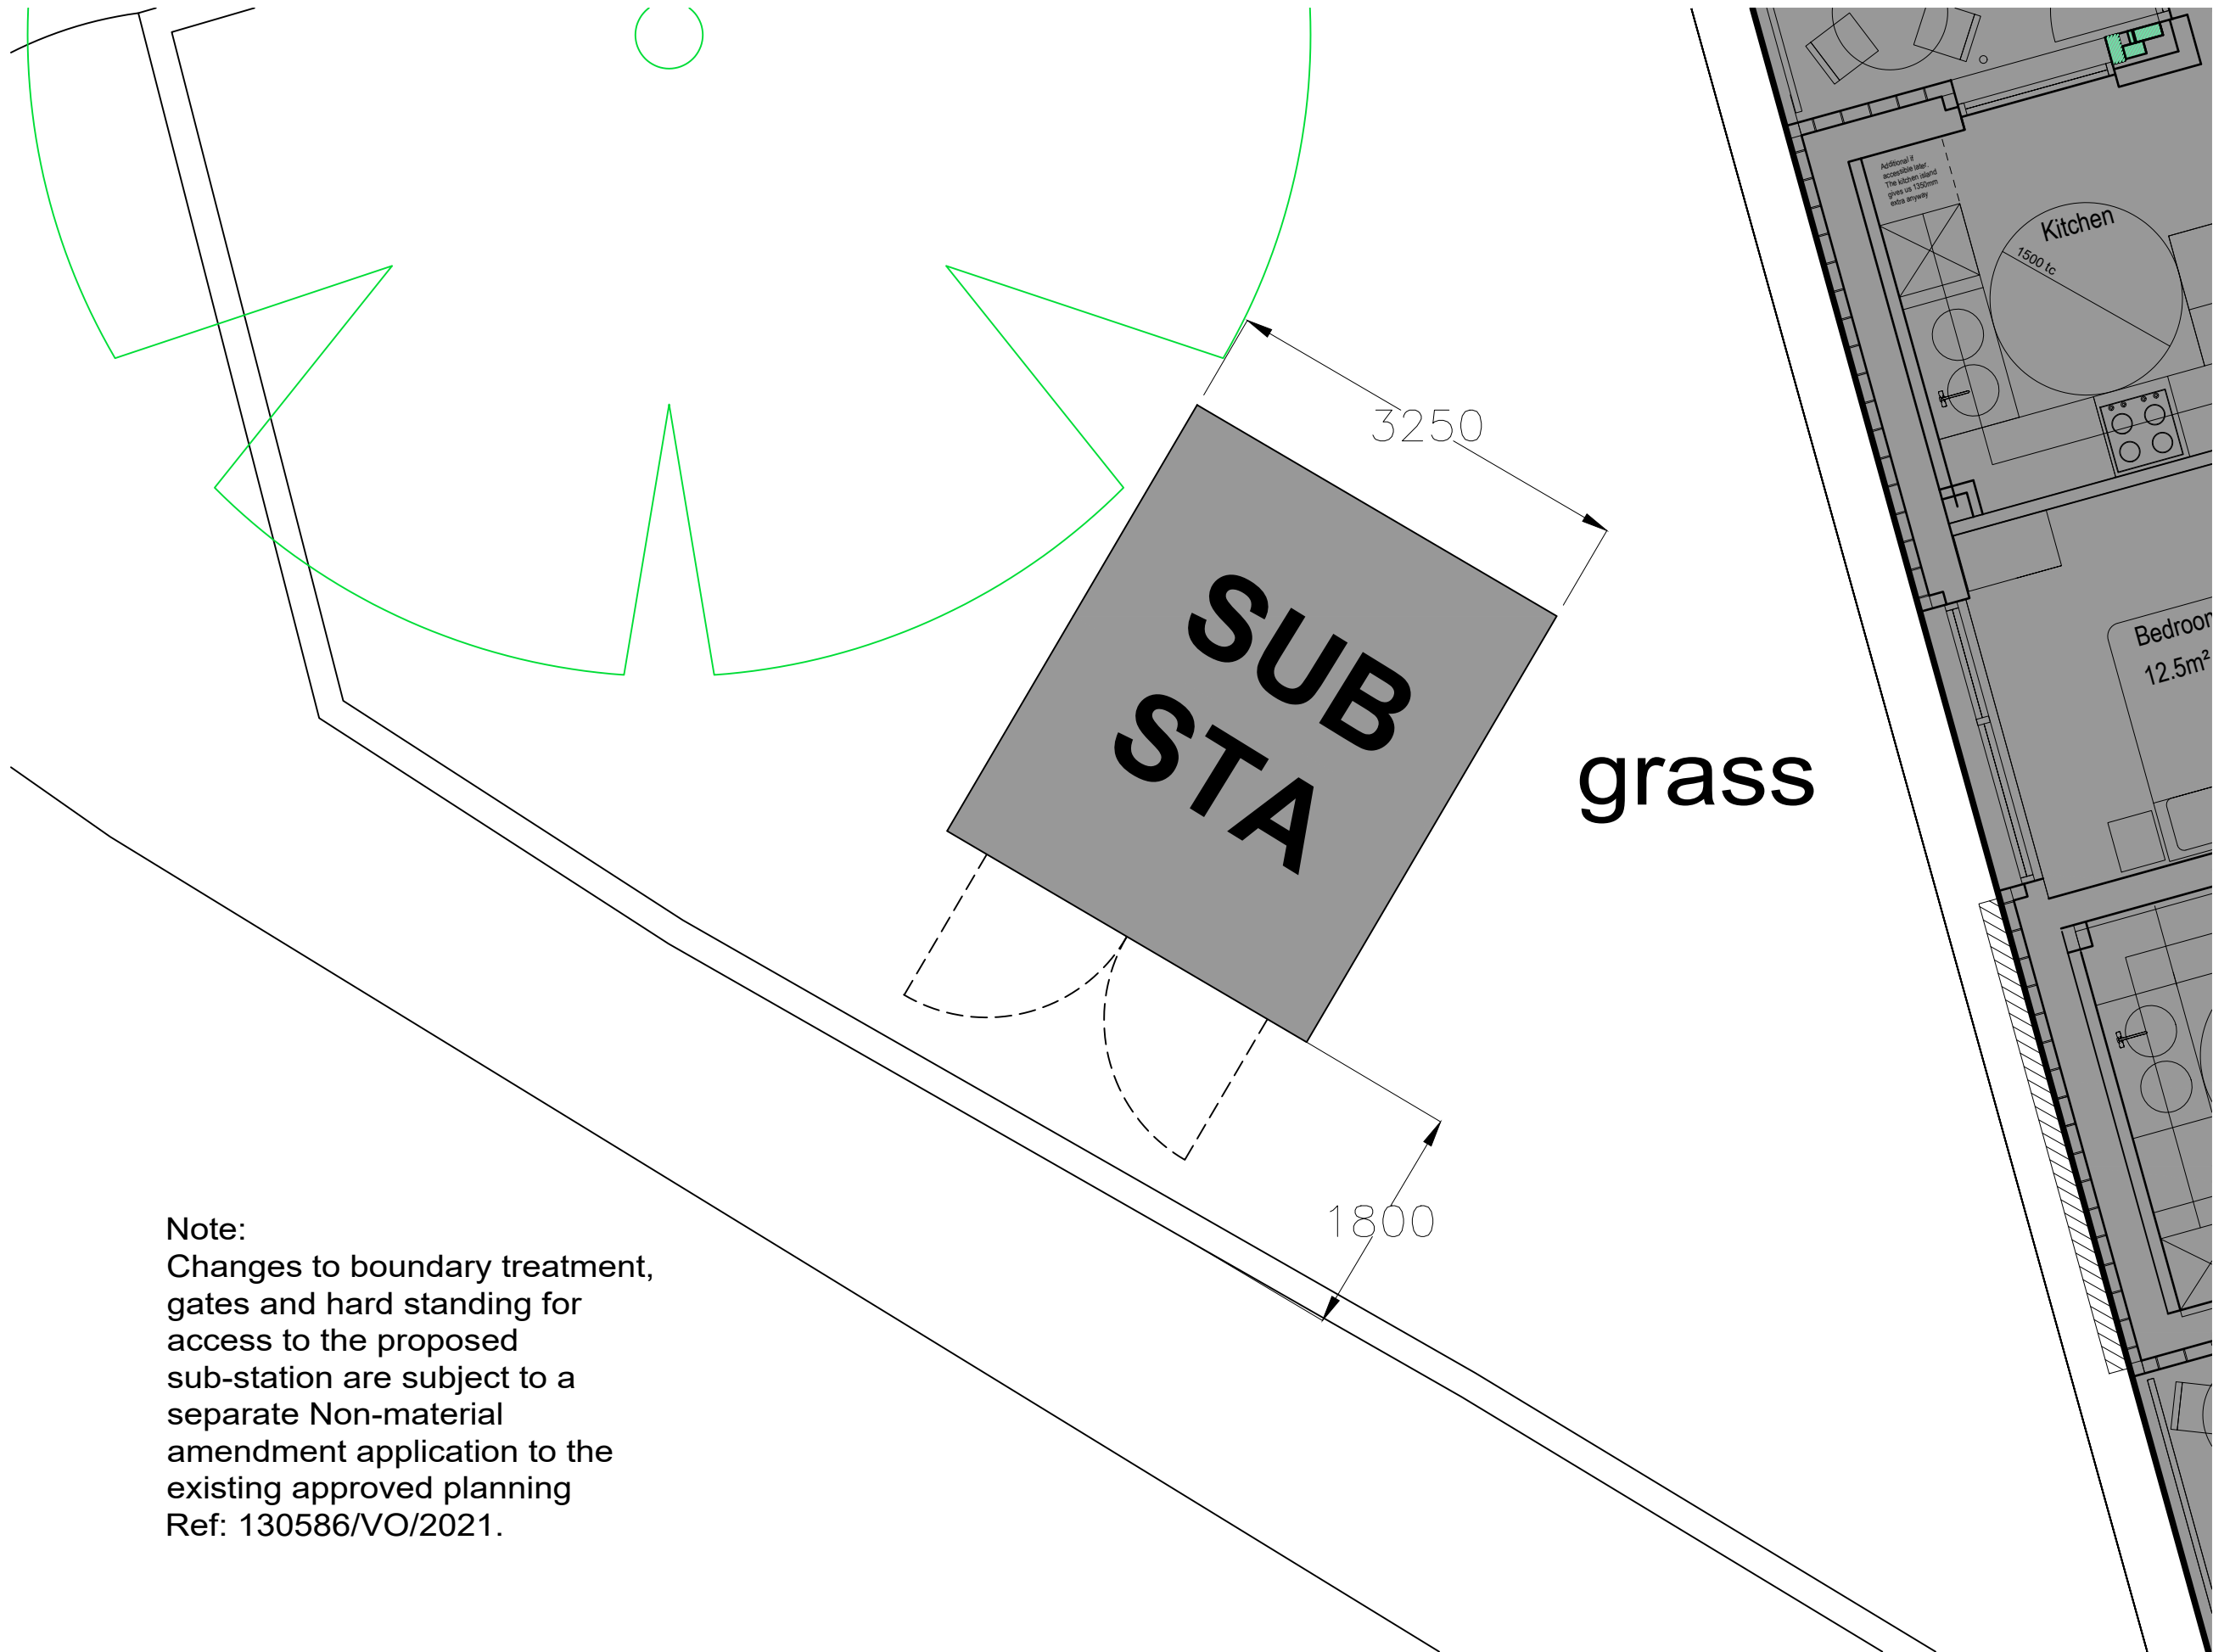


Contractors are not to scale dimensions from this drawing

Rev	Description	By	Date
P01	Planning Issue	MM	18/01/22
P02	Secure gates added	MM	20/01/22
P03	Updated as per LA comments	MM	21/01/22

Client
RowlinsonProject
Silk Street, ManchesterDescription
GA Proposed External Works
Sub-stationStatus
PlanningScale
1:50 @ A3Drawn
MMDate
Apr 21Job number
1184Drawing number
90-020Revision
P03

Copyright MODERN CITY | Architecture + Urbanism