



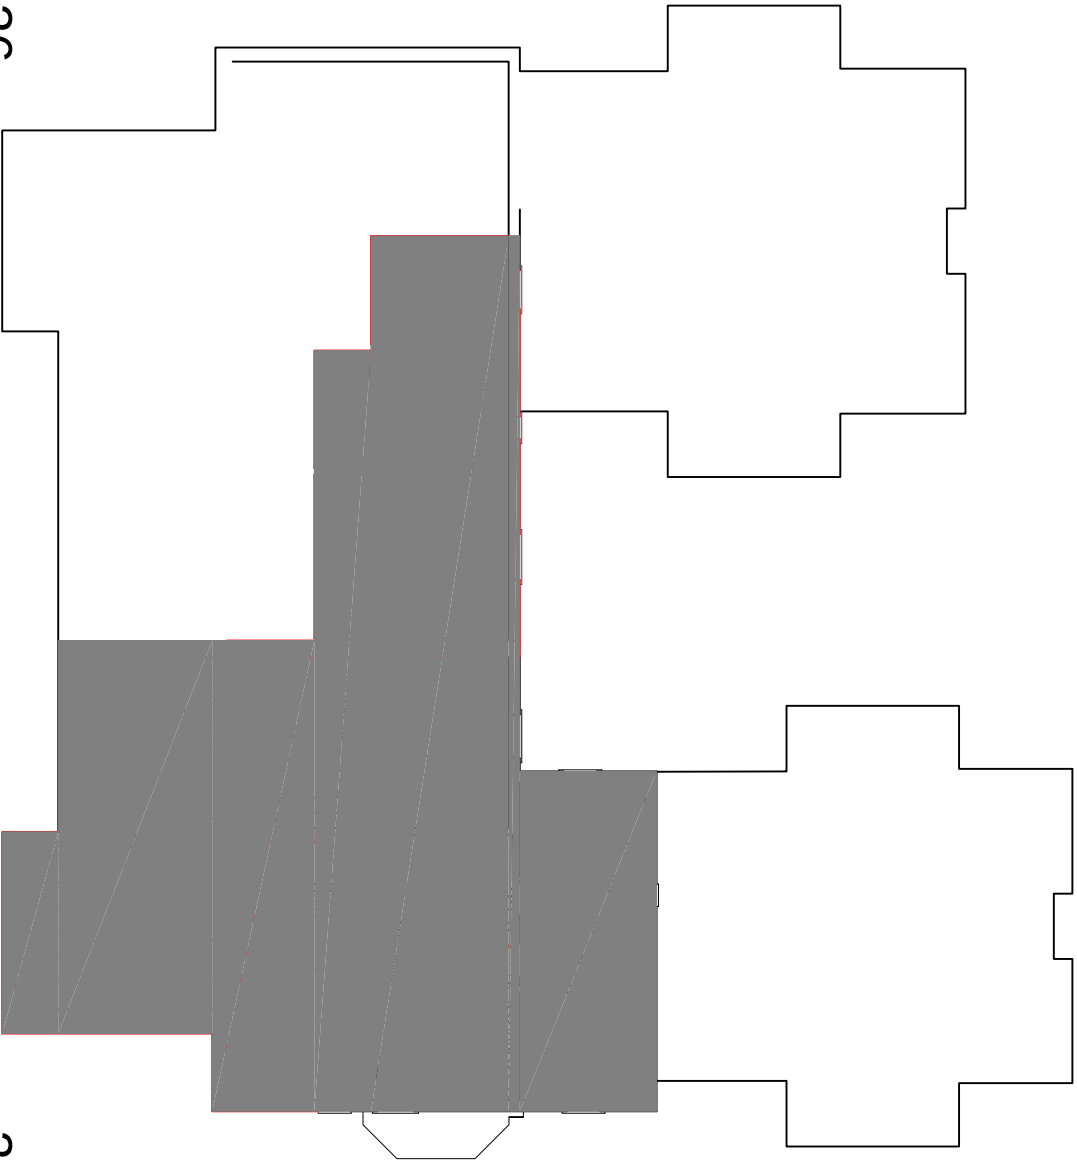

GREY AREAS AS EXISTING PLANNING
PERMISSION FOR 29 APARTMENTS

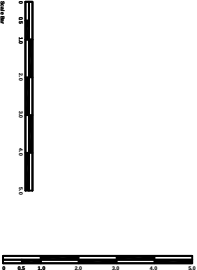

DNA GROUP
Head Office:
PARKHILL BUSINESS CENTRE
WALTON ROAD
WETHERBY
LS22 5DZ

Project
24 and 26 Whalley Road

Scale 1:100@A1 1:200@A3			
DATE	REVISED	DATE	REVISION
DATE	REVISED	DATE	REVISION

Drawn by:	Approved by:
RW	
Subject PLANNING Existing 2nd Floor	Drawing No. 2022/ 0402 / 101