



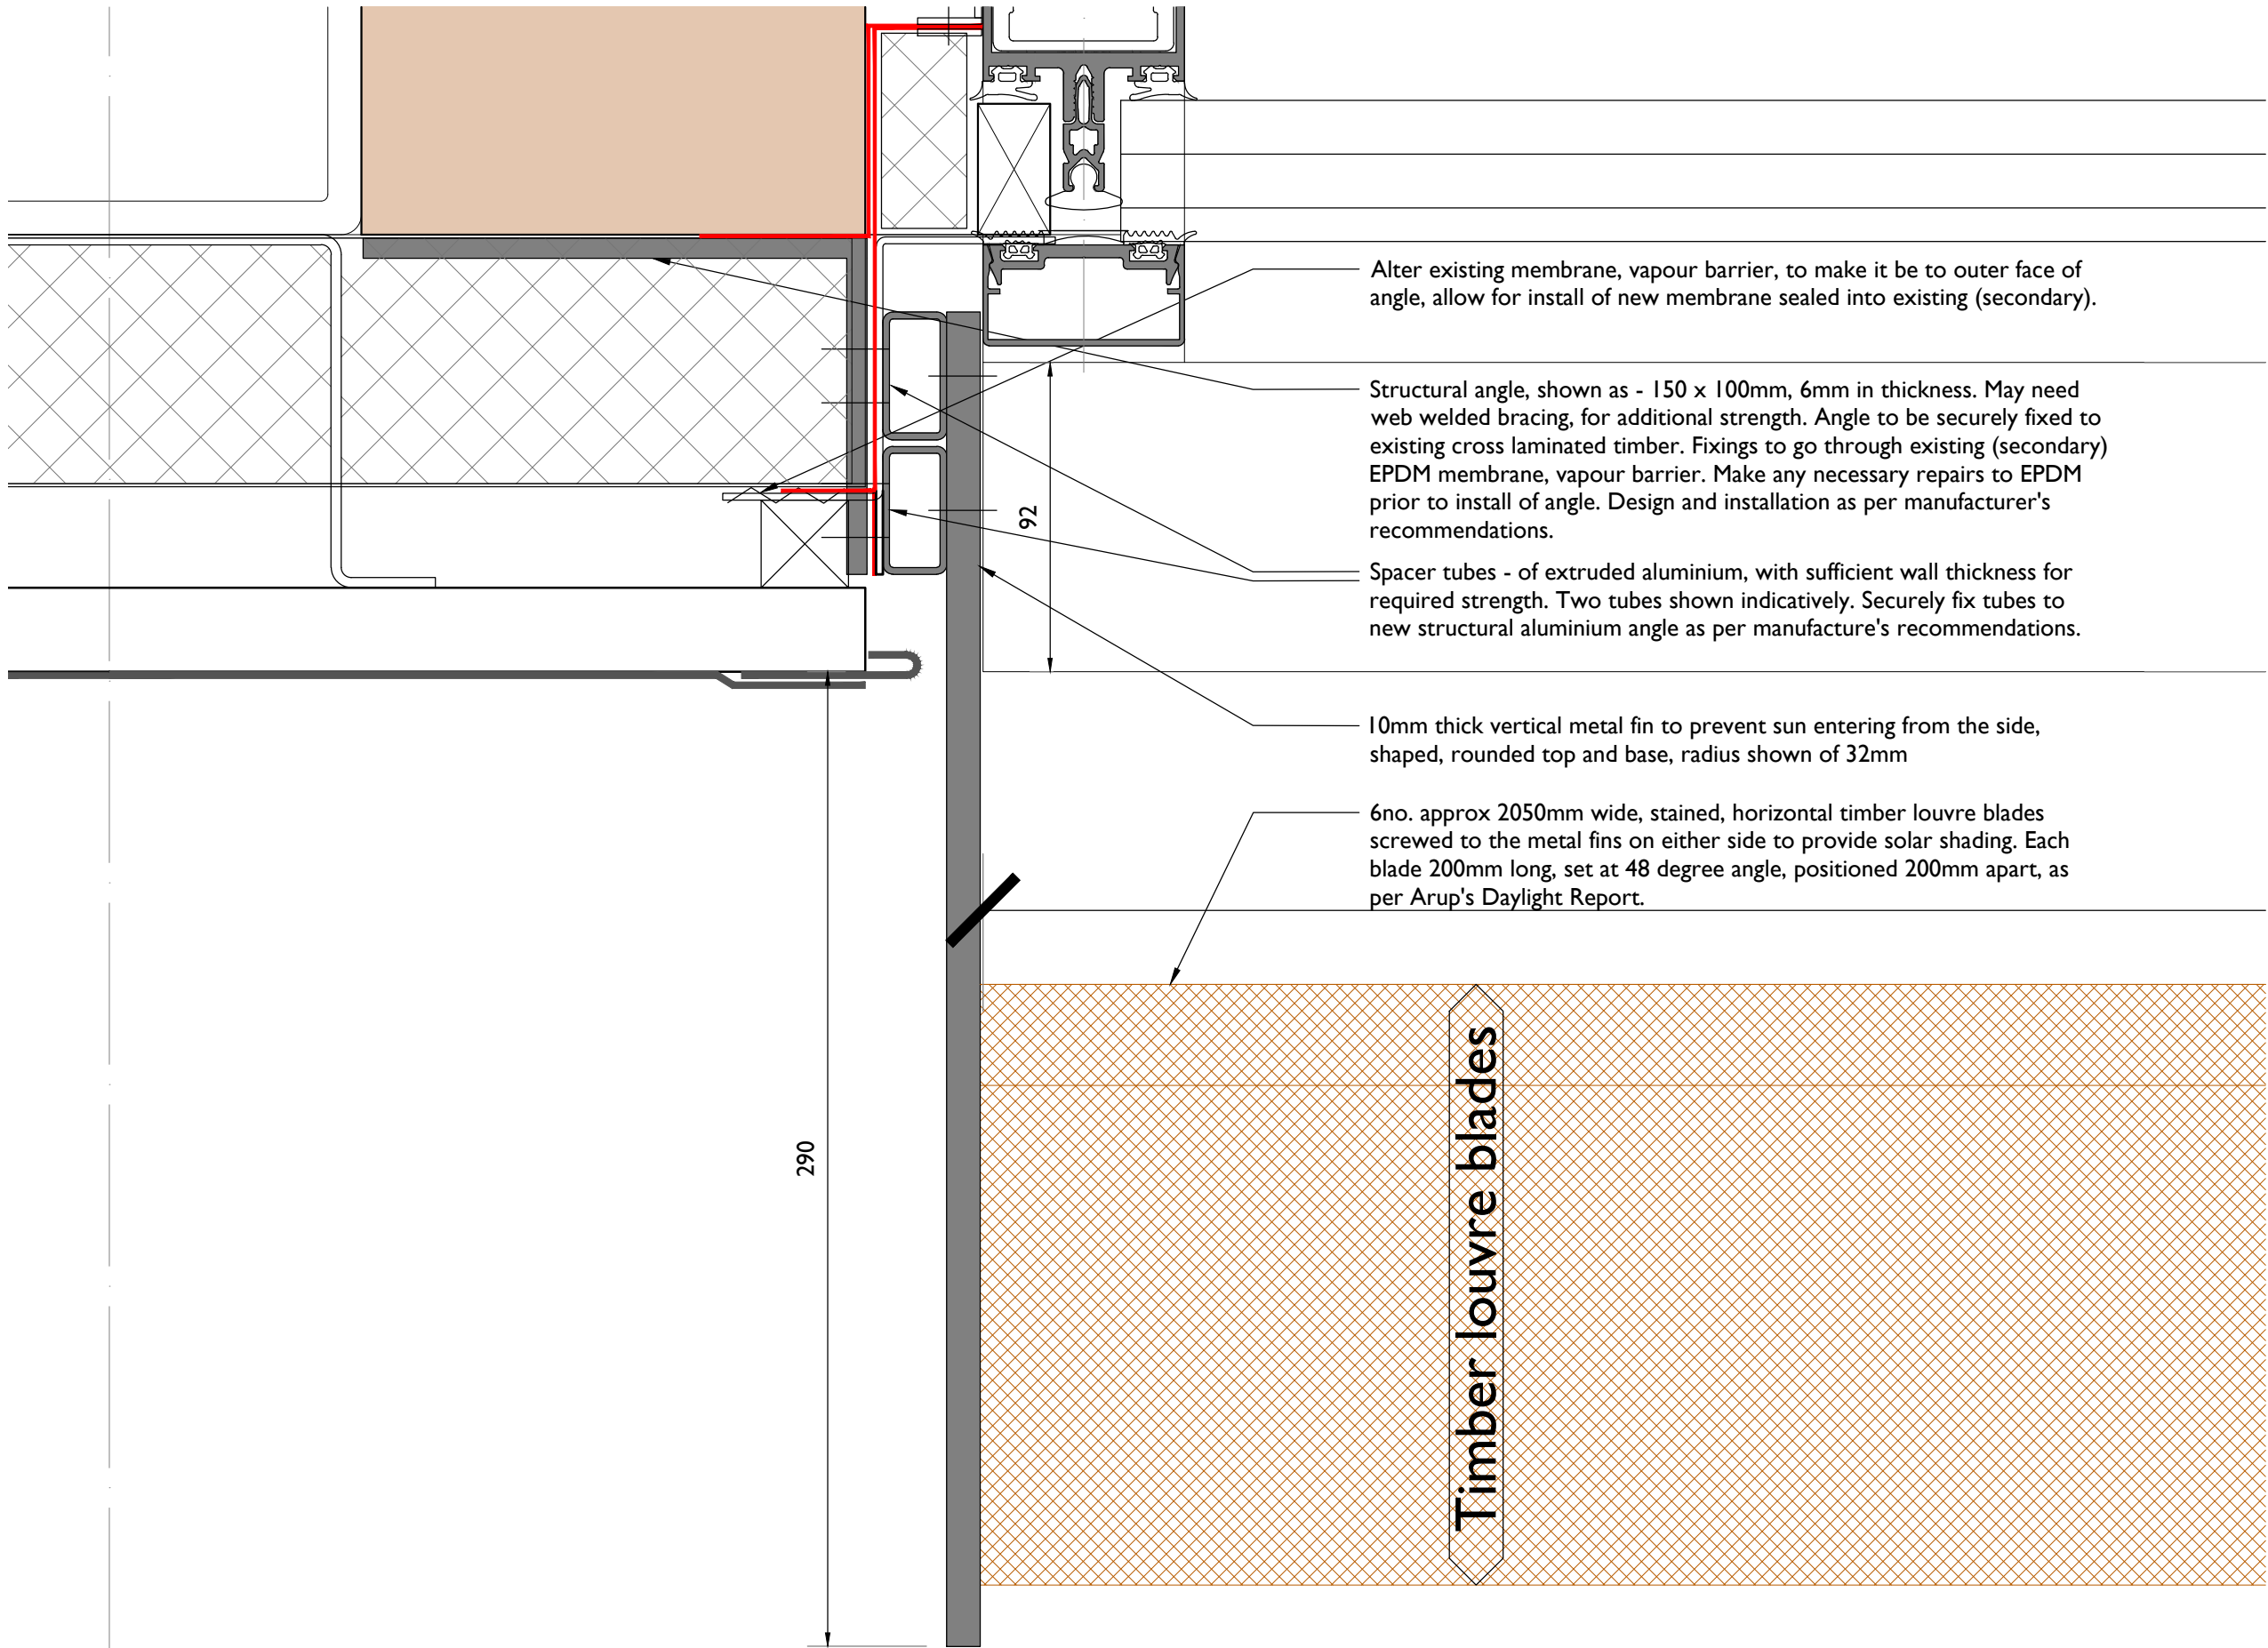

I
322 **PROPOSED LOUVRE-JAMB DETAIL**
1:2 @A3

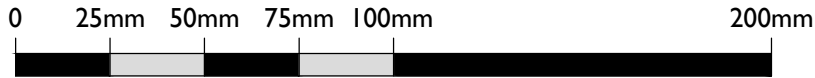

Notes: 31/03/2022 19:05:01

Drawings are based on survey data and may not accurately represent what is physically present.

Do not scale from this drawing. All dimensions are to be verified on site before proceeding with the work.

All dimensions are in millimeters unless noted otherwise.

Purcell shall be notified in writing of any discrepancies.

Key Plan
not to scale

-	31/03/2022	SS	SS		
REV	DATE	BY	CHK	DESCRIPTION	

CLIENT
University of Manchester

PROJECT
Manchester Museum Courtyard

JOB NUMBER
237010

PURCELL

TITLE
237010-PUR-00-XX-DR-A-322
Northlights - Proposed Louvres, Jamb Detail

SIZE	SCALE	LAST REVISED	DRAWN	CHECKED
A3L	1:2 @A3	31/03/2022	SS	SS

REV	SUITABILITY/REASON FOR ISSUE
-	S4 - Listed Building Consent

DRAWING NAME
322