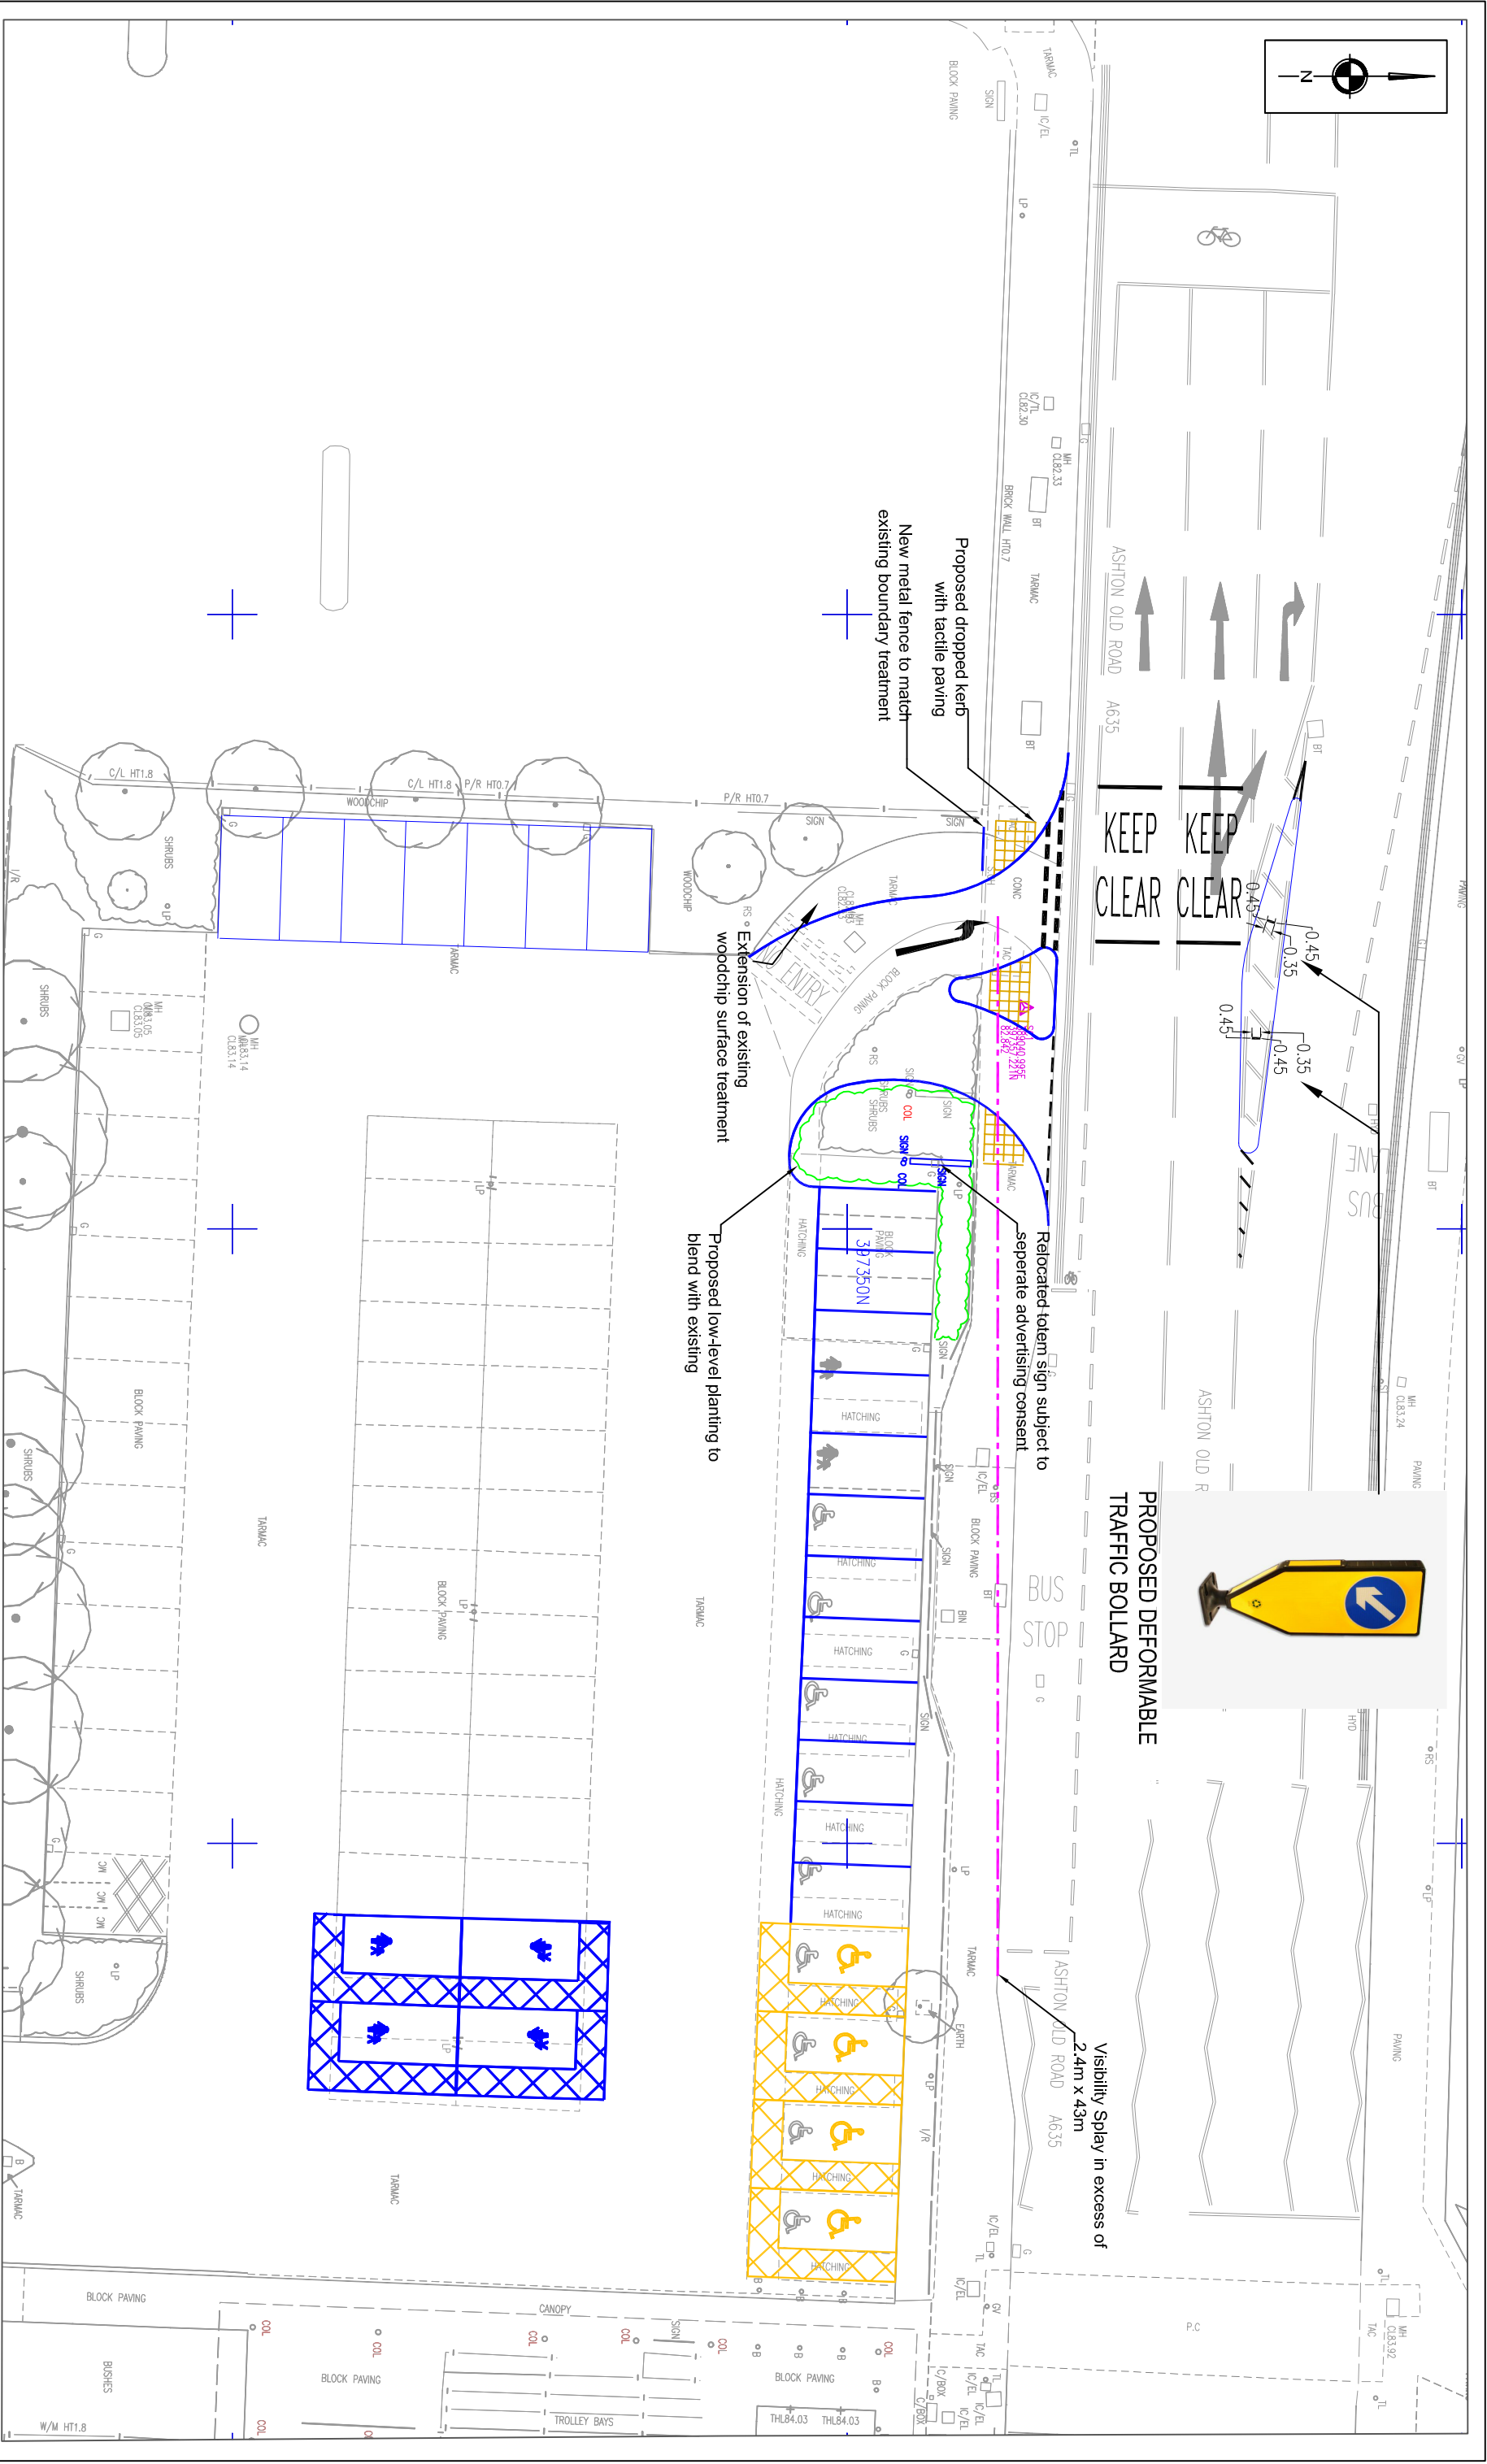


PROPOSED DEFORMABLE
TRAFFIC BOLLARD

Visibility Splay in excess of
2.4m x 43m

Project Title

LIDL UK GmbH (MANCHESTER)

LIDL, ASHTON OLD ROAD,
OPENSRAW

Drawing Title

OPTION 1A- PROPOSED SITE
LAYOUT WITH LANDSCAPING

Scale

1:250 @ A3

By

BA

Rev

Description

Date

By

SCP/15201/F03

D -SWEPT PATH ANALYSIS UNDER TAKEN
ON TOPO SURVEY

15.08.16

BA

Date

05.01.2015

Checked

GW

Status

PLANNING

Revision

D

SCP

Transportation Planning : Infrastructure Design

Colwyn Chambers, 19 York Street, Manchester, M2 3BA, Tel 0161 832 4400,
www.scptransport.co.uk, Email info@scptransport.co.uk