




1 Proposed Landscaping and Trees
1 : 100


0 4 8 12 16 20
Scale 1:200

Timber Gate

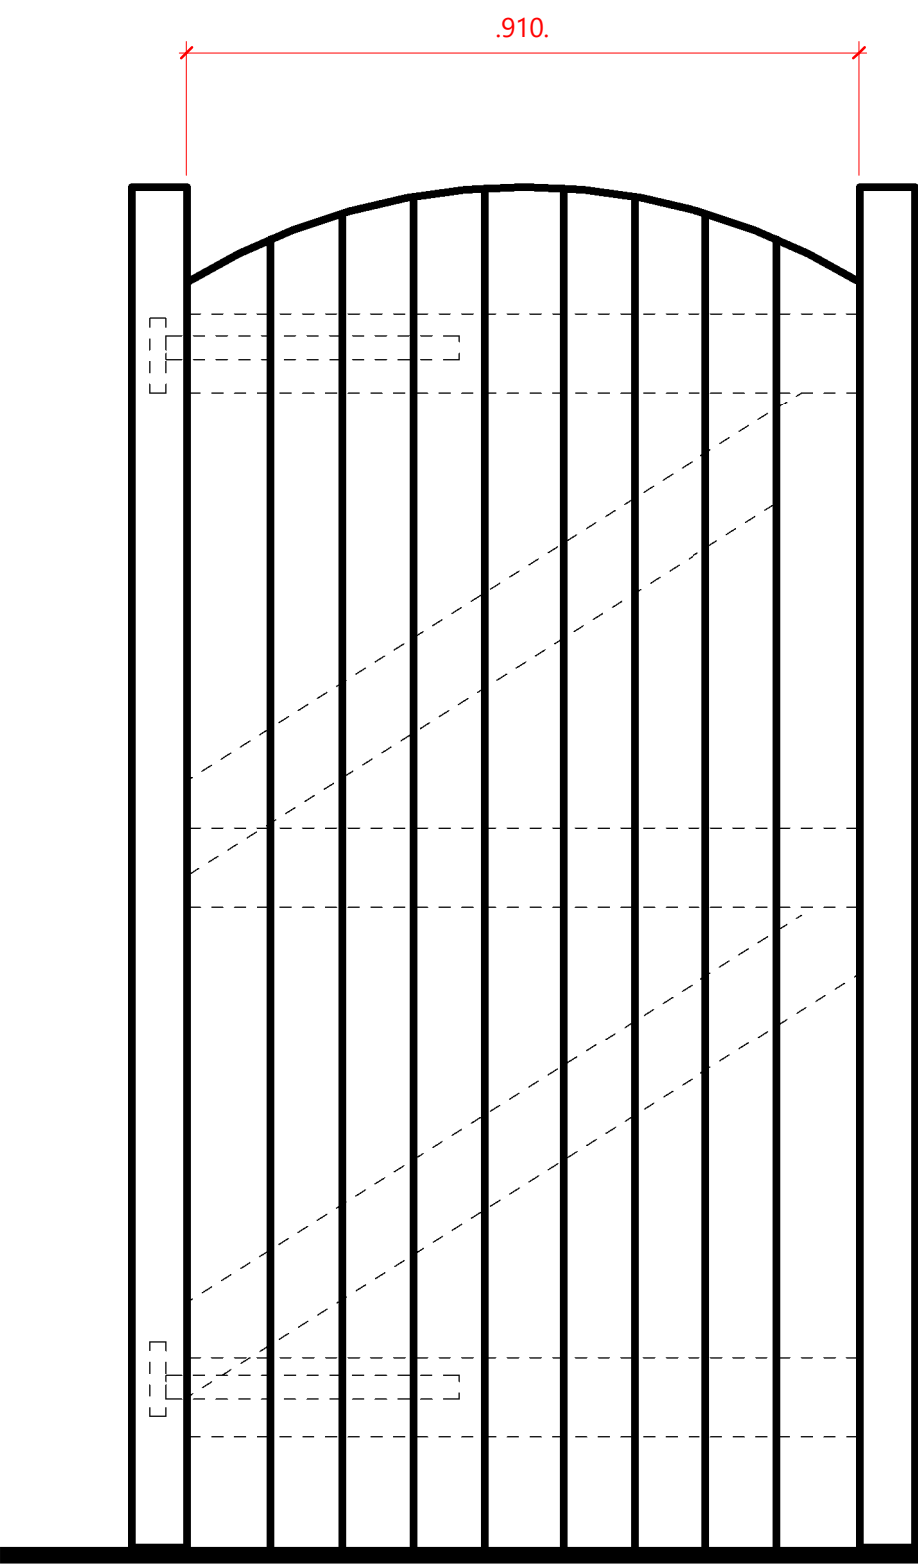


2 Detail 1 - 1800mm Boundary Fence
1 : 10

Elevation - Feather Edge Timber Fence

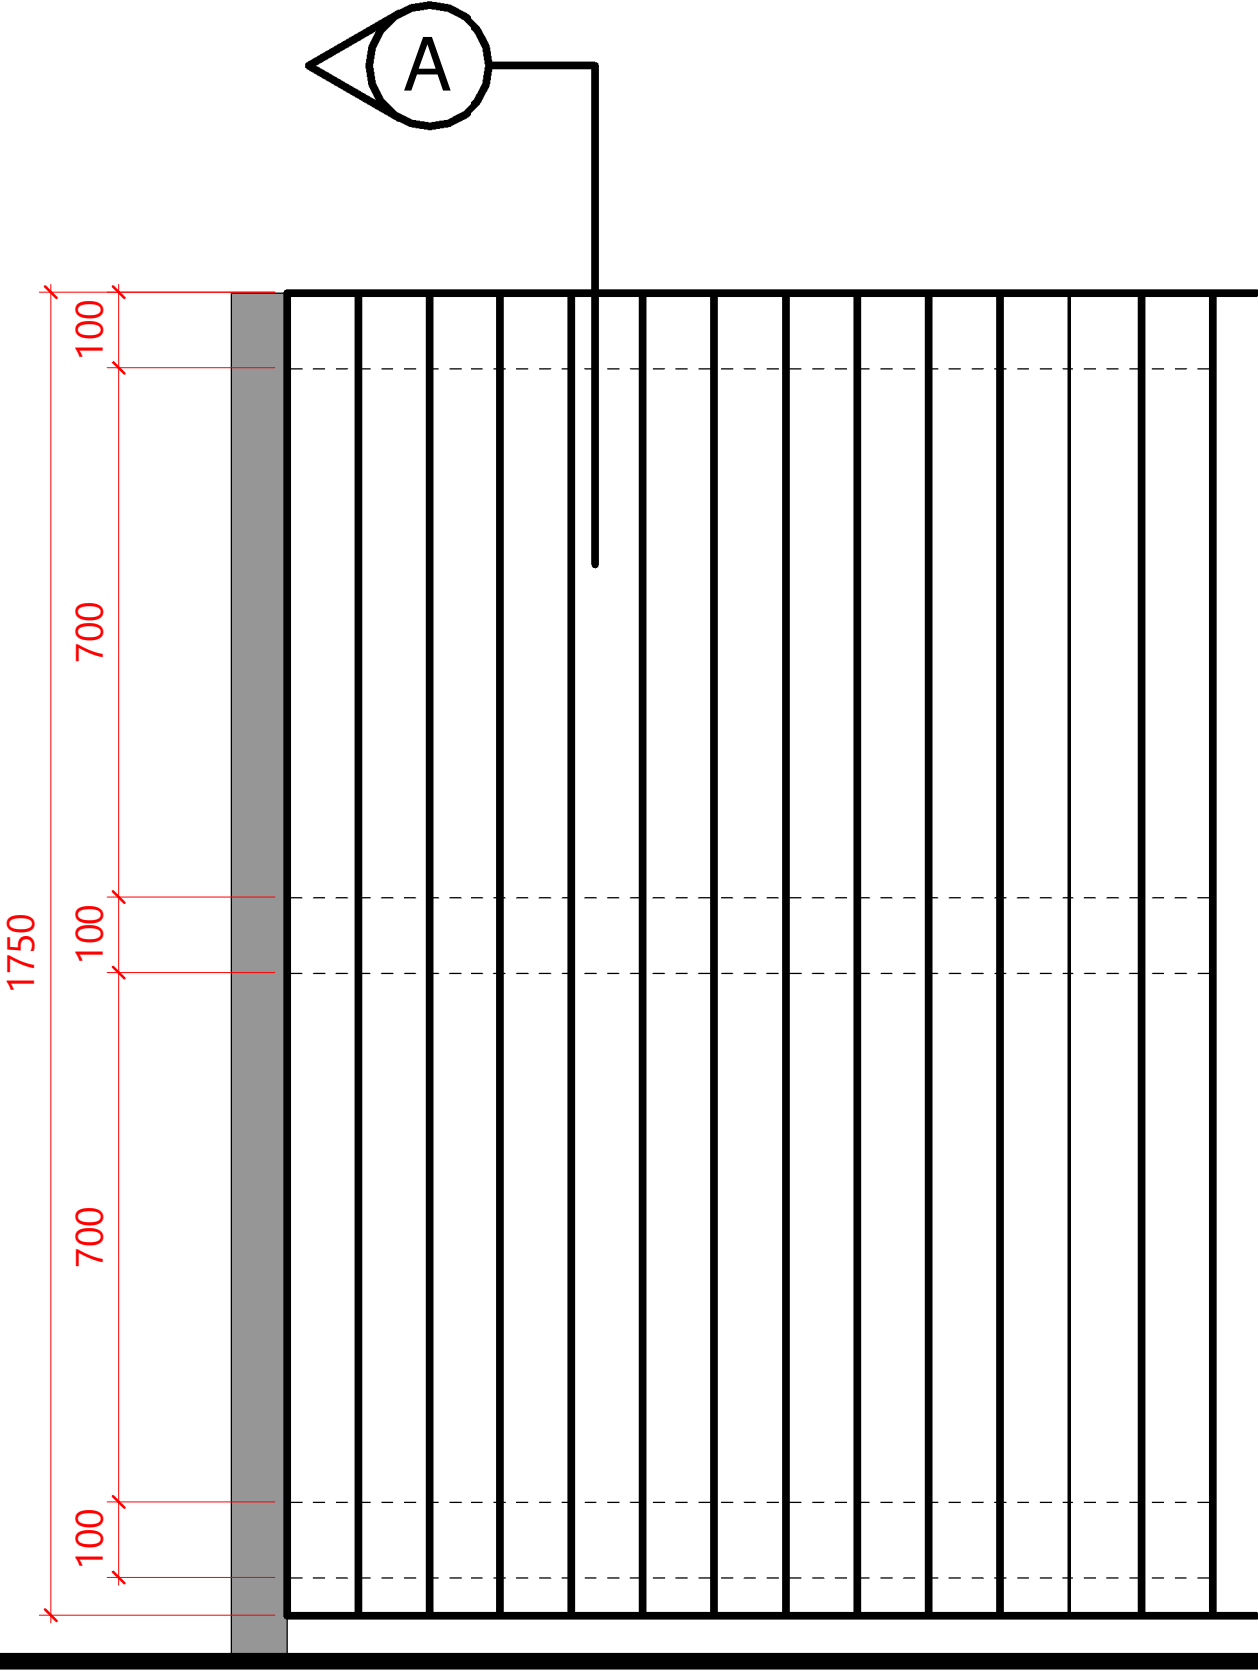


Section A - Timber Fence

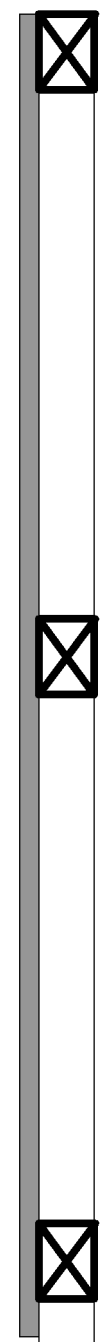


Front Boundary Wall

Section

Elevation

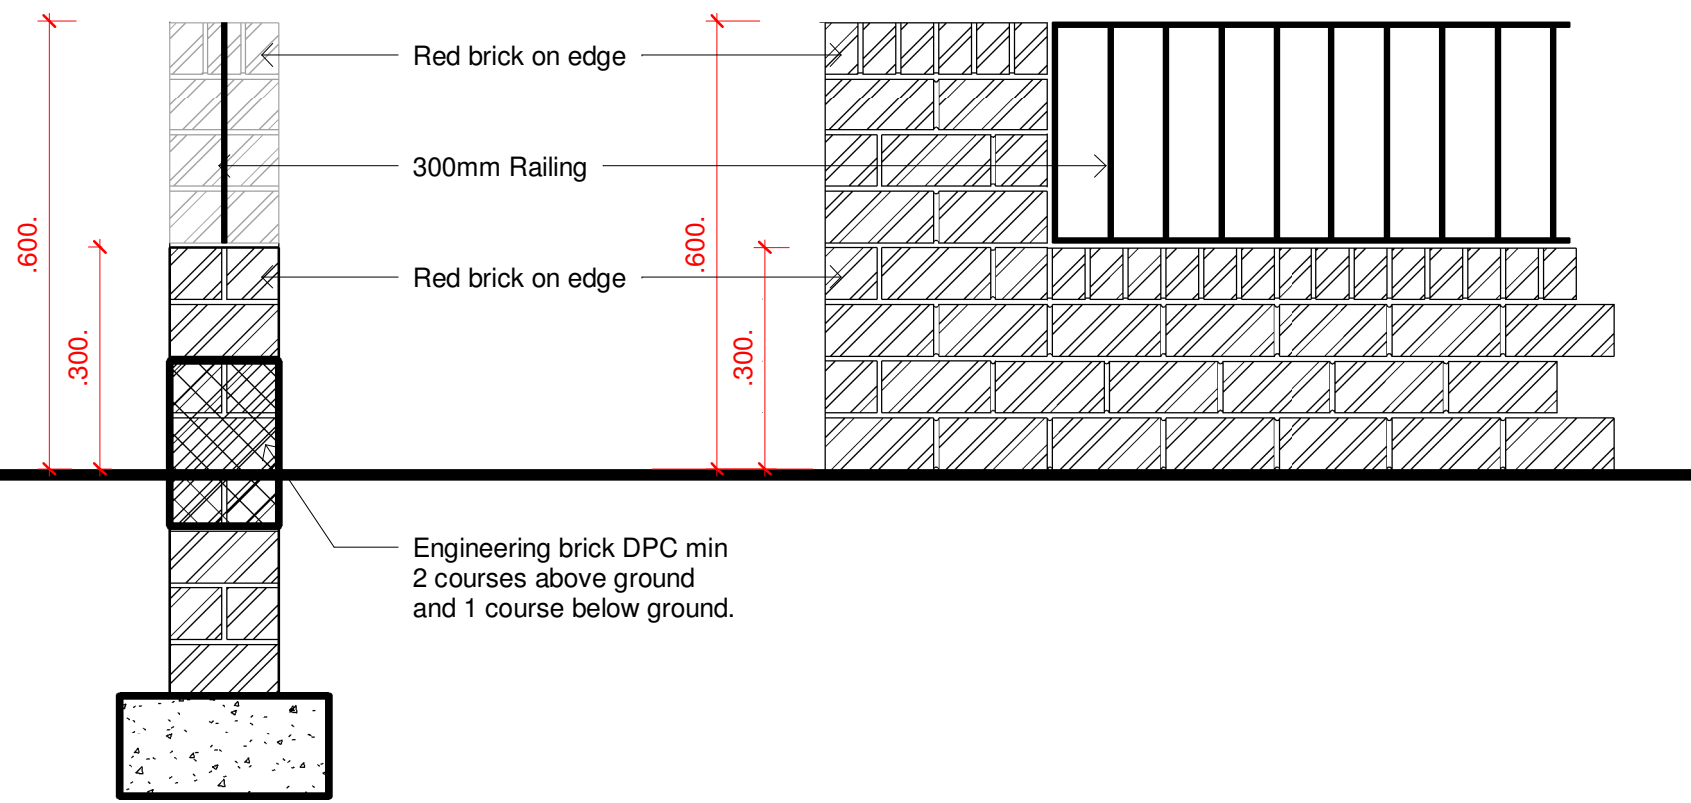

3 Detail 2 - 600mm Boundary Wall + Railing
1 : 15

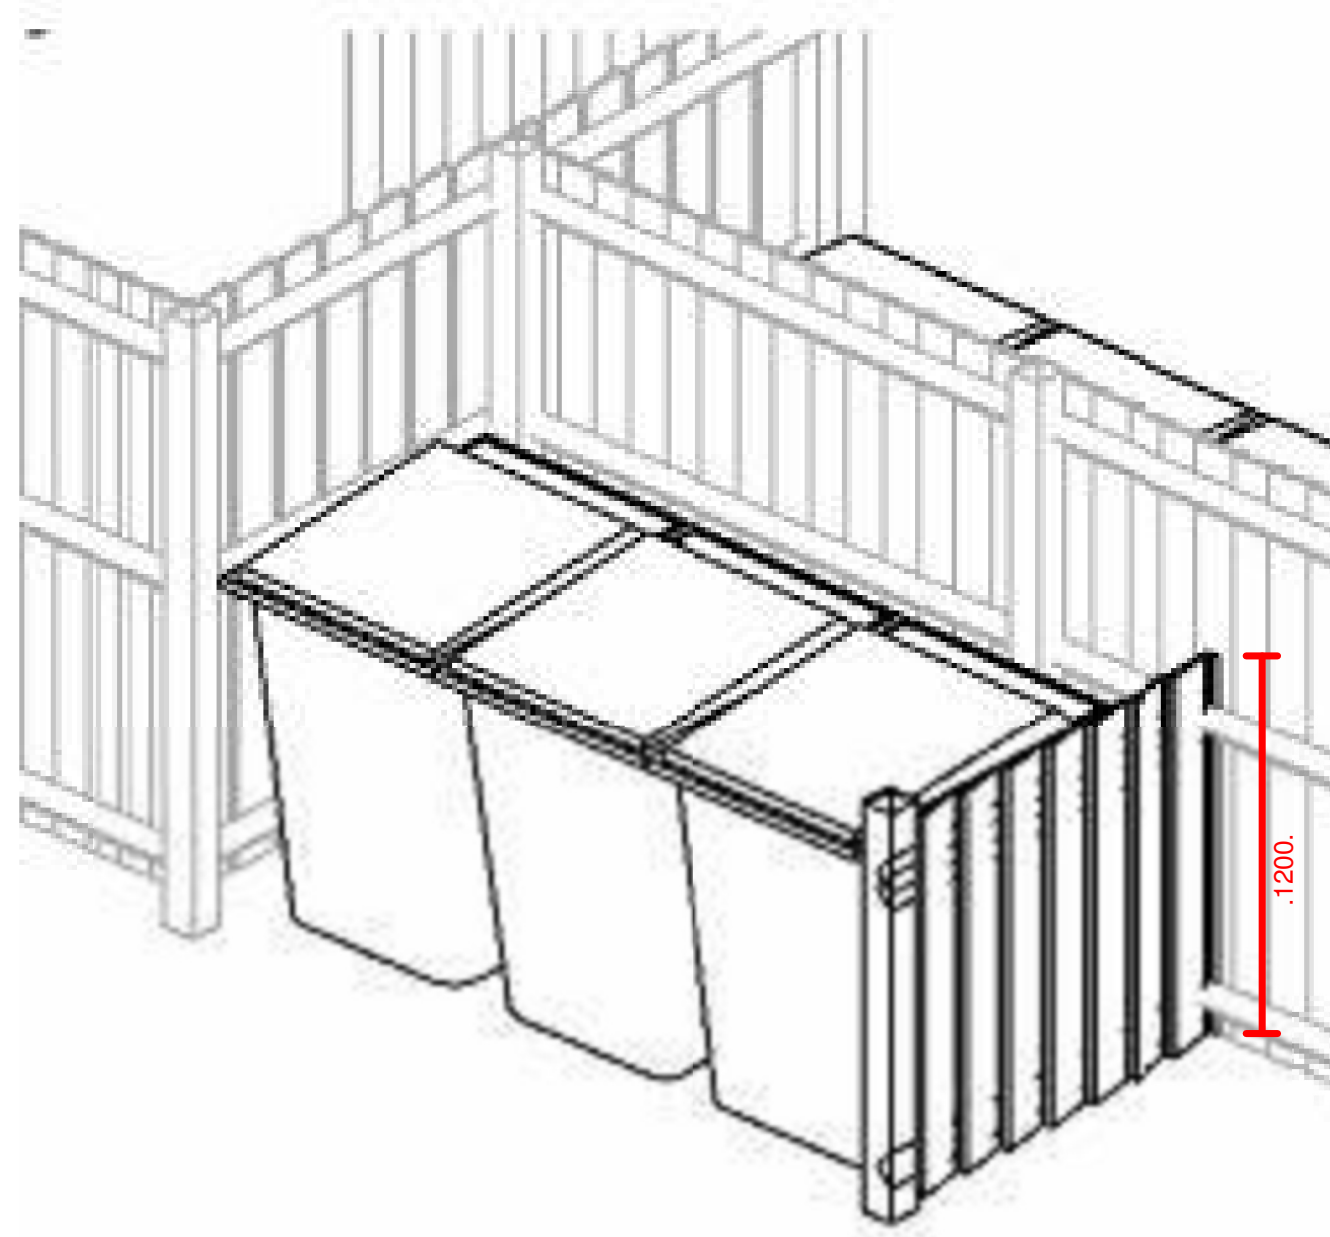

4 Detail 3 - Bin Enclosure



5 Detail 4 - Cycle Enclosure

1	11.02.2022	Adjusted in line with planning highways comments
REV	DATE	COMMENT

CLIENT					
Mr P Fannon					
PROJECT					
Wythenshawe Road					
DRAWING					
Proposed Landscaping					
CLIENT'S V.	REV	DATE	SCALE	CHECKED	DATE
2047-ABWA-ZZ-00-01-A (38)-0001	1		As indicated Sheet	JD	JD