


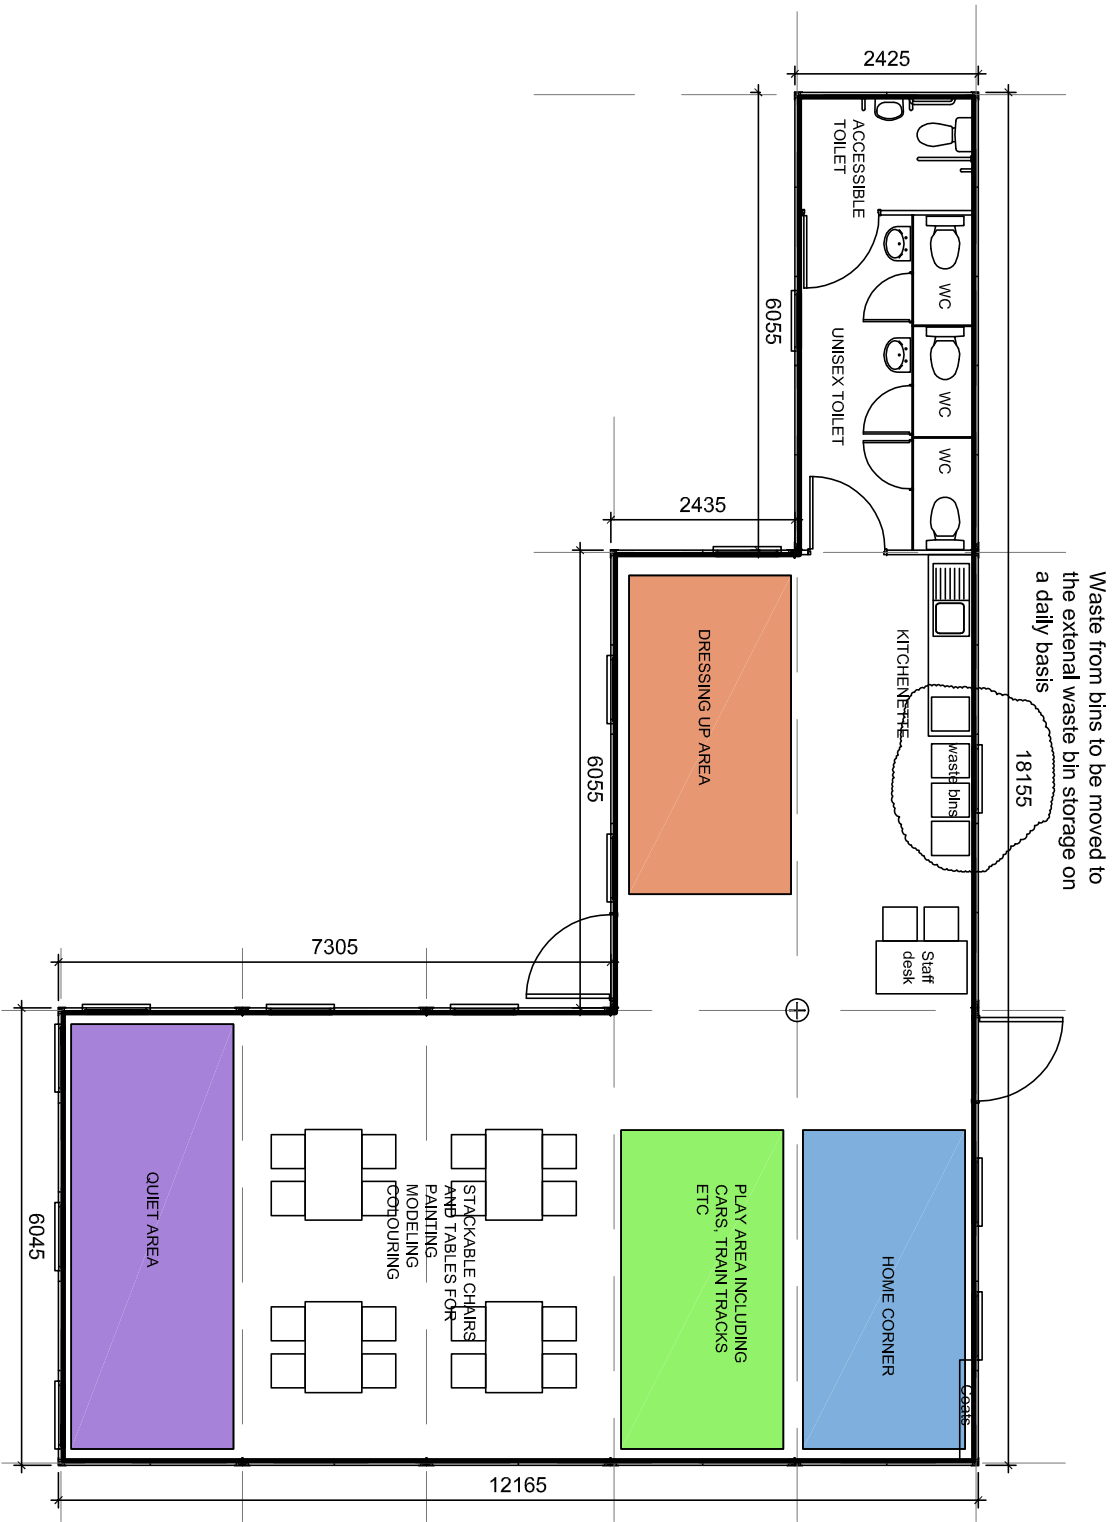

PLAN

GENERAL NOTES
© THIS DRAWING IS COPYRIGHT OF BHATT ARCHITECTS LTD AND MAY NOT BE REPRODUCED, COPIED OR ALTERED WITHOUT PRIOR PERMISSION.
NO WORKS ARE TO BE SET OUT FROM THESE DRAWINGS. DO NOT SCALE. USE FIGURED DIMENSIONS ONLY. ALL DIMENSIONS ARE TO BE CHECKED ON SITE. ANY DISCREPANCIES, OMISSIONS, SUBJECT TO SITE SURVEY AND ALL NECESSARY COMMENTS. THIS DRAWING IS TO BE READ WITH ALL OTHER RELEVANT DRAWINGS AND SPECIFICATIONS.

Table with 3 columns: Revision/Description, Drawn, Checked, Date. Row 1: REV. A: Issued for discharge of condition, JB, JB, 22/04/22

Project: Proposed Portable Cabins Before/After School Childcare Chorlton Sports & Social Club Hardy Lane, Chorlton M21 7BL

Client: COSH Ltd

Architect: Bhatt Architects Ltd Manchester

Drawing Title: Proposed Plan showing internal Waste Bins. Scale: 1:100 @ A4. Date: 20/04/22

Job Reference/Drawing No.: P125/P/07. Revision: A