


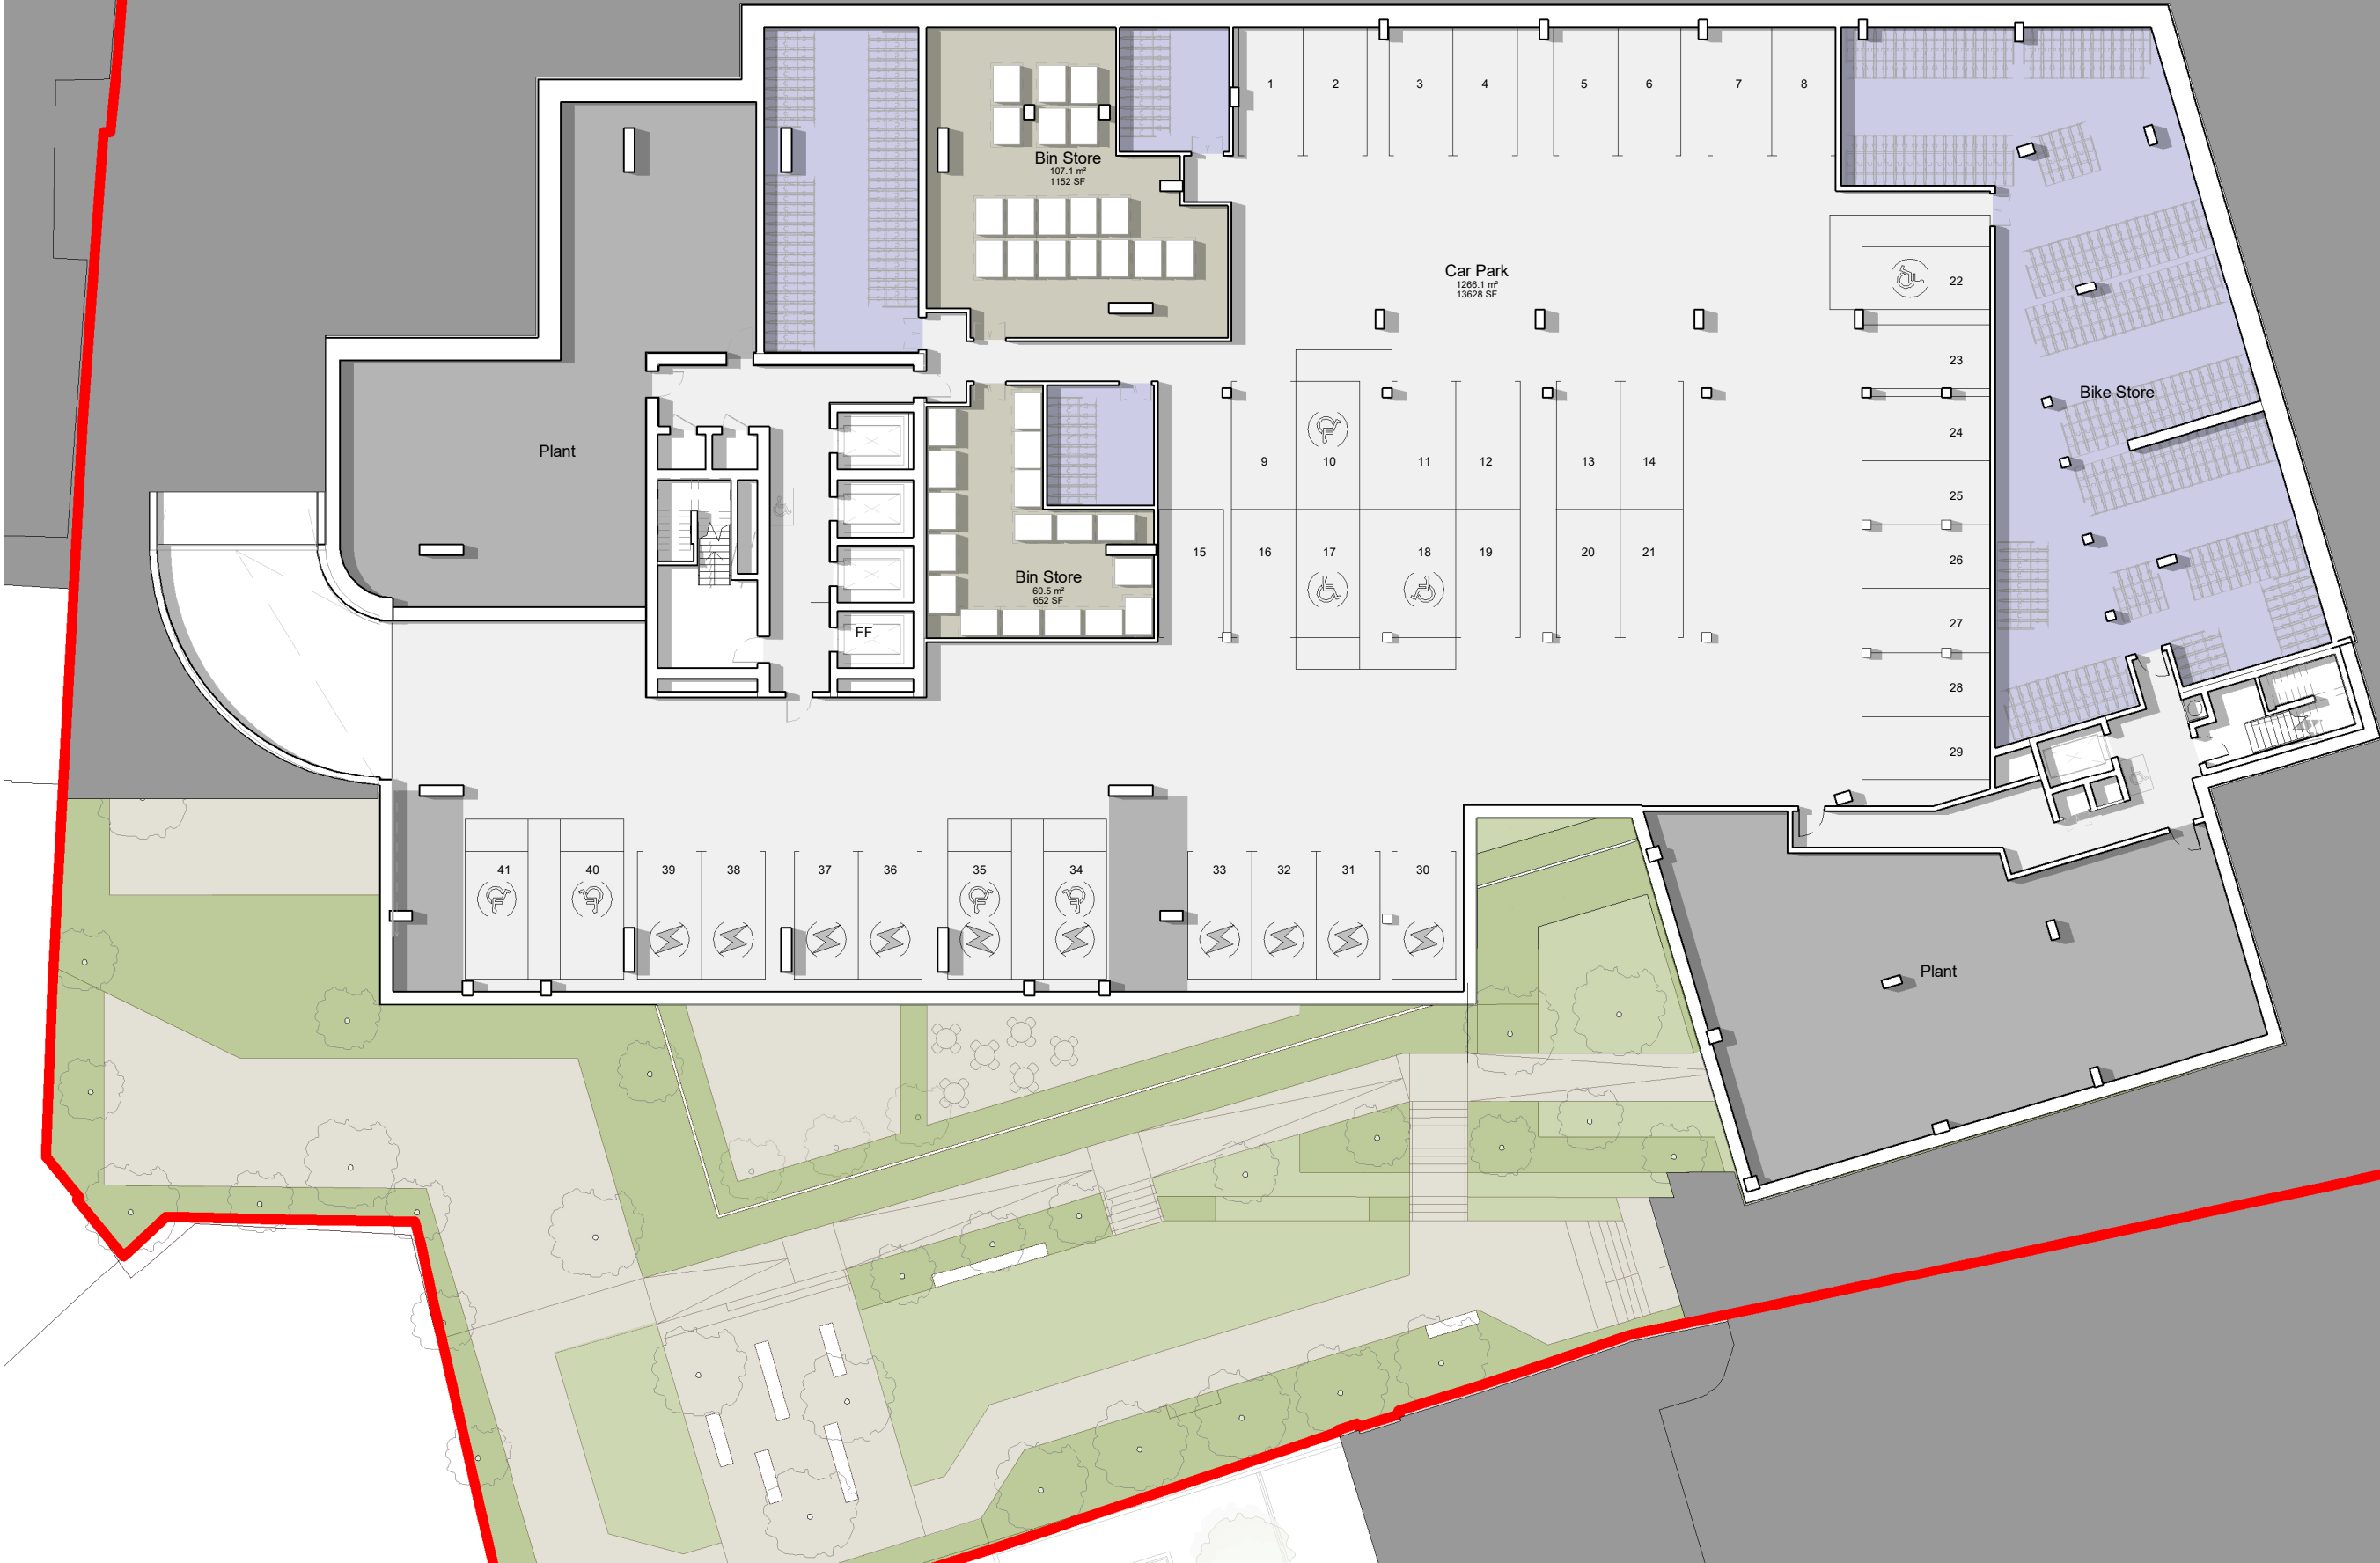

This drawing is copyright
Do not scale off dimensions.
All dimensions to be checked on
site by contractor.
Contractor to report any
dimensional discrepancies,
errors or omissions prior to
commencing on site.

NOTE:
DO NOT SCALE OFF DRAWING REFER TO INDICATED DIMENSIONS ONLY.
DRAWING TO BE READ IN CONJUNCTION WITH SHP SPECIFICATION.
INDICATIVE DETAILS TO ILLUSTRATE VISUAL INTENT ONLY. ALL TO
CONTRACTORS DESIGN.
ALL DETAILS TO BE COORDINATED WITH ADJACENT TRADES AND SE AND
MHE ENGINEER DETAILS.
THE CONTRACTOR IS RESPONSIBLE FOR MEETING THE SPECIFIED
PERFORMANCE CRITERIA.

Bin store area

Groundfloor = 164.6 sqm
Basement = 167 sqm
Total = 331.6 sqm

NORTH

Rev	Date	Description
P01	2021-11-15	FIRST ISSUE

Project Title
**Port Street
Manchester**

Status
For Information

Drawing Title
**Site Wide Plan
Level B1 Basement Sketch
MCC BIN COLLECTION ONLY OPTION**

Project No
10376

Scale
1 : 250 @ A3

SHP Drawing Code
10376-SHP-Z0-A-G100-SK-B1-002

Revision
P01

simpsonhaugh

Manchester
+44 (0)161 835 2345

London
+44 (0)20 7549 4000