


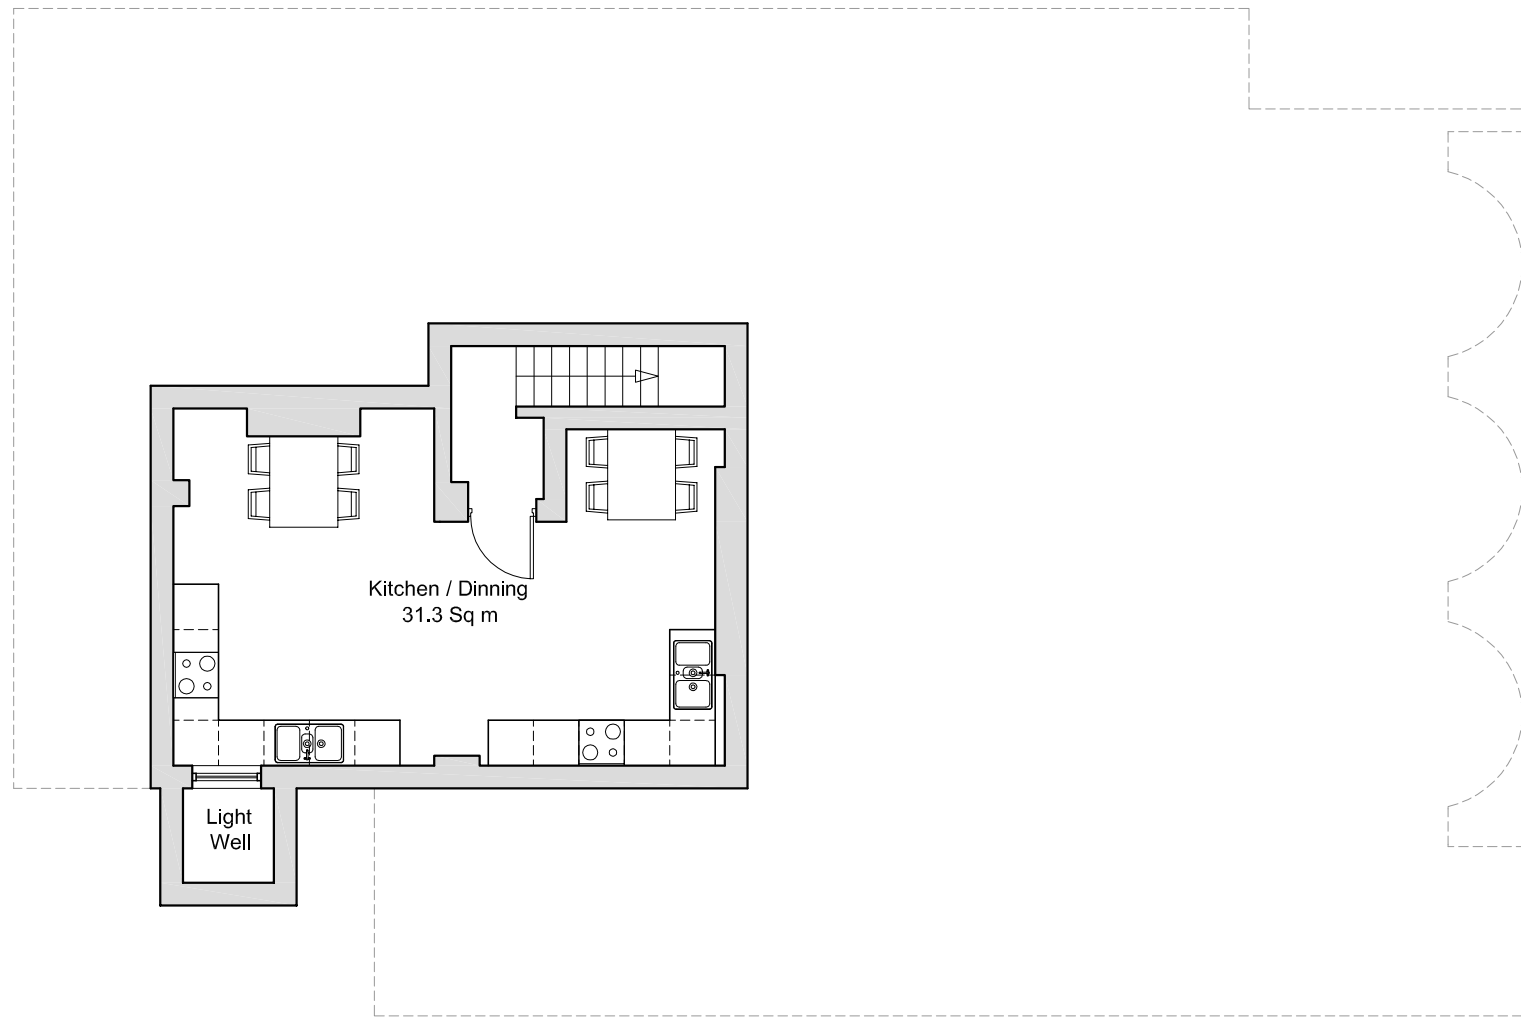


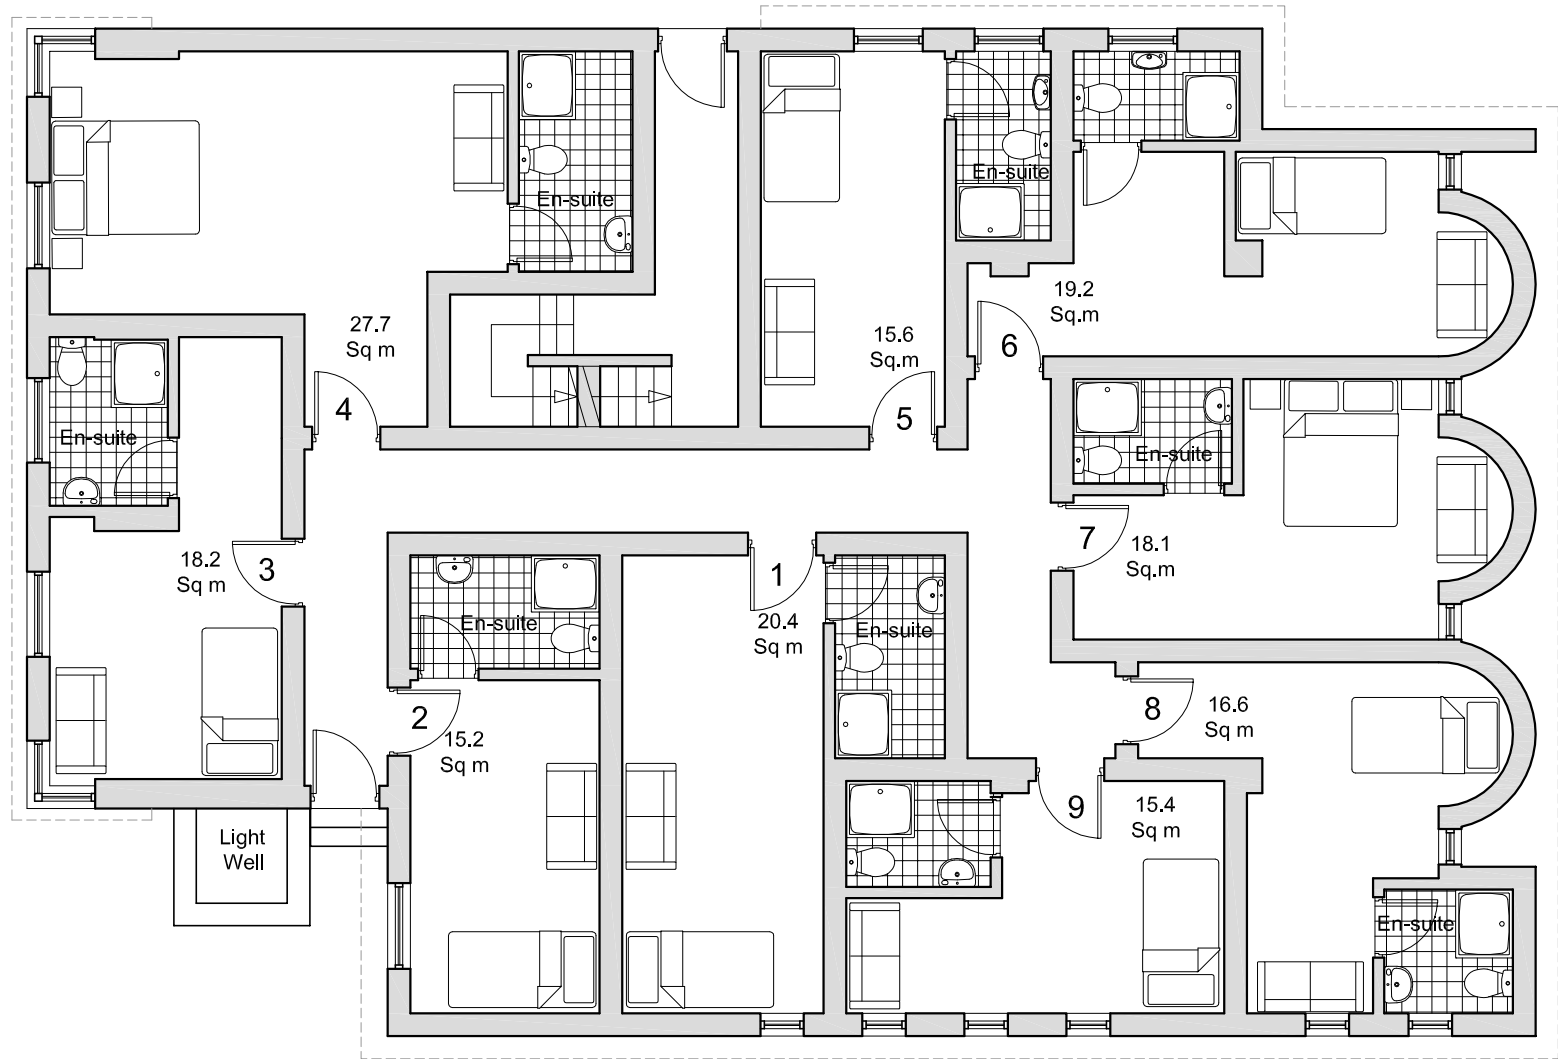


Proposed Basement Plan 1:100

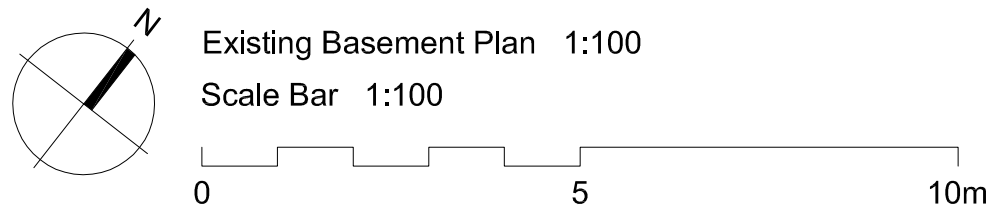

Proposed G/F Plan 1:100

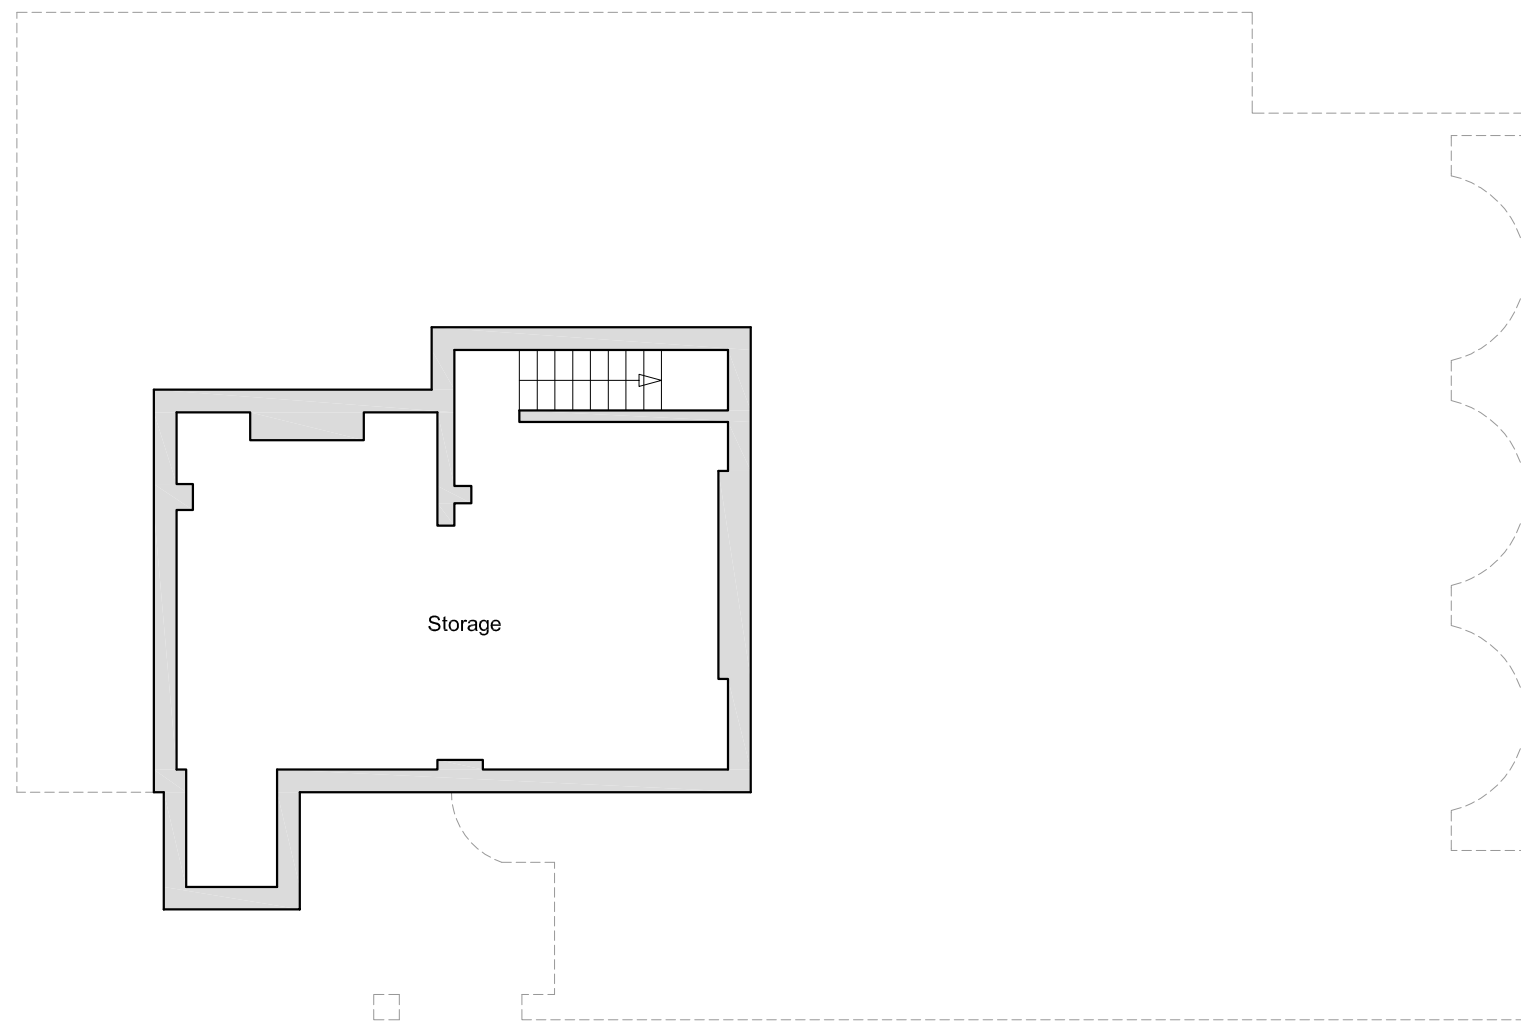

Existing Basement Plan 1:100
Scale Bar 1:100

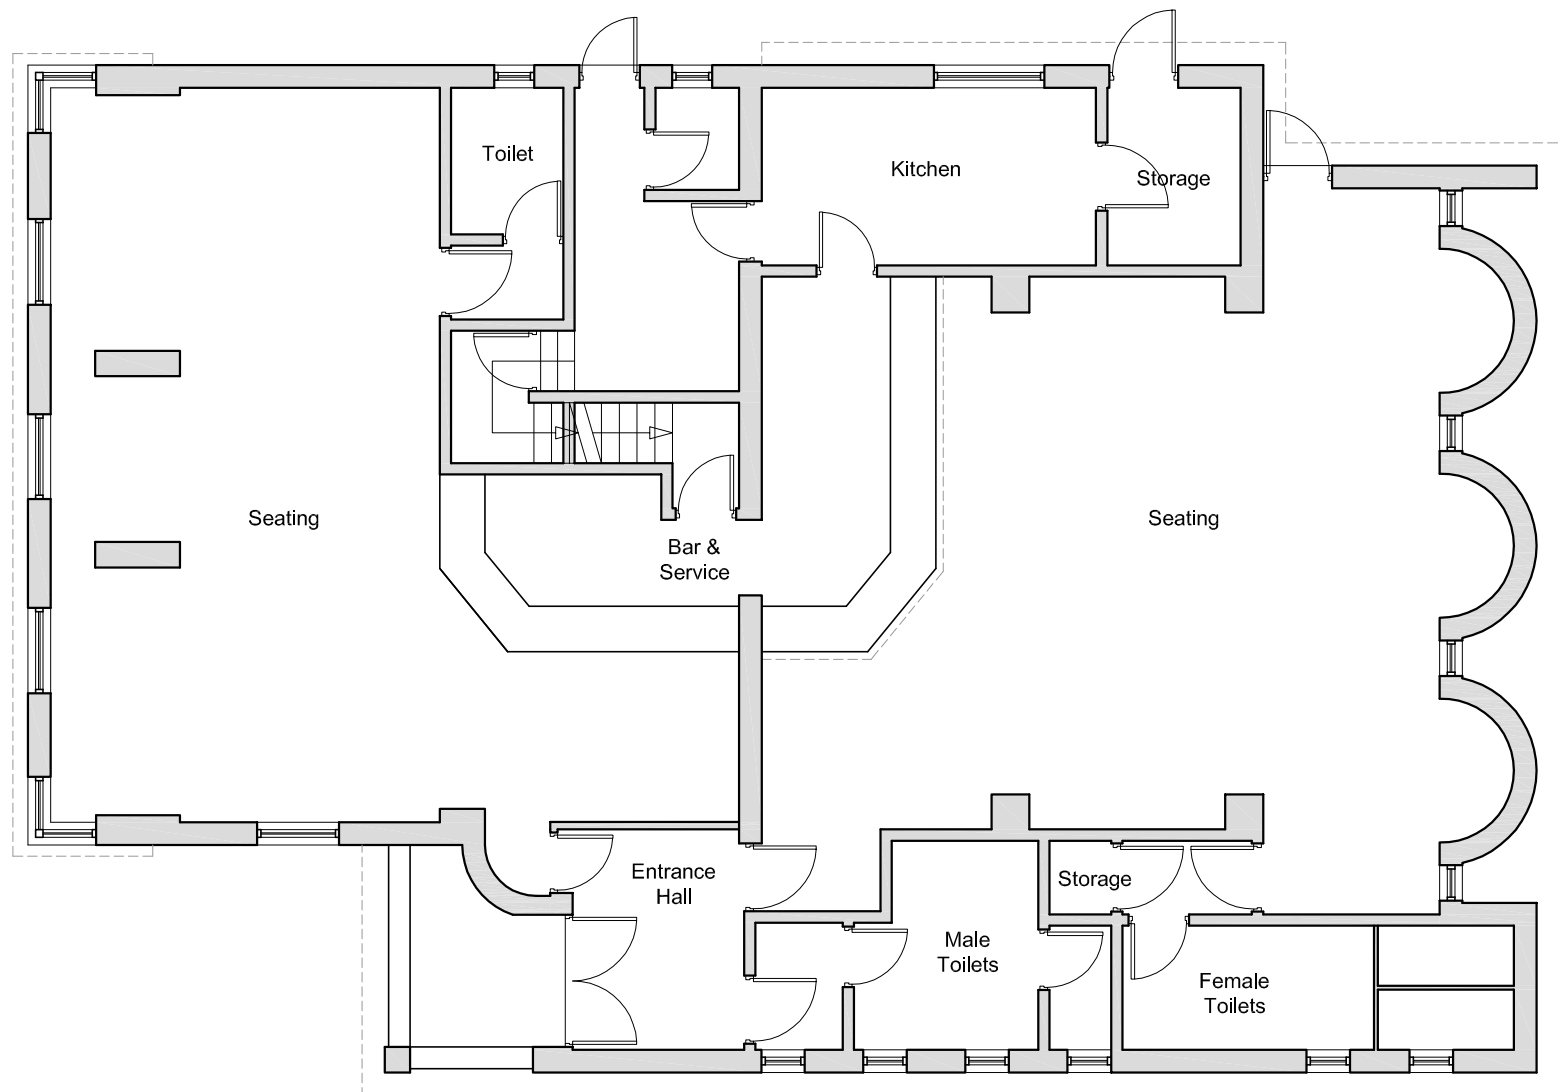

Existing G/F Plan 1:100