

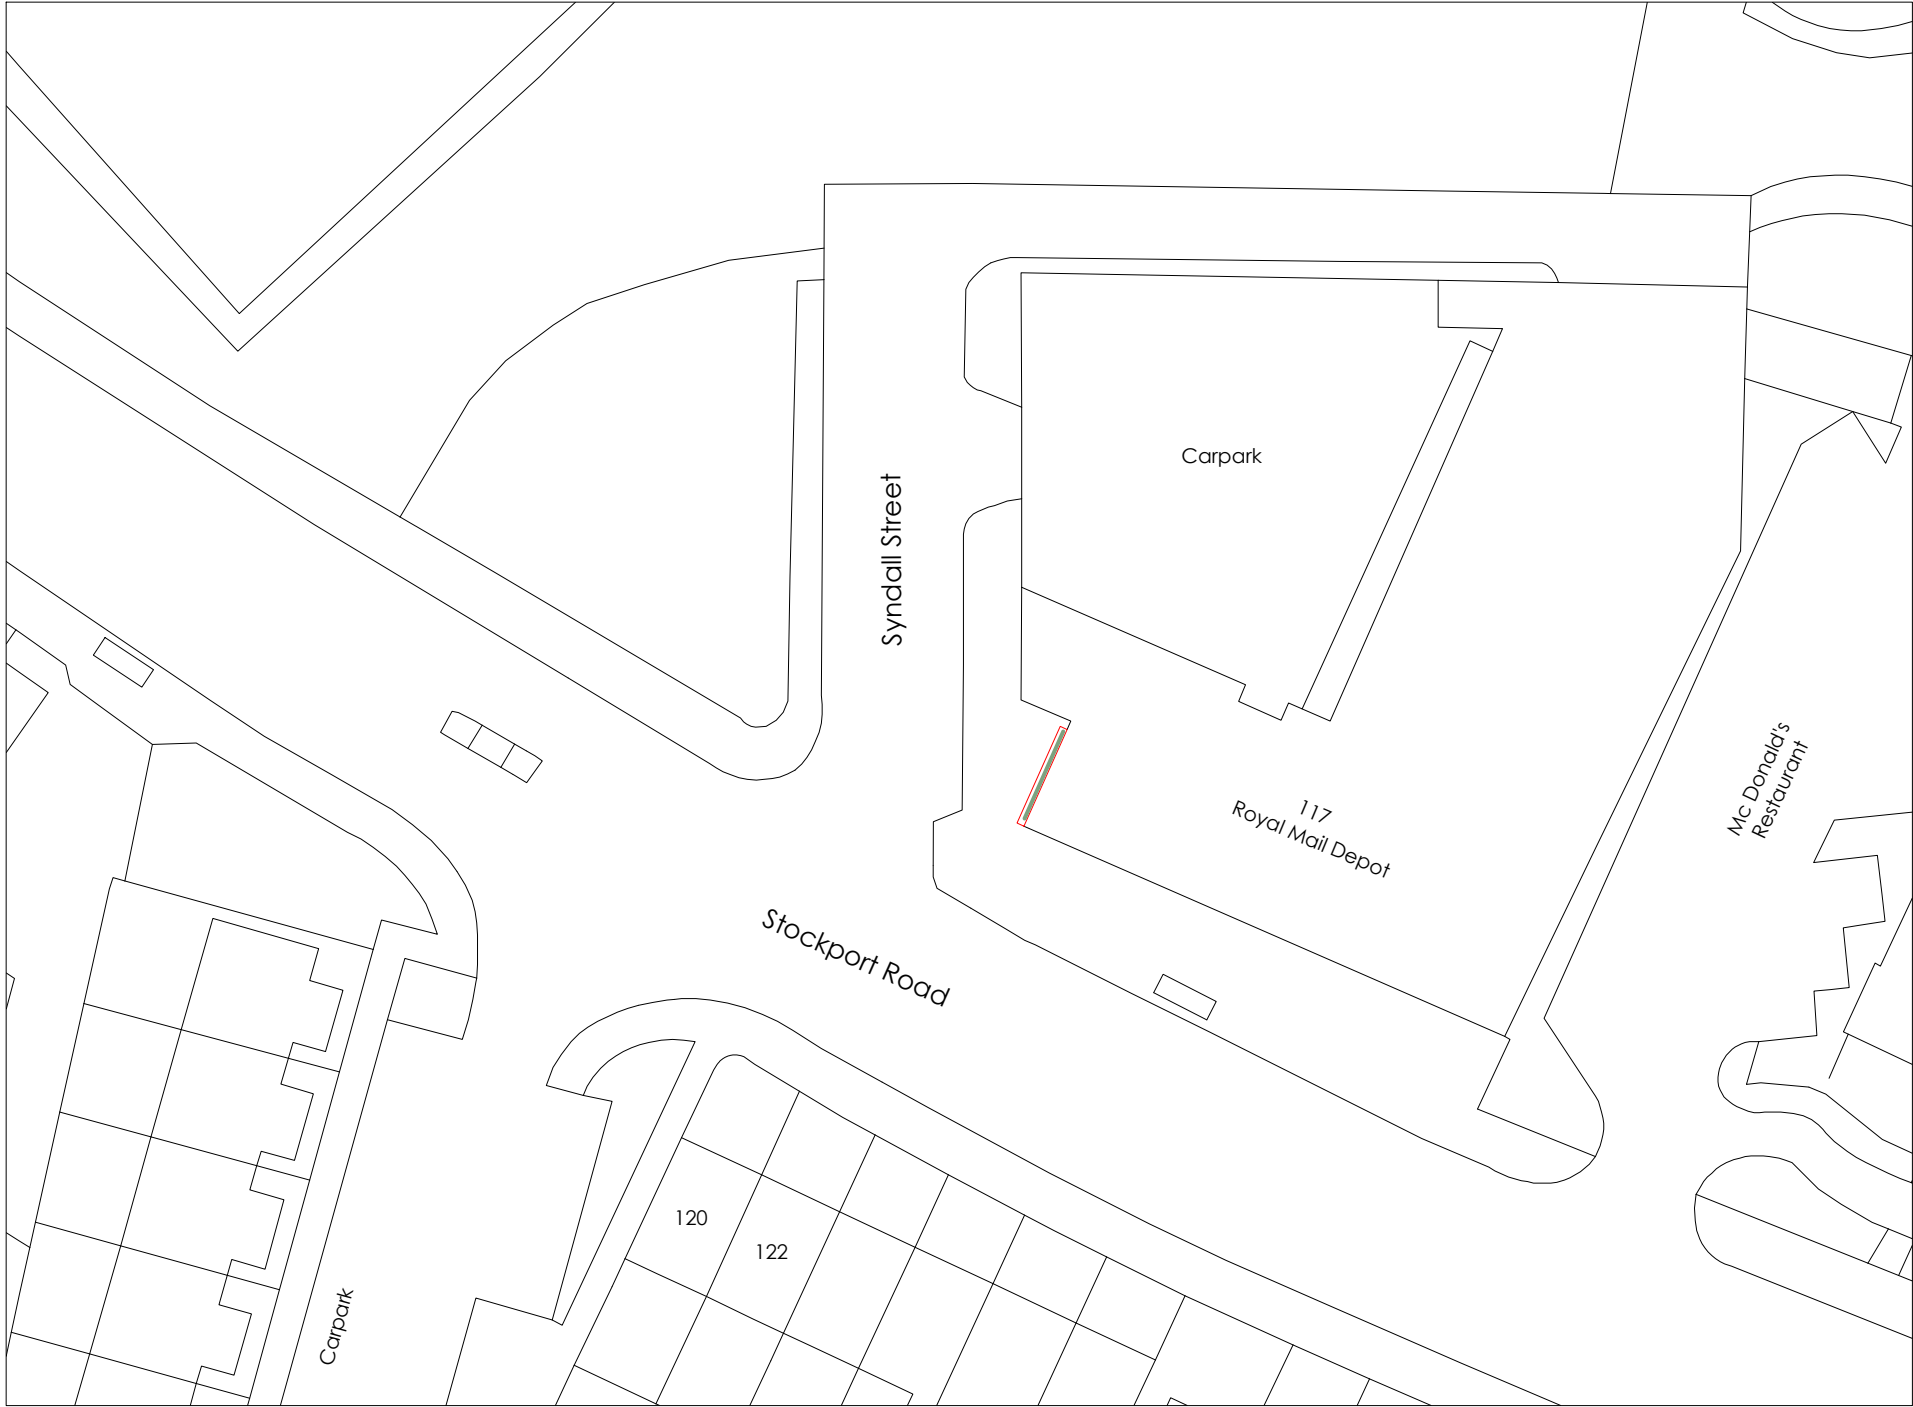


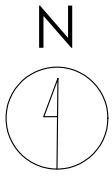

Crown copyright and database rights (2021) OS (100063368)

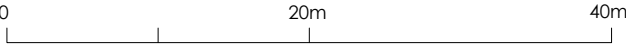

Title
Existing Site Plan

Address
117 Stockport Road, Manchester, M12 6SB

Client

Job No. 011-0203-0027
Issued 12/03/22

Scale
1:500 @ A3

Key

- 1. Site Boundary
- 2. Existing Illuminated Advertisement to be removed

All information is to be checked on site for accuracy and fit. Only drawings with WD status with the most recent revision are to be used for construction.