




C:\USERS\ALINA.STOIAN\EXTERIOR ARCHITECTURE LTD\JONATHAN MILEY - 1882 ST JOHN'S CAD\02 SHEET LAYOUT\1882 STAGE 5\1882 MGY STAGE 5\SJQ-600-EXA-XX-L00-DR-L-000603.DWG

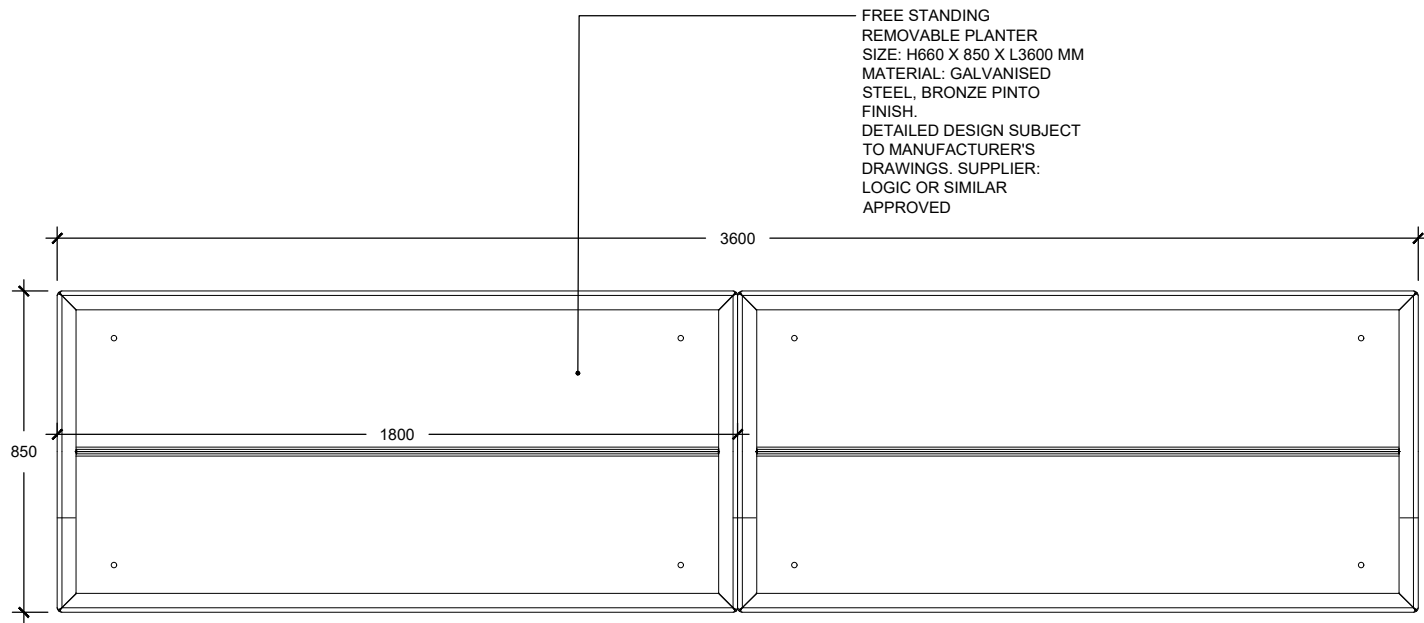


01A LOGIC BESPOKE FREE STANDING REMOVABLE SHRUBTUB PLANTER
000603 PLAN

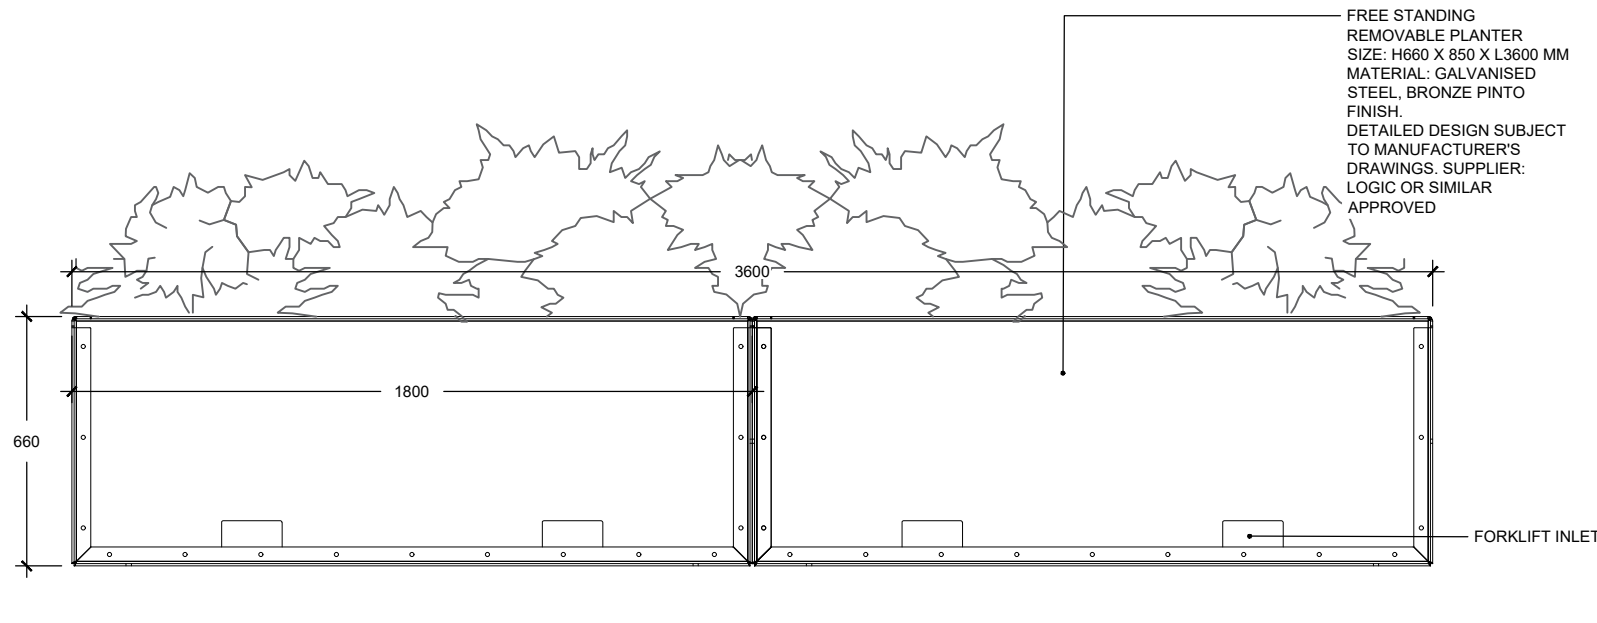


01B LOGIC BESPOKE FREE STANDING REMOVABLE SHRUBTUB PLANTER
000603 ELEVATION

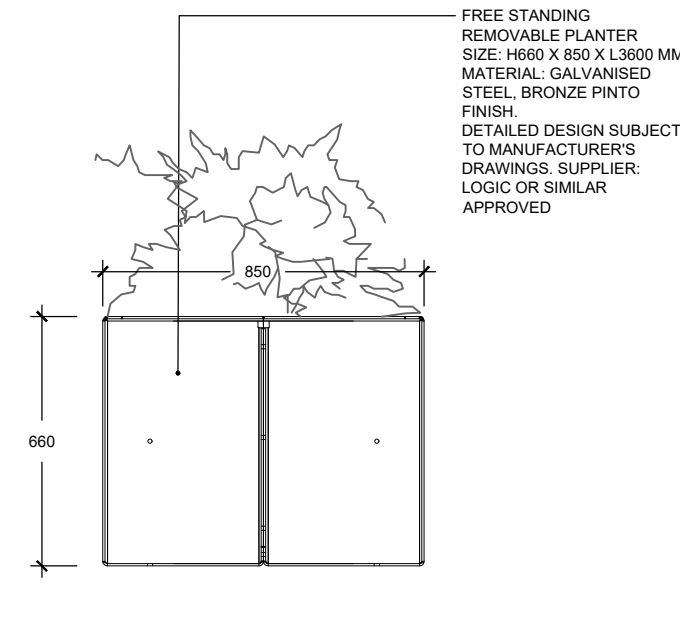


01C LOGIC BESPOKE FREE STANDING REMOVABLE SHRUBTUB PLANTER
000603 ELEVATION

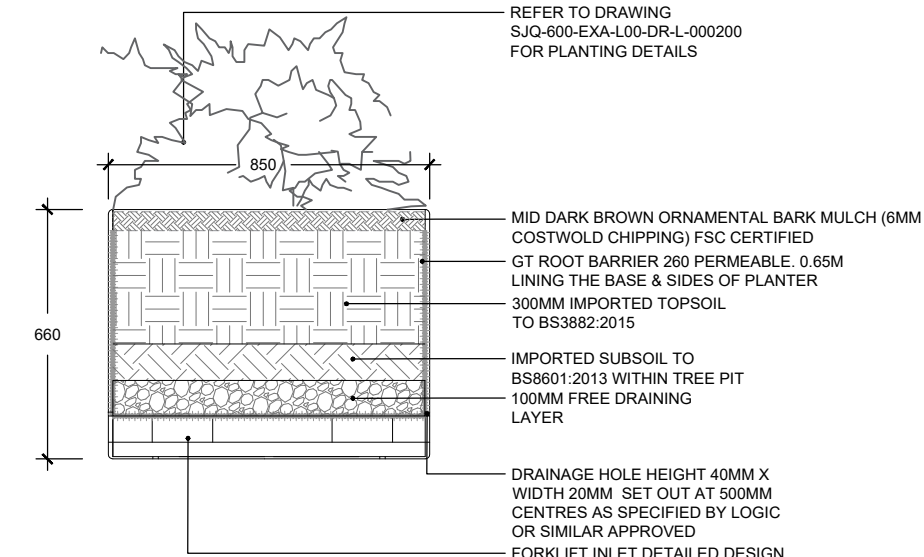


01D LOGIC BESPOKE FREE STANDING REMOVABLE SHRUBTUB PLANTER
000603 SECTION

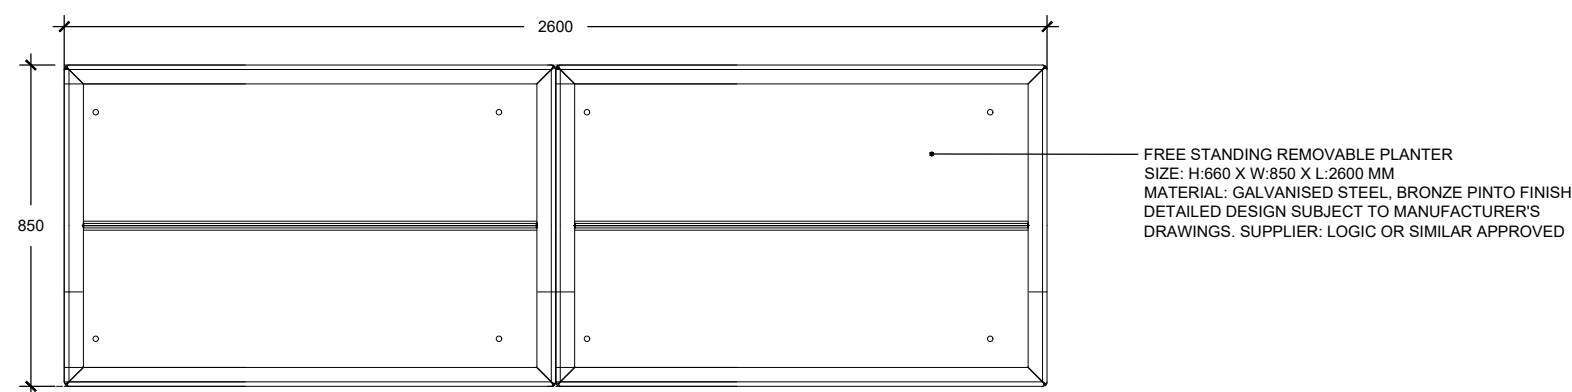


02A LOGIC BESPOKE FREE STANDING REMOVABLE SHRUBTUB PLANTER
000603 PLAN

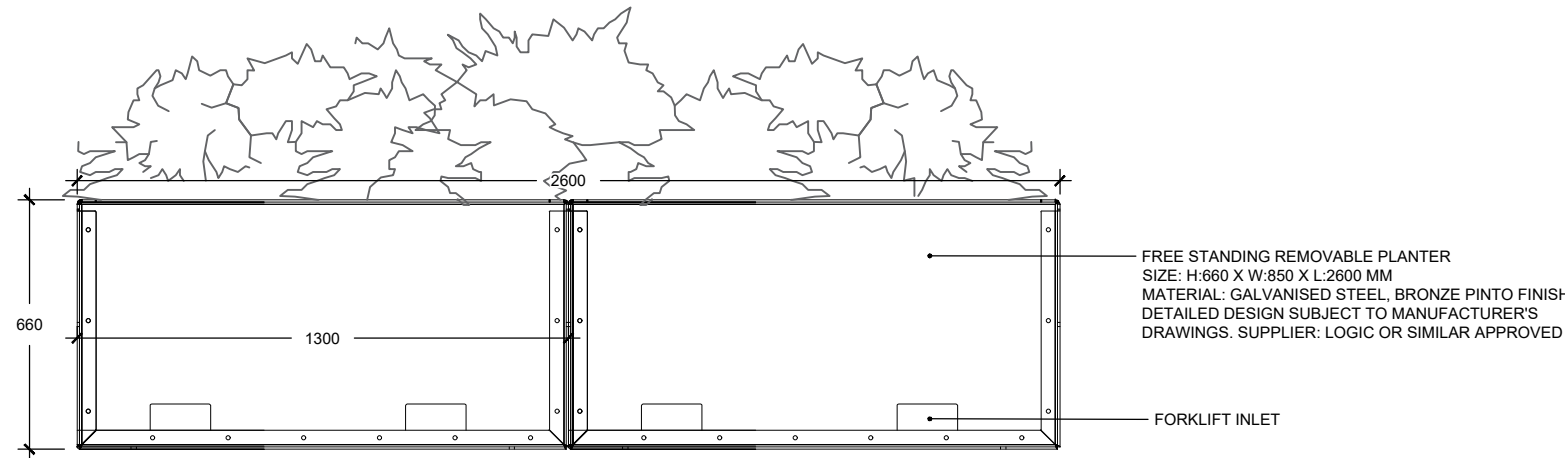


02B LOGIC BESPOKE FREE STANDING REMOVABLE SHRUBTUB PLANTER
000603 ELEVATION

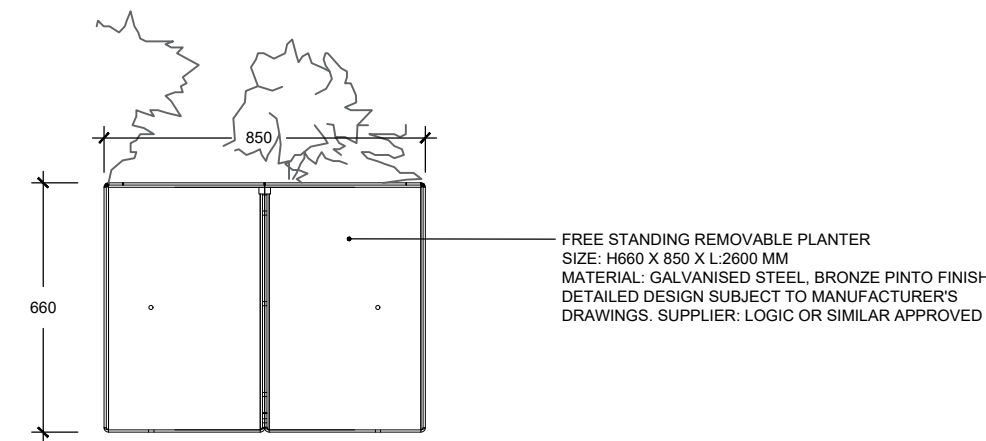

02C LOGIC BESPOKE FREE STANDING REMOVABLE SHRUBTUB PLANTER
000603 ELEVATION

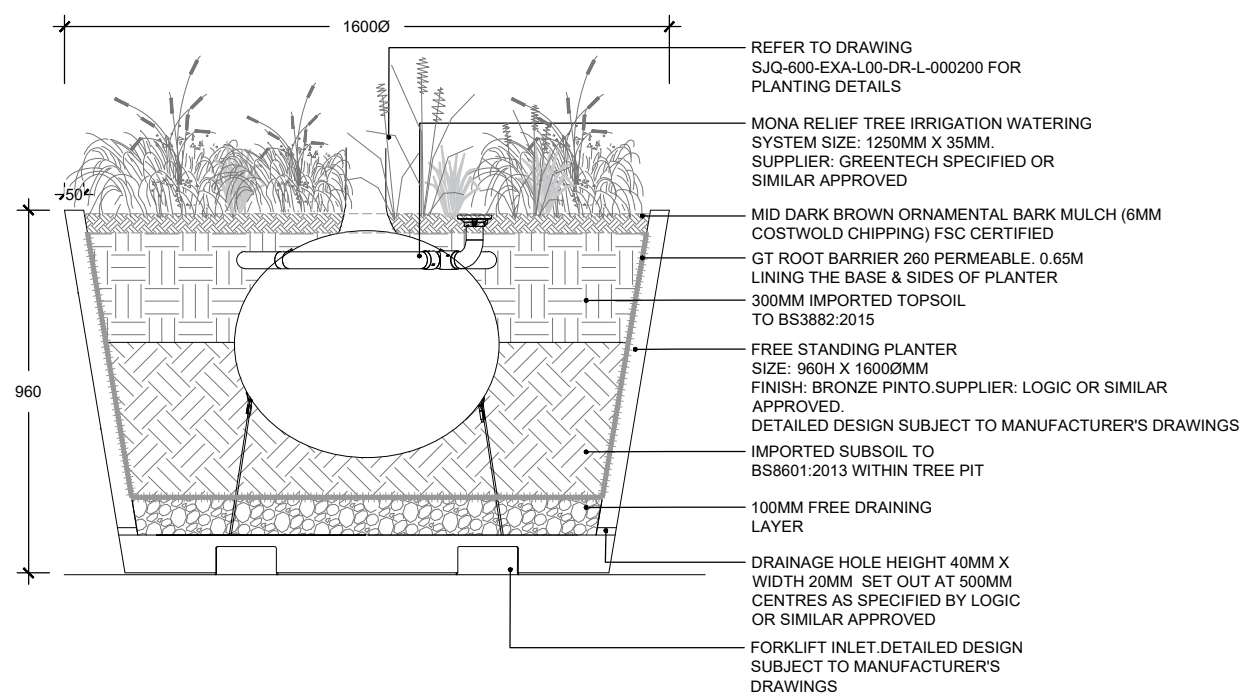

04A FREE STANDING PLANTER
000603 SECTION

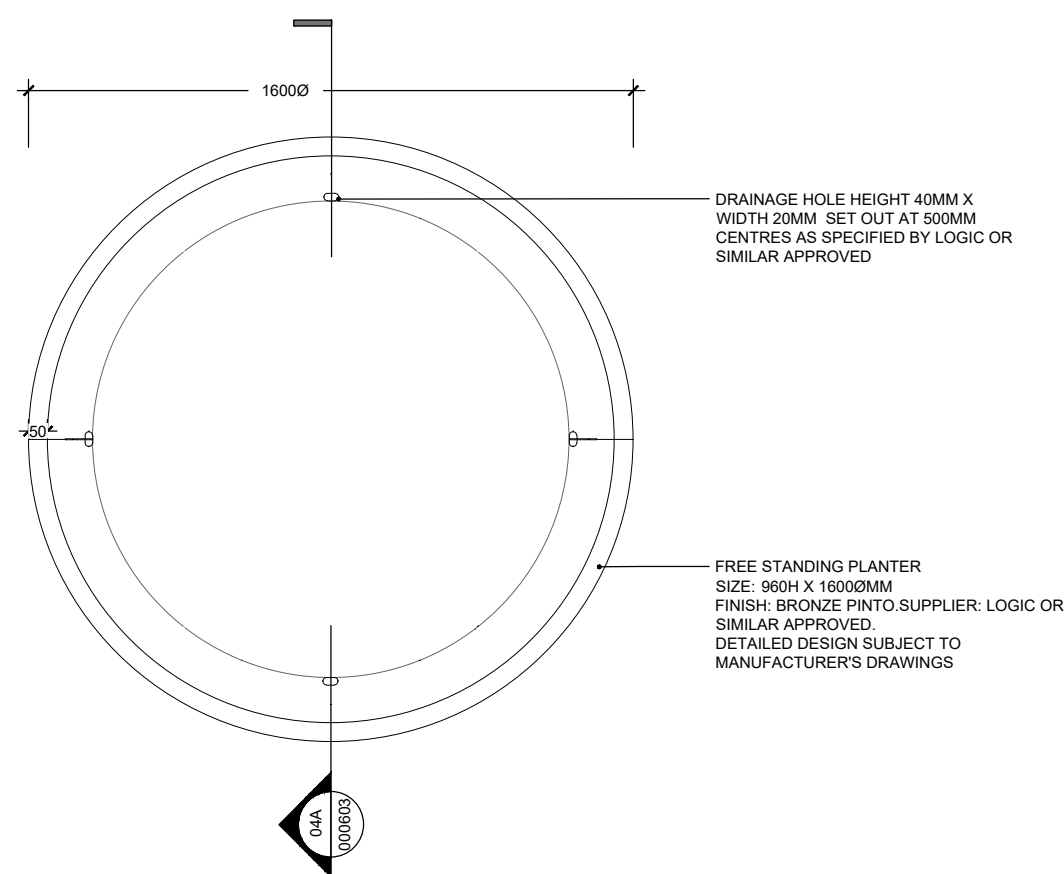

04B FREE STANDING PLANTER
000603 PLAN

No dimensions are to be scaled from this drawing.
All dimensions are to be checked on site.
Area measurements for indicative purposes only.

This drawing is the property of Exterior Architecture Ltd.
No part of the drawing may be reproduced in any manner
without permission from Exterior Architecture Ltd.

Client
**ALLIED
LONDON**

**Do not scale from drawing. Use figured
dimensions only. All dimensions to be
checked on site**

----	----	----
----	----	----
----	----	----
----	----	----
----	----	----
----	----	----
P04	STAGE 5 ISSUE	08.01.2021
P03	STAGE 4 COORDINATION	28.11.2019
P02	STAGE 4 DRAFT ISSUE	15.11.2019
P01	STAGE 4 DRAFT ISSUE	16.08.2019
-	STAGE 4 DRAFT ISSUE	04.06.2019
Rev	Description	Date

**EXTERIOR
ARCHITECTURE**
LONDON
Unit 17.1, The Leather Market, 11-13 Weston Street, London, SE1 3ER
MANCHESTER
Studio 537, The Royal Exchange, St Anns Square, Manchester, M2 7DH
E-MAIL office@exteriorarchitecture.com
WEB www.exteriorarchitecture.com

Project title
ST JOHN'S

Drawing title
**PUBLIC REALM HARD LANDSCAPE
DETAILS - FURNITURE DETAILS 1 OF
2**

Issued By Manchester T: 0161 850 8101
Scale 1:200 @ A1 Drawn ExA
Status STAGE 5 Checked SPL
Date 08.01.2021 Approved JM

Drawing number Revision
SJQ-600-EXA-XX-L00-DR-L-000603 P04

