




01856 898 022
www.UKPlanningMaps.com

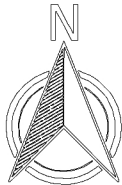

Produced on 01 March 2022 from the Ordnance Survey National Geographic Database and incorporating surveyed revision available at this date.
This map shows the area bounded by 387359 401671, 387459 401671, 387459 401771, 387359 401771, 387359 401671
Reproduction in whole or part is prohibited without the prior permission of Ordnance Survey.
Crown copyright 2022. Supplied by copla ltd trading as UKPlanningMaps.com a licensed Ordnance Survey partner (100054135).
Data licence expires 01 March 2023. Unique plan reference: v1c/760413/1028643



SCALE BAR 1:250

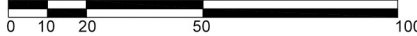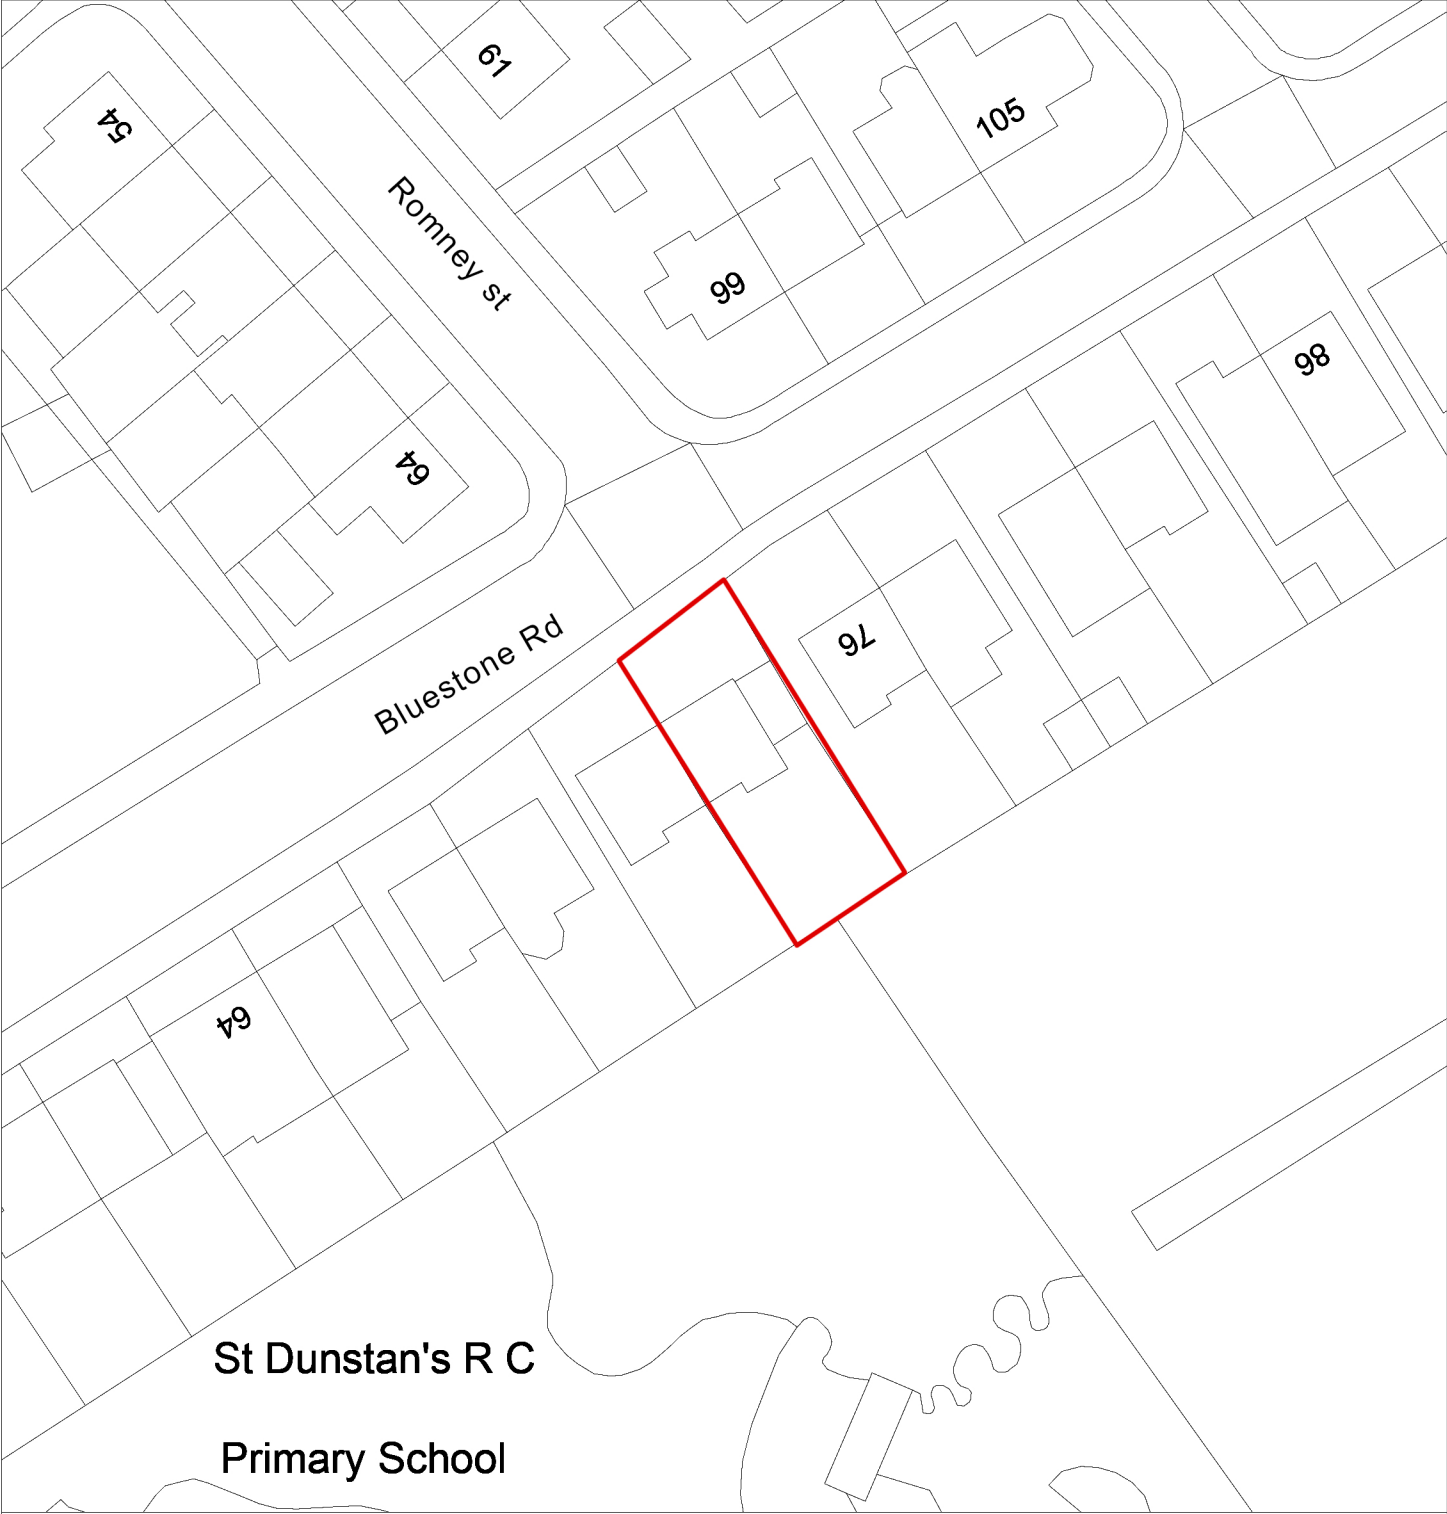

SCALE BAR 1:500



M 07514690111
E adfstudio11@gmail.com
A 96 Blacker Rd, Birkby
Huddersfield
HD1 5HN



Note: DESIGN INTENT DRAWING ONLY.
ANY CONSTRUCTION MUST COMPLY WITH ALL
APPLICABLE BUILDING REGULATIONS.

ALL DIMENSIONS IN MM.

Rev
Amendment
Date

DRG:
Location Plan

DATE: Mar 2022
SCALE: 1:1250/500
SIZE: A3

DRG STATUS:
Planning

DRAWN: DA
CHECKED: SB
DRG NO: 70.01

PROJECT:
Proposed double storey side and
Rear extension on first floor and rear
kitchen extension.

ADDRESS:
74 Bluestone Road, M409HY