


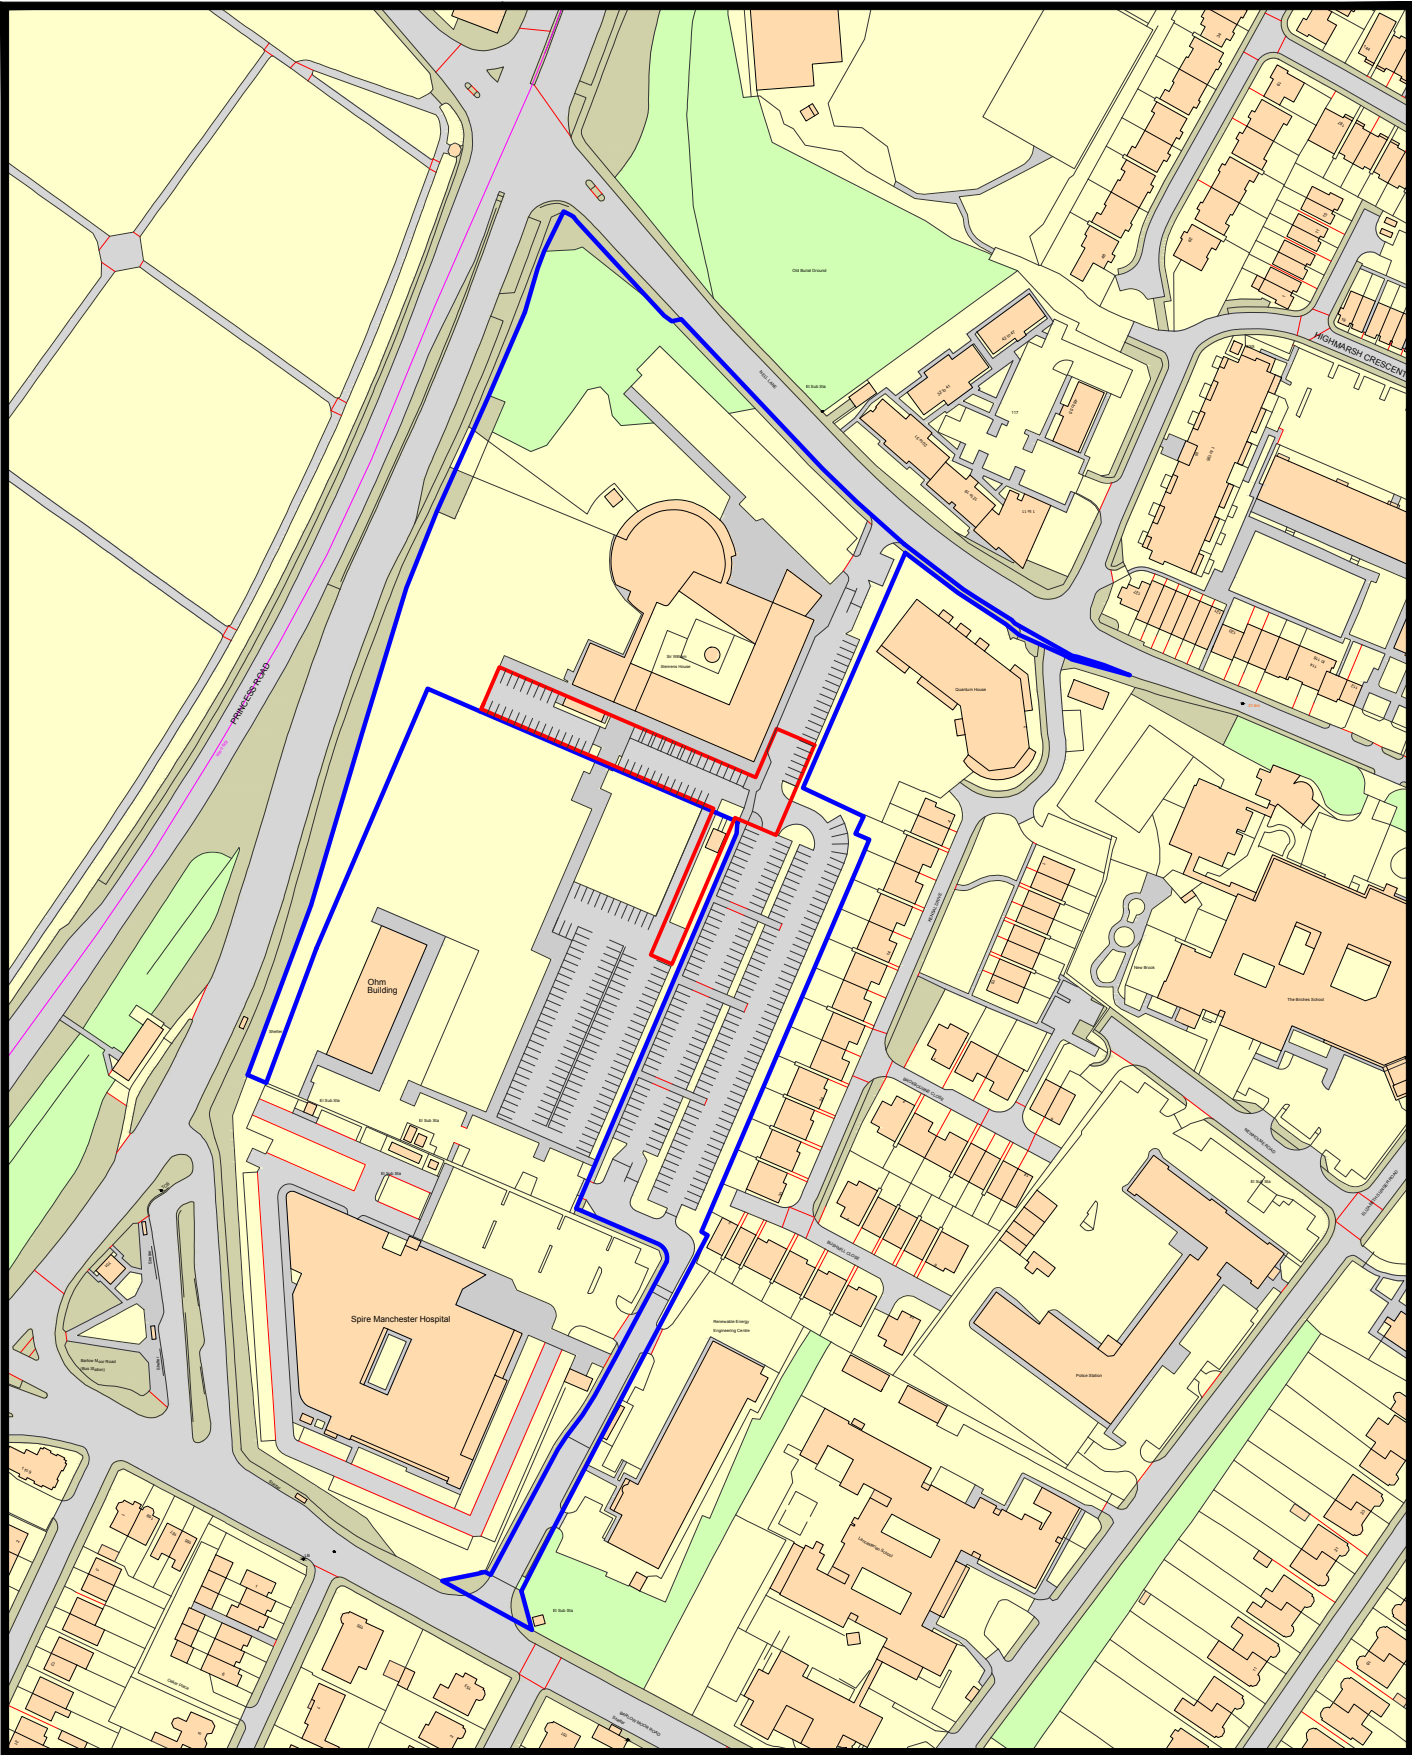

SITE LOCATION PLAN
(scale 1:2500)

Notes

Where dimensions are not given, drawings must not be scaled and the matter referred to Lambert Smith Hampton.

In the event of any dimensional conflict between Lambert Smith Hampton Drawings, the matter must be referred to Lambert Smith Hampton for clarification.

The Contractor must also refer to any separate Lambert Smith Hampton Specification to be read in conjunction with this drawing.

This Drawing is only for the use identified. Do not build from this drawing unless marked 'For Construction'.

Key

— Boundary of Land Owned by Applicant

— Boundary of Development Site

Revisions

Rev A (DM) 21.03.22 - Development Boundary extended to suit revised location of bin store. Parking bays added

Lambert Smith Hampton

Newcastle Building Consultancy
Suite One, Second Floor
St Anns Quay
Newcastle upon Tyne, NE1 3BD
Telephone: 0191 232 6291
www.lsh.co.uk

Client

Siemens

Project

Bin and Bike Store Relocation

Drawing

Location Plan

Job No.	DWG No.	Rev	
CBN 3211	001	A	
Scale	Date	Drawn	Checked
A3@1:2500	Feb' 22	JB	DM