


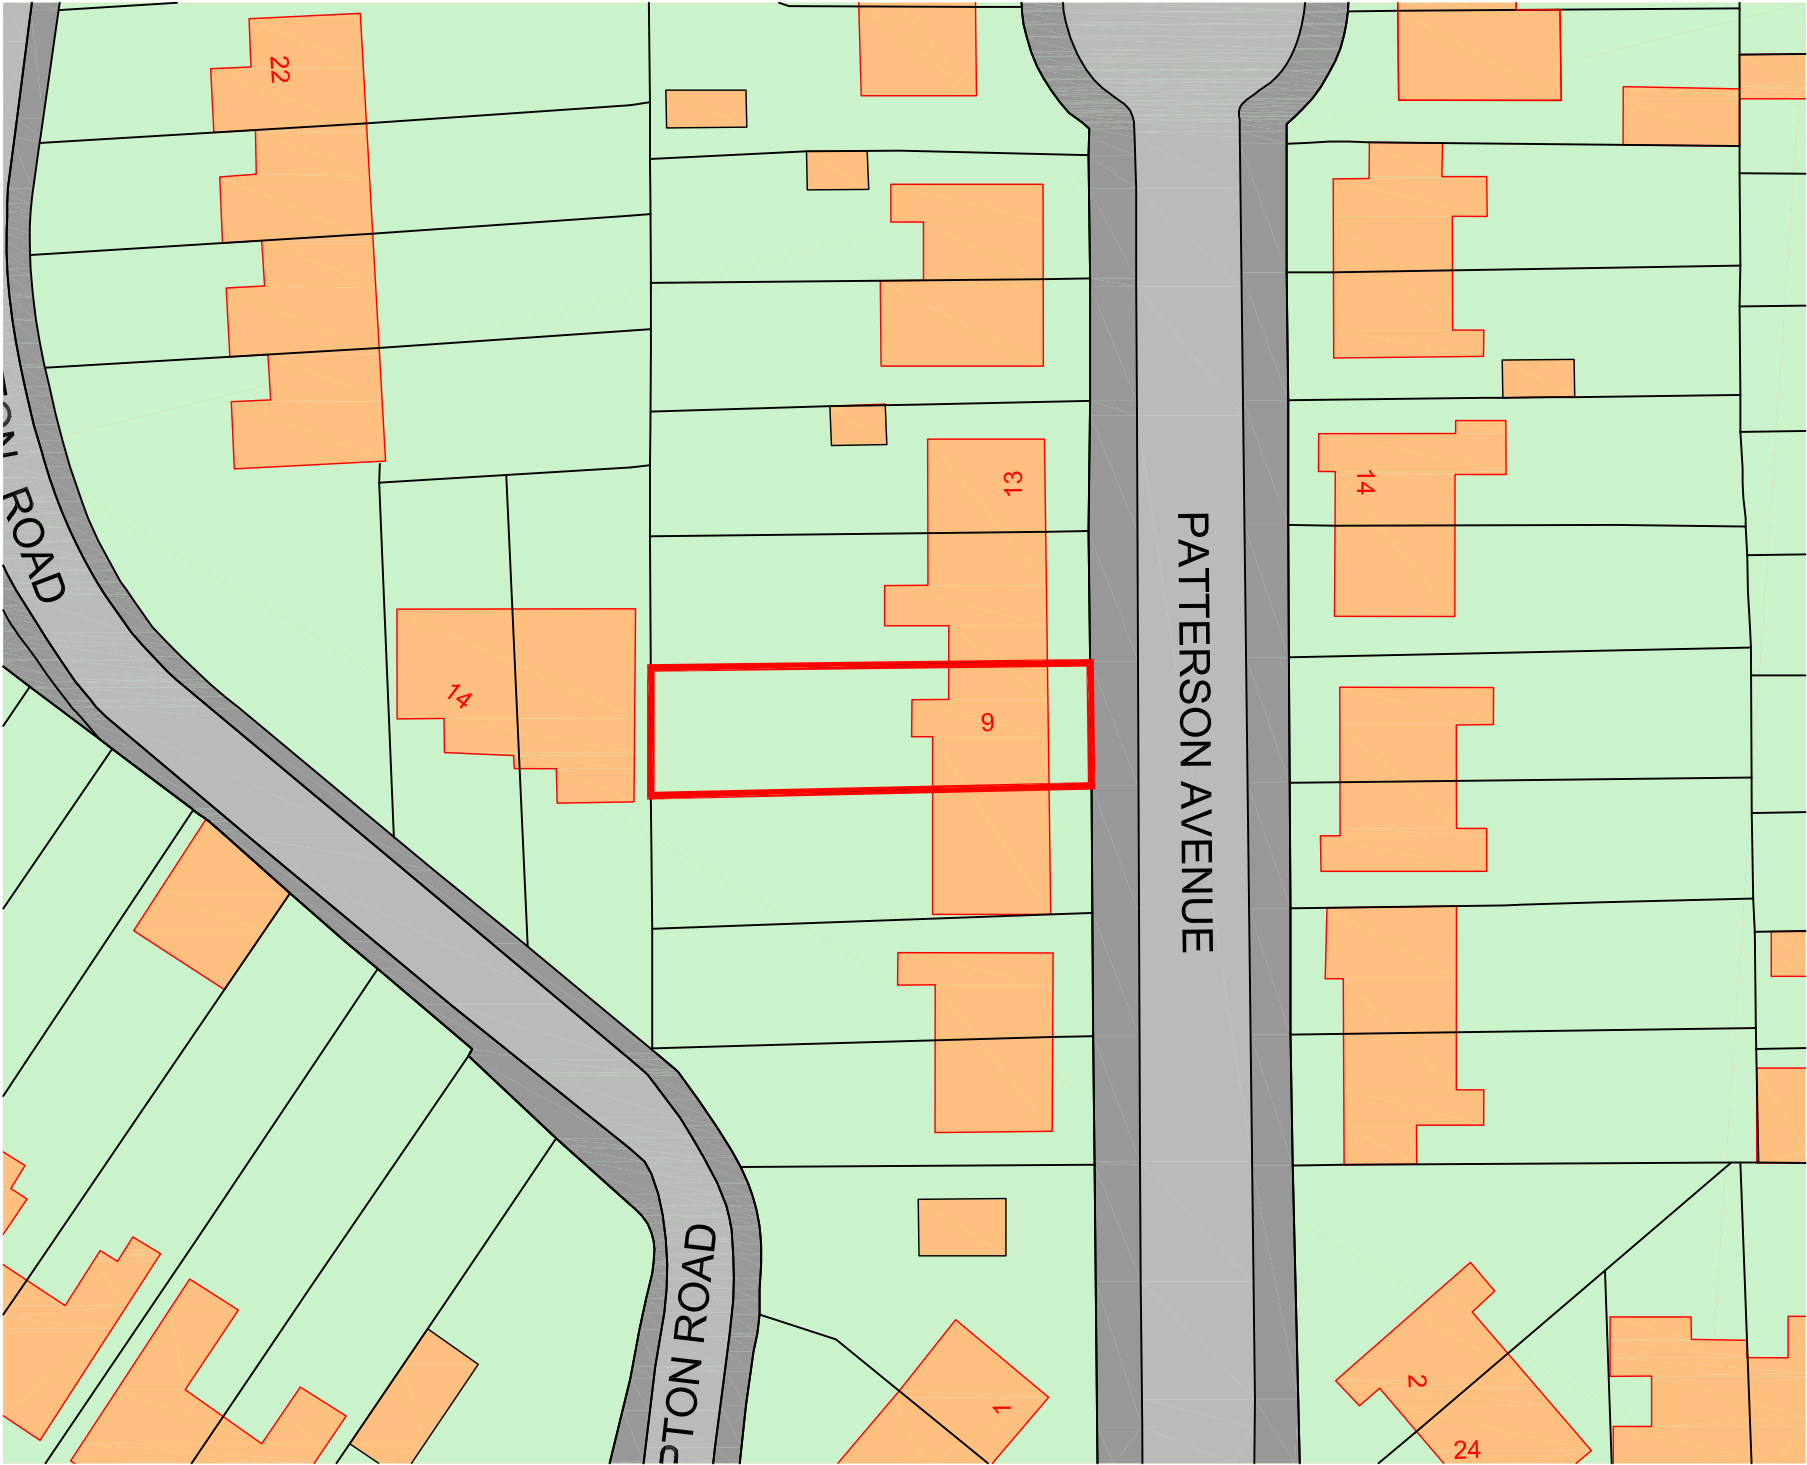

Notes:

DO NOT SCALE. Use figured dimensions only. Contractor is to check all dimensions before commencement of works. This drawing is copyright. This data to be used as x-ref file only - not as live data. This drawing must only be used for the purpose for which it is supplied.

© OpenStreetMap Contributors

Data is available under the Open Data Commons Open Database Licence
Cartography is licensed as CC BY-SA

Site Boundary

/	10/03/22	HD	For Planning		MH
no.	date	by	revision details		Ckd

Project:

9 Patterson Avenue
Chorton
Manchester

Drawing status:

FOR PLANNING

Drawing title:

LOCATION
PLAN

Drawn by:	Date:	Checked by:	Date:
HD	10/03/22	MH	10/03/22

Scale:	Sheet No.:	
1:500 @ A4	1 of 1	
Drawing No:	Revision:	Sheet size:
0035 - LP01	/	A4