


GENERAL NOTES


© THIS DRAWING IS COPYRIGHT OF BHATT ARCHITECTS LTD AND MAY NOT BE REPRODUCED, COPIED OR ALTERED WITHOUT PRIOR PERMISSION.
NO WORKS ARE TO BE SET OUT FROM THESE DRAWINGS. DO NOT SCALE. USE FIGURED DIMENSIONS ONLY. ALL DIMENSIONS ARE TO BE CHECKED ON SITE. ANY DISCREPANCIES, OMISSIONS OR AMBIGUITIES ARE TO BE CLARIFIED IMMEDIATELY. THE DRAWING COMMENCES SUBJECT TO SITE SURVEY AND ALL NECESSARY CONSENTS. THIS DRAWING IS TO BE READ WITH ALL OTHER RELEVANT DRAWINGS AND SPECIFICATIONS.

FOR CONSTRUCTION, MATERIAL AND FINISHES SEE ACCOMPANYING MANUFACTURERES TF JACKSONS DETAILS


Revision/Description		Drawn	Checked	Date
REV A: Issued for planning permission		JB	JB	28/11/21
FIRST ISSUE: Issued for discussions		JB	JB	13/10/21
Project				
Proposed Portable Cabins				
Before/After School Childcare				
Chorton Sports & Social Club				
Hardy Lane, Chorton M21 7BL				
Client				
COSH Ltd				
Architect				
Bhatt Architects Ltd		Manchester		
Drawing Title		Scale	1:100 @ A4	
Proposed Elevations		Date	05/10/21	
Job Reference/Drawing No.		Revision	A	
P125/P/04				

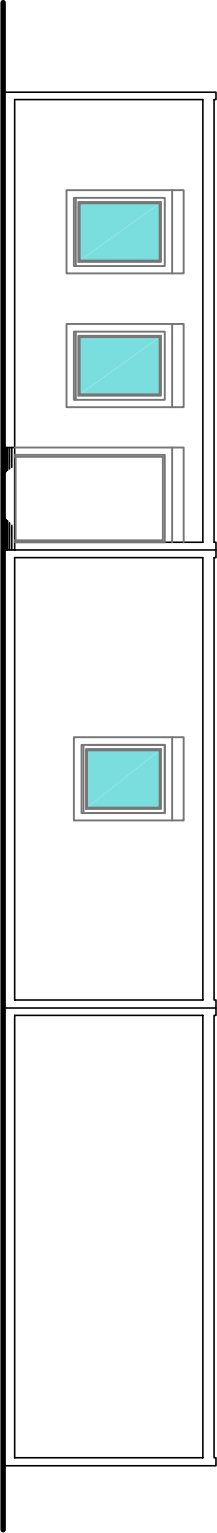


FRONT (West) ELEVATION

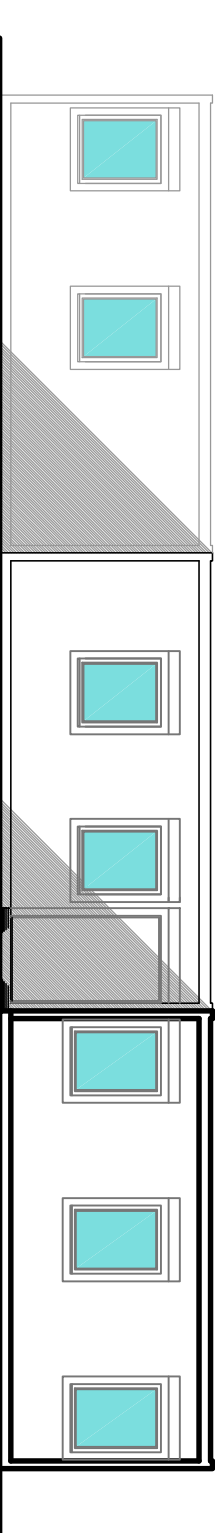

REAR (East) ELEVATION

 

SIDE (North) ELEVATION

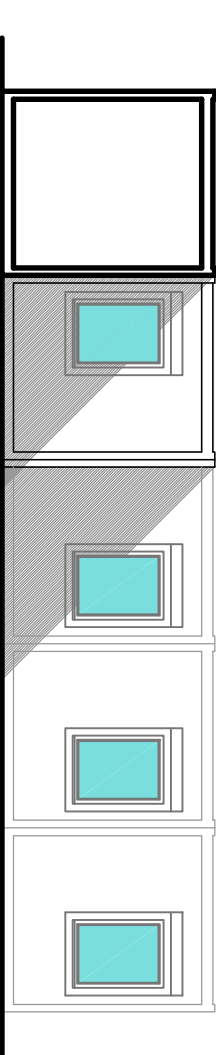

SIDE (South) ELEVATION