


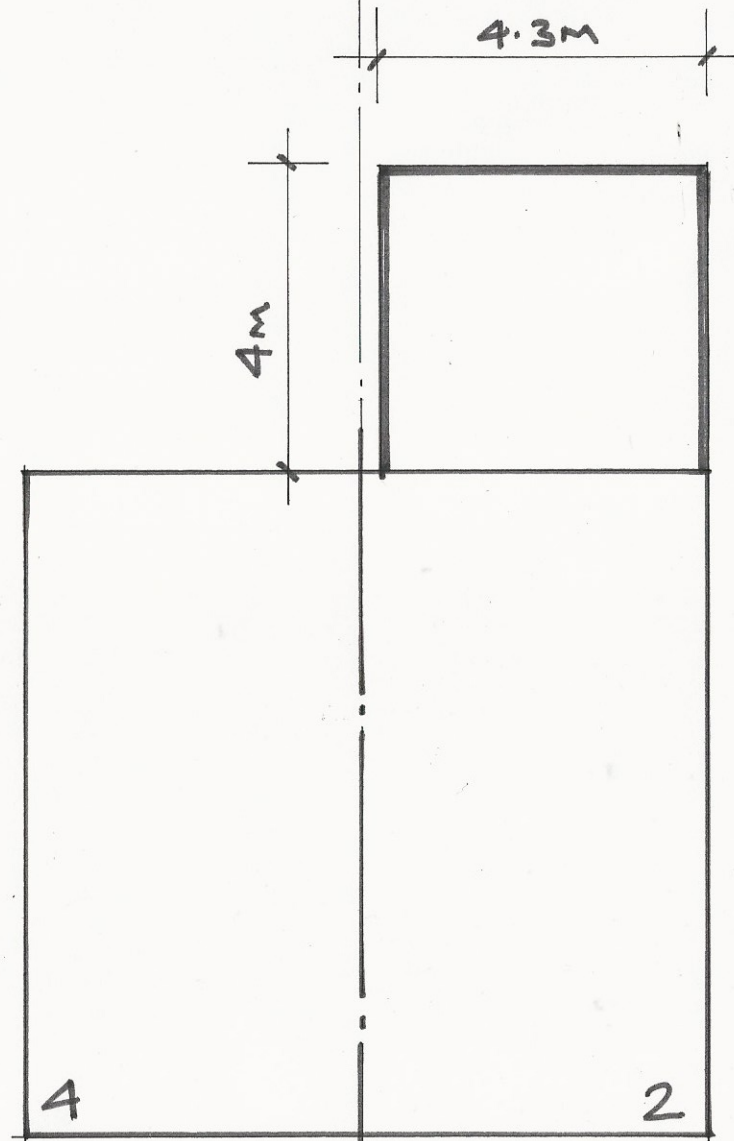


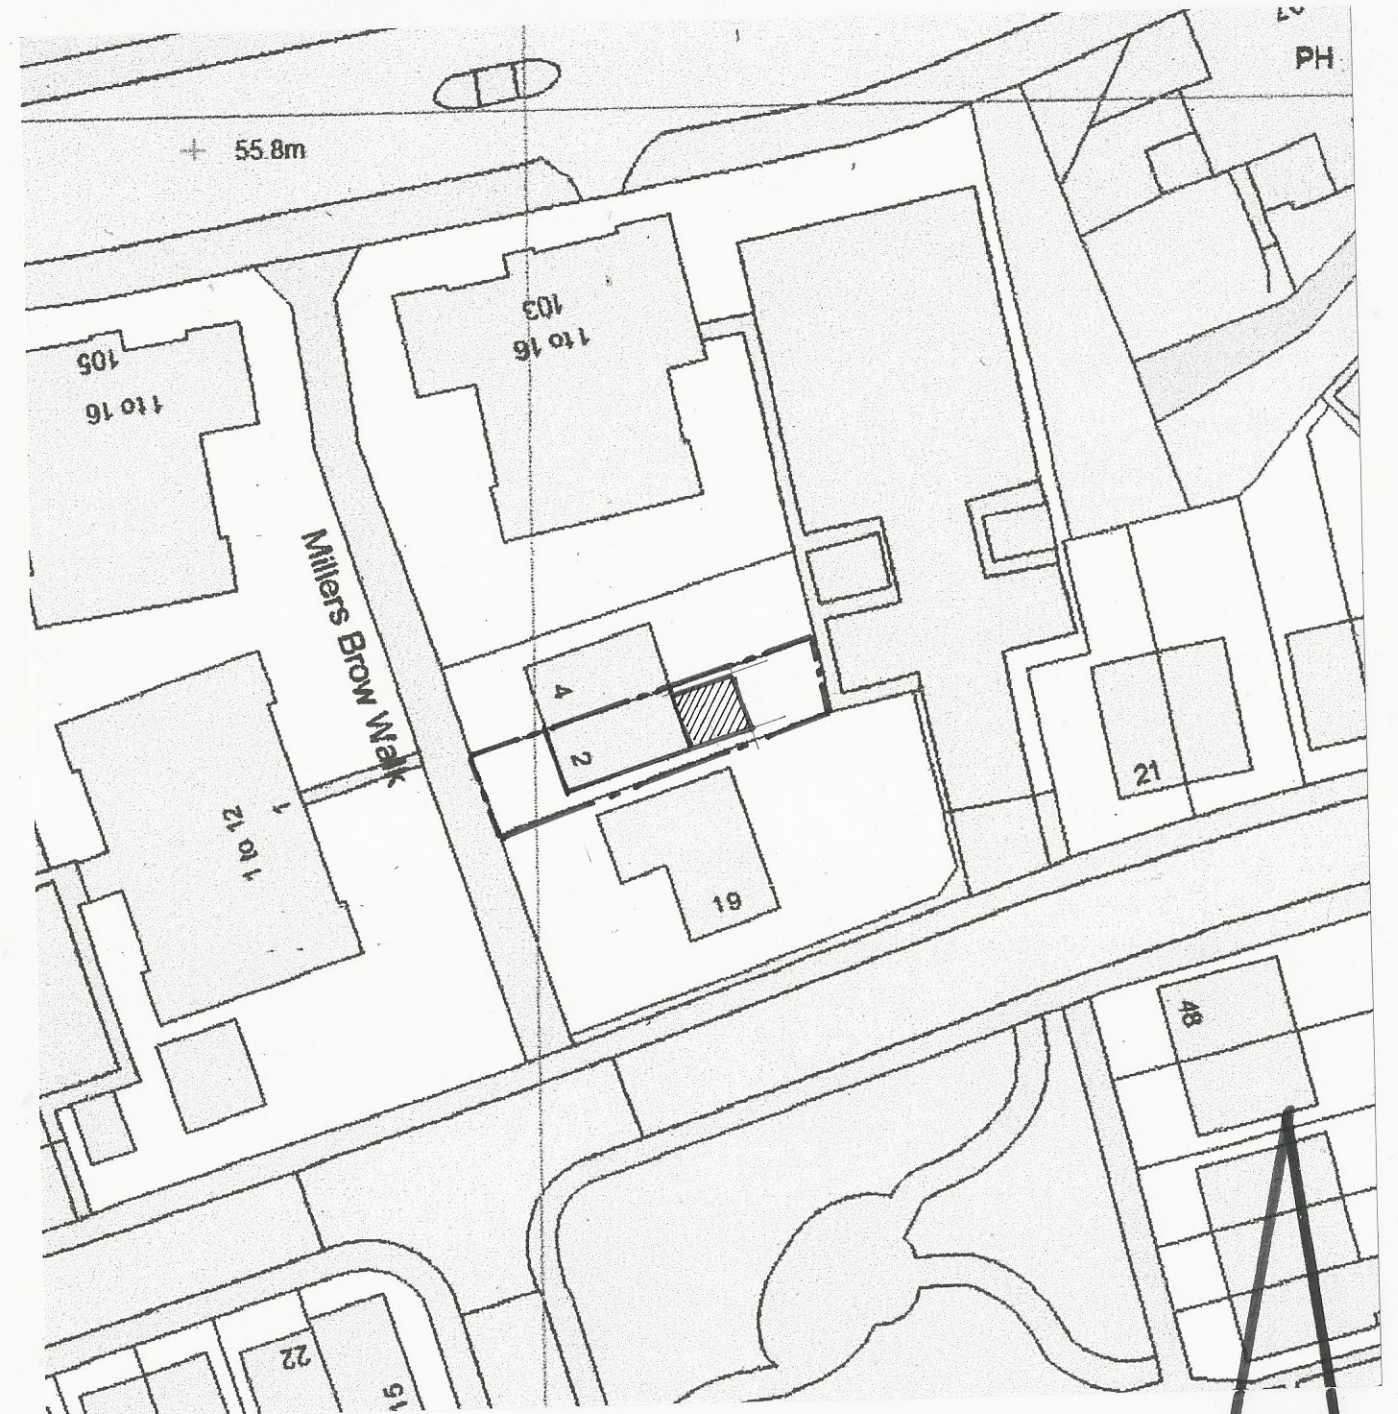

MILLERS BROW WALK

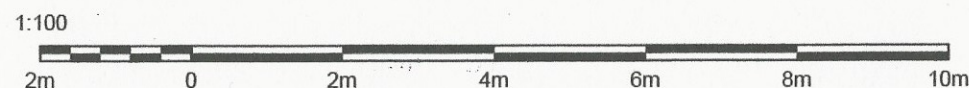

PROPOSED SITE LAYOUT.

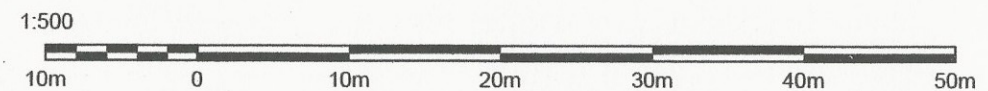

PROPOSED SINGLE STOREY
REAR EXTENSION.

2 MILLERS BROW WALK
MANCHESTER, M9 8RA