


Rev.	Description	Date	Drawn	Chk.
------	-------------	------	-------	------

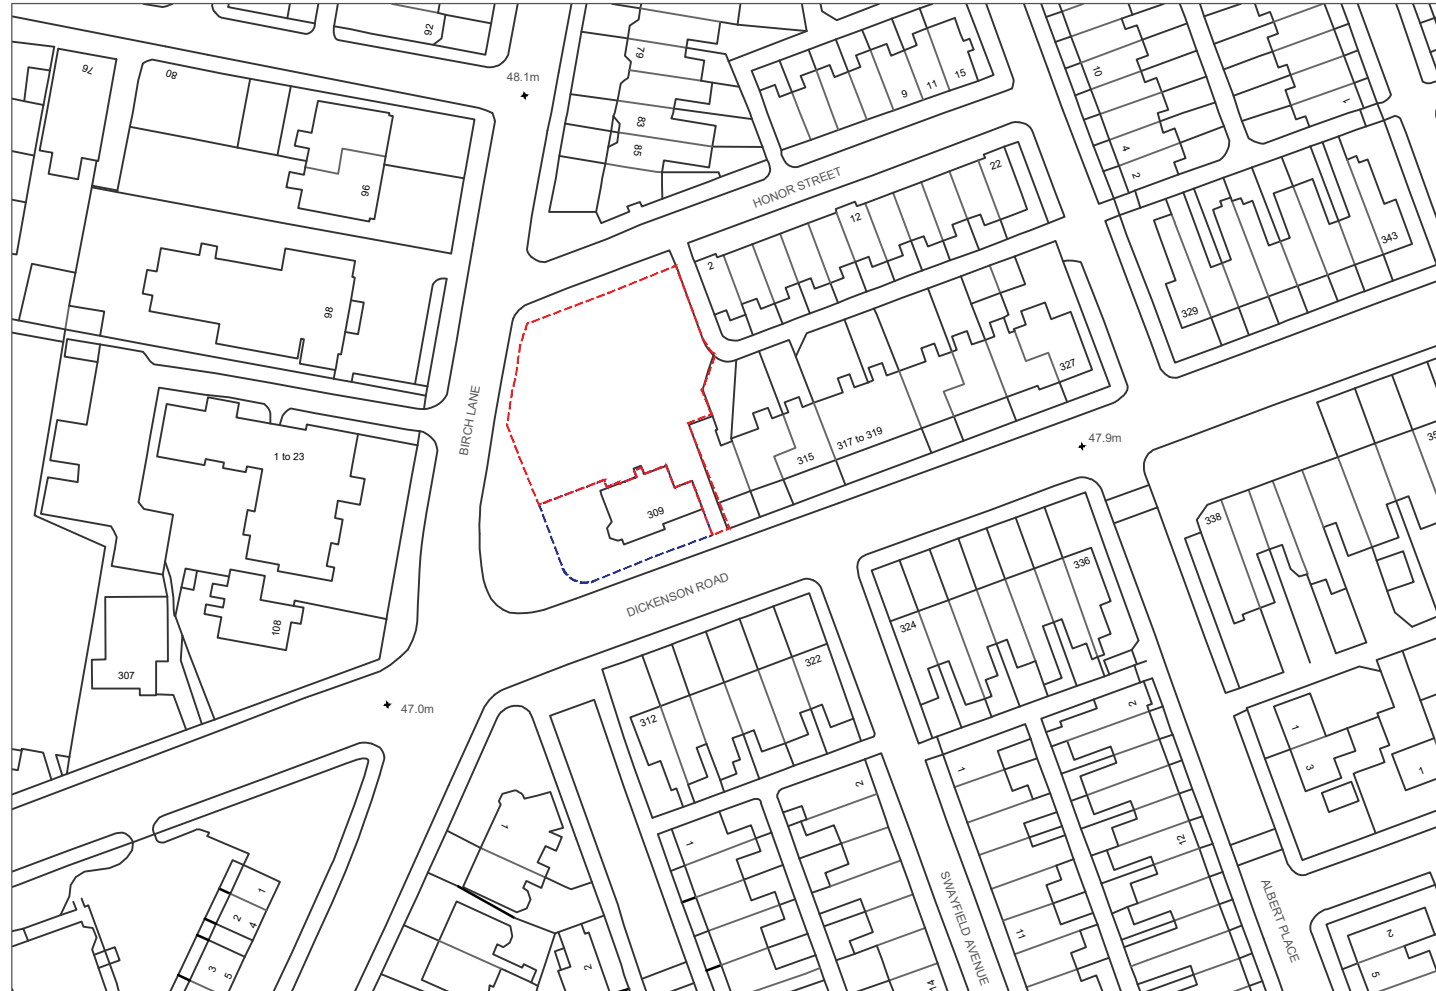

Client
ZENO LIMITED

Project
**DICKENSON ROAD
MANCHESTER**

Drawing Title
LOCATION PLAN

Drawing Status
PLANNING

Drawn	Checked	Paper Size	Scale	Date
JH	LM	A3	1:1250	16.03.2020