


REVISION	DATE	DESCRIPTION
-	15/02/22	ISSUED FOR DISCHARGE OF CONDITION
A	29/04/2022	ISSUED FOR DISCHARGE OF CONDITION

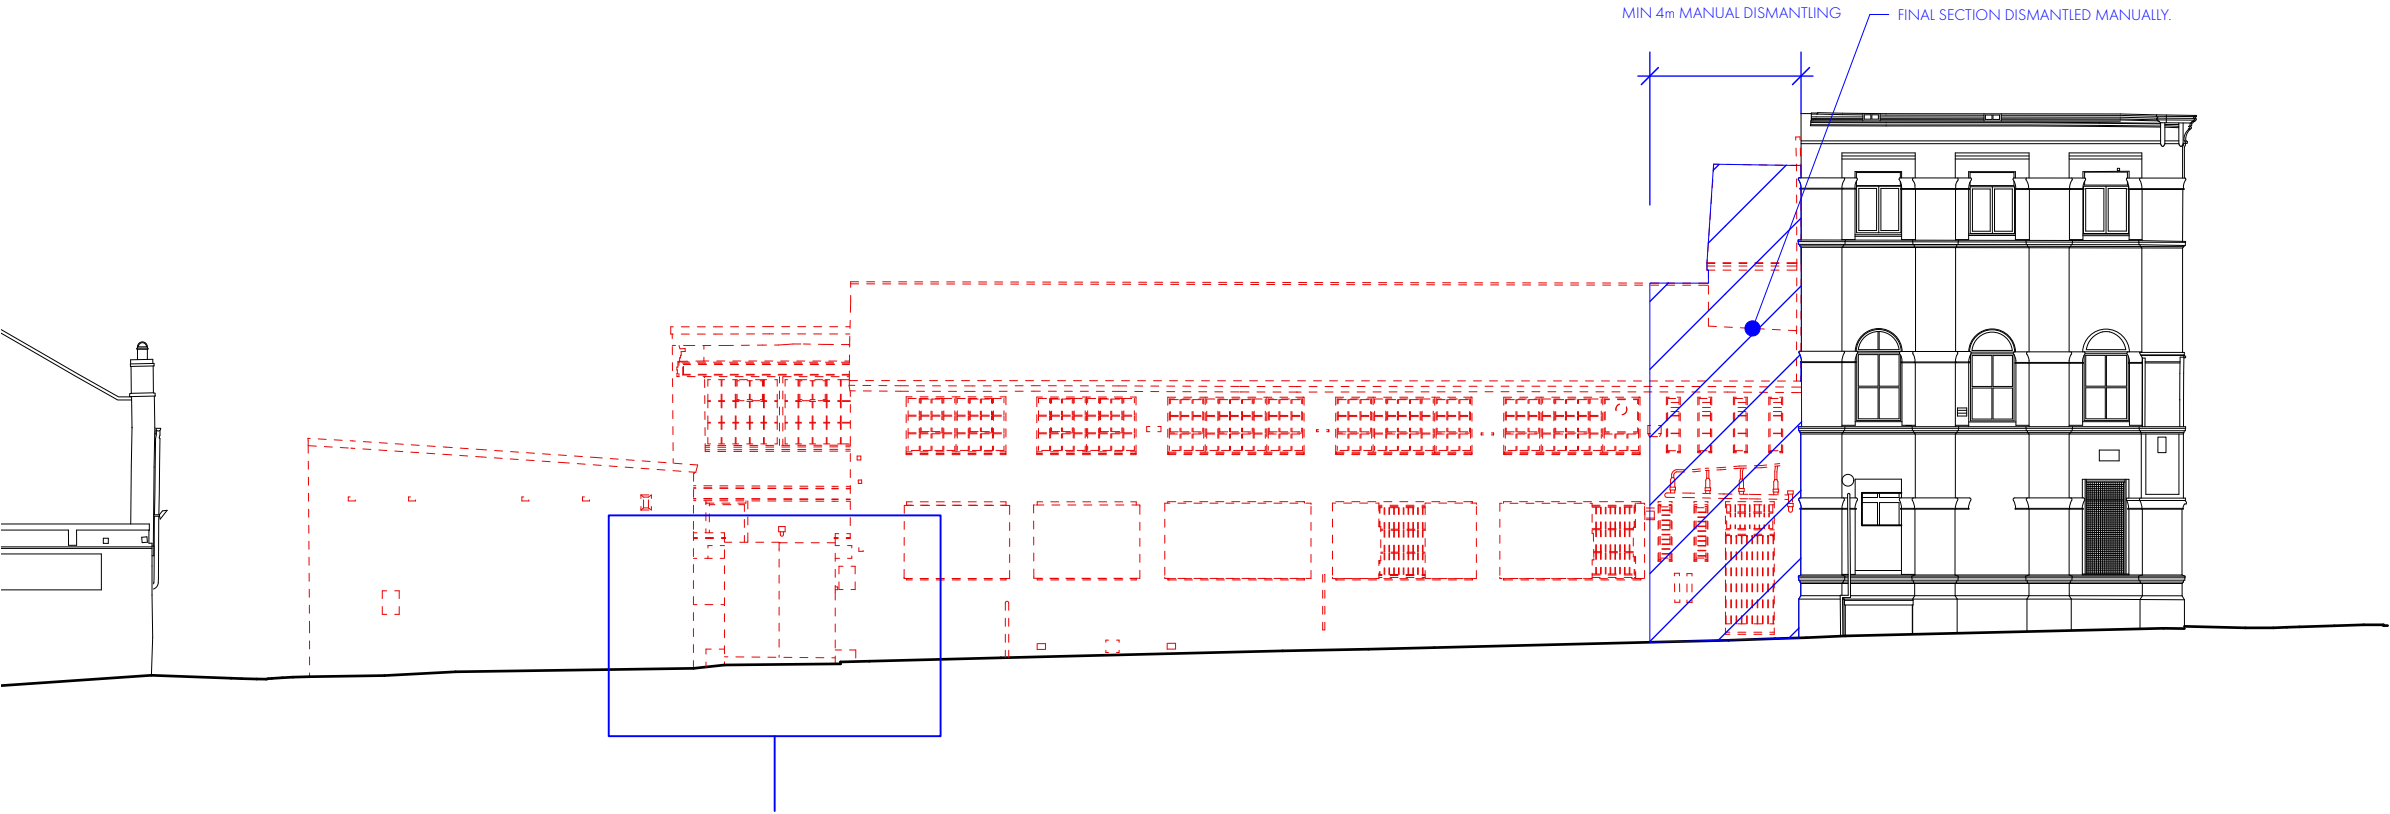

RUSTICATED TERRACOTTA BLOCK
WALL TO BE CAREFULLY DISMANTLED.
BLOCKS TO BE CLEANED, SORTED,
PALLETISED AND SAFELY STORED FOR
RE-USE IN PROPOSAL. SEE
CHAMBERS CONSERVATION
METHOD STATMENT.


PHOTO OF RUSTICATED TERRACOTTA BLOCKS TO BE RETAINED



READ IN CONJUNCTION WITH PLAN NOTES

KEY

DEMOLITION

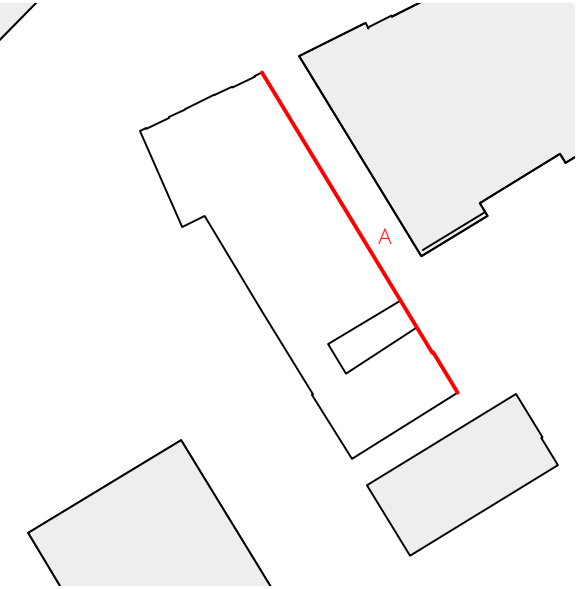

BROCK STREET - DEMOLITION ELEVATION
1:200

OMIArchitects

31 Blackfriars Road, Salford, Manchester, M3 7AQ
+44(0)161 832 3242 / info@omiarchitects.com / www.omiarchitects.com

PROJECT	LAYSTALL STREET					
DRAWING	DEMOLITION ELEVATION BROCK STREET					
DATE	FEB '22	DRAWN BY	RP	SCALE	1:200	@A3
JOB NO.	1383	DWG.NO.	1383-OMI-00-ZZ-DR-A-L0210-A			