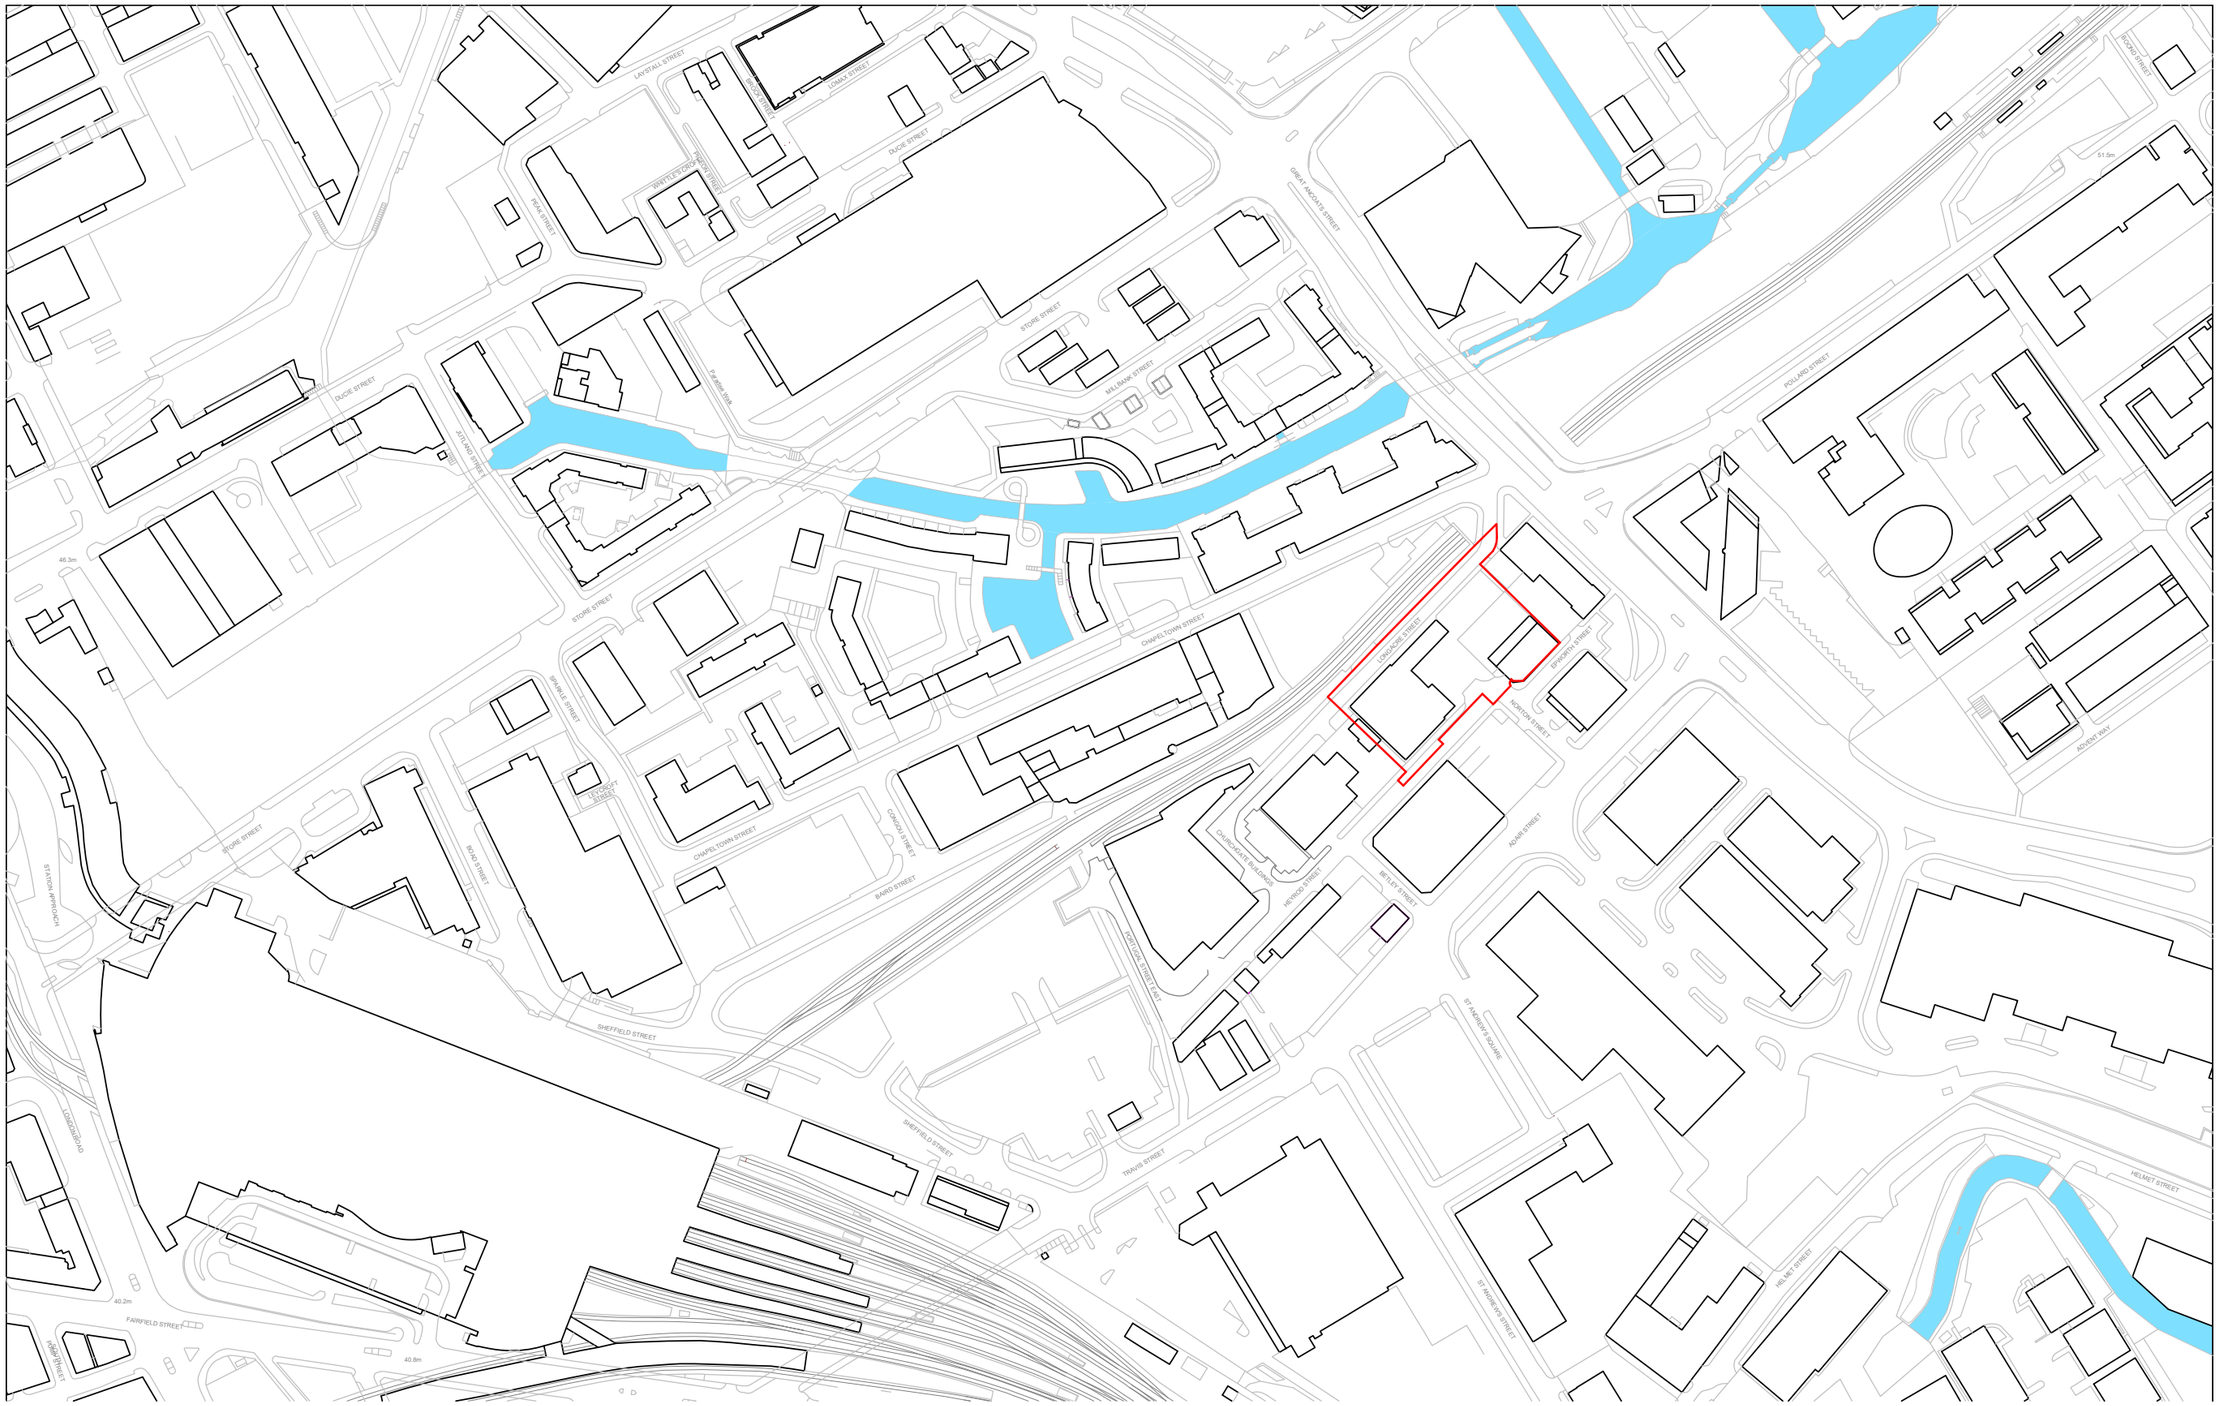

CALLISONRTKL™

CallisonRTKL-UK Ltd. 25 Farringdon Street, 10th Floor
London EC4A 4AB
T:+44(0)20 7306 0404

CLIENT:

PACKAGED LIVING

PROJECT NAME:

HEYROD ST.

PROJECT INFORMATION:

FOR PLANNING

TITLE

LOCATION PLAN

PROJECT NUMBER

058-190002

DATE DRAWN: 04/07/20
SCALE @ A3: 1 : 2500
DRAWN BY: JO
CHECKED BY: MP
SCALE @A1: 1:1250

DRAWING NUMBER

TYPE NUMBER

001 - 001

26/06/2020 18:36:59