




SECTION E:E
AS EXISTING

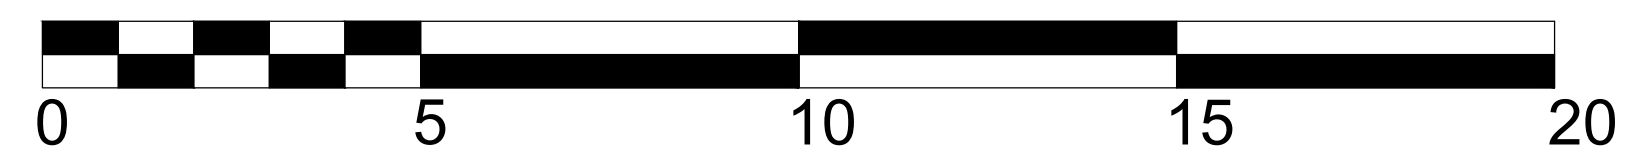

SCALE 1:100

Rev B: Detail added to upper floors
Rev A: Minor amendments to better coordinate with survey
revision:
date:

client: CAIRN HOTEL GROUP	project: THE GARDENS HOTEL 55 PICCADILLY MANCHESTER M1 2AP	drawing: EXISTING SECTION E-E
project no: 7426	drawing no: PS.09	revision: B
drawn: ED	checked: 25.07.17	scale @ A1 1:100