


PROPOSED VALET BUILDING

EXISTING COMMERCIALS AUCTION BUILDING

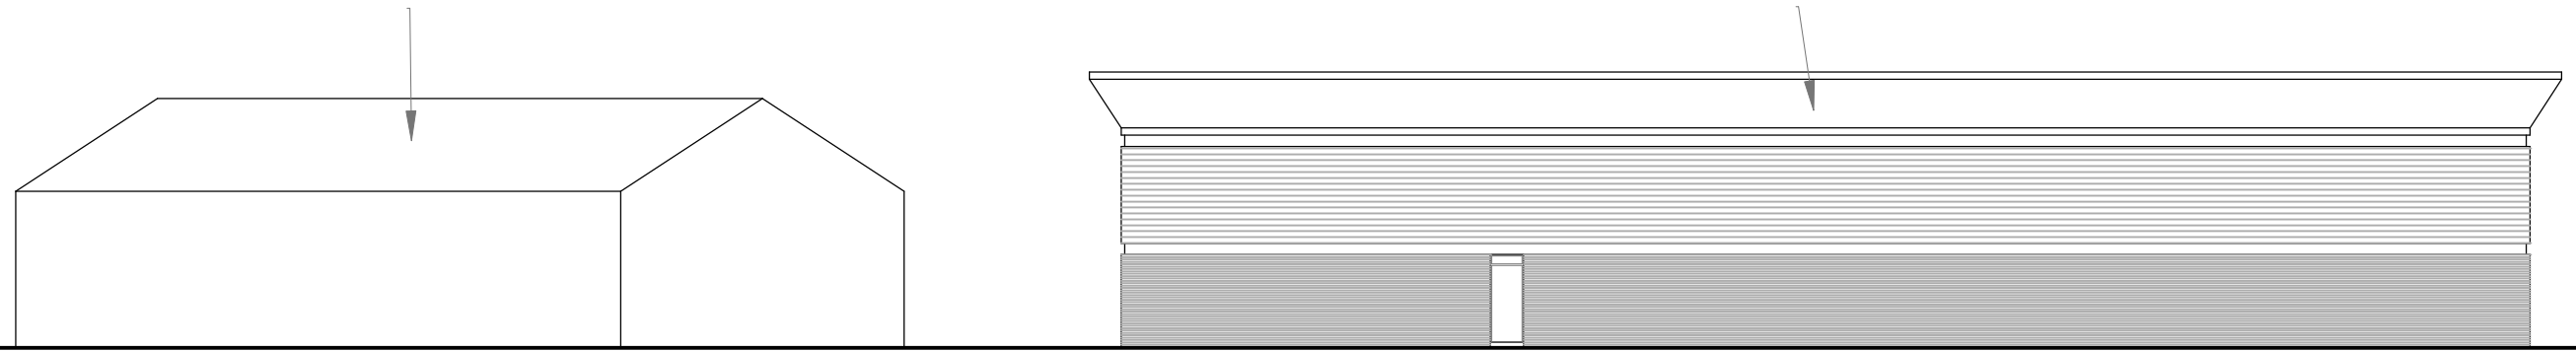


VIEW FROM A 1:200

EXISTING COMMERCIALS AUCTION BUILDING

PROPOSED VALET BUILDING


PROPOSED PREP BUILDINGS

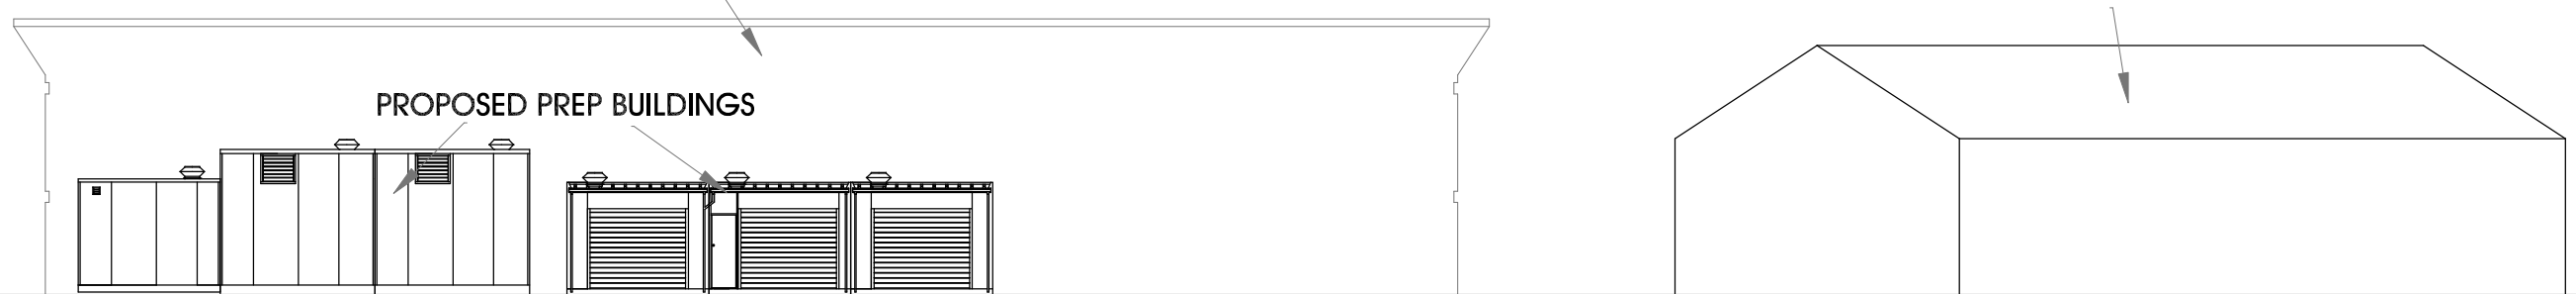


VIEW FROM C 1:200

PROPOSED VALET BUILDING

EXISTING COMMERCIALS AUCTION BUILDING

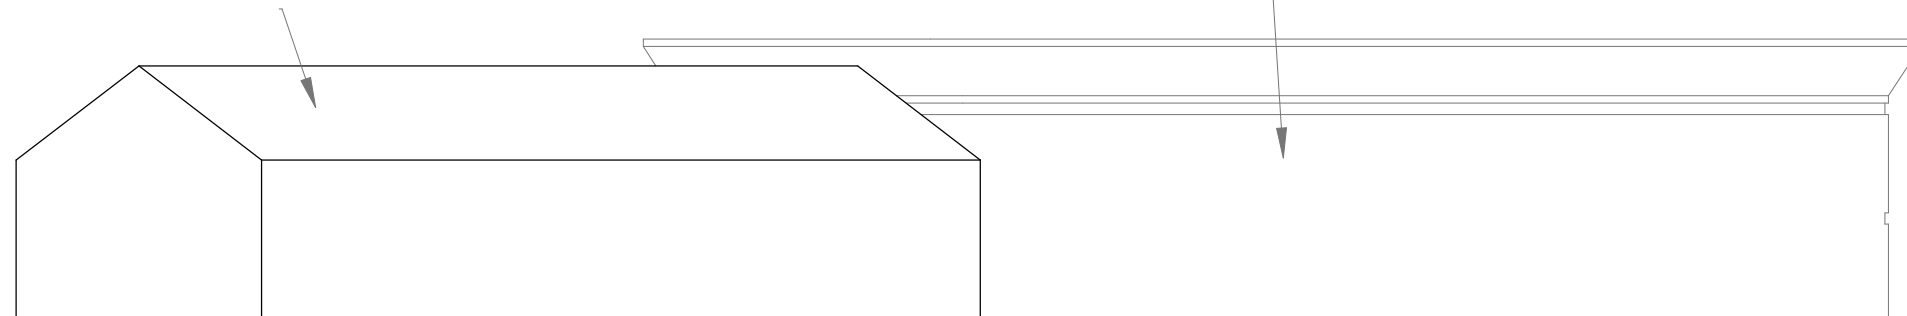


VIEW FROM B 1:200

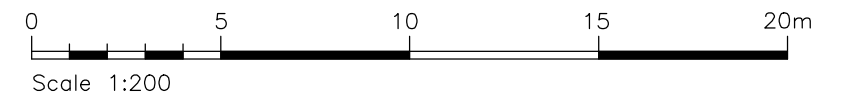

EXISTING COMMERCIALS AUCTION BUILDING

PROPOSED VALET BUILDING

PROPOSED PREP BUILDINGS

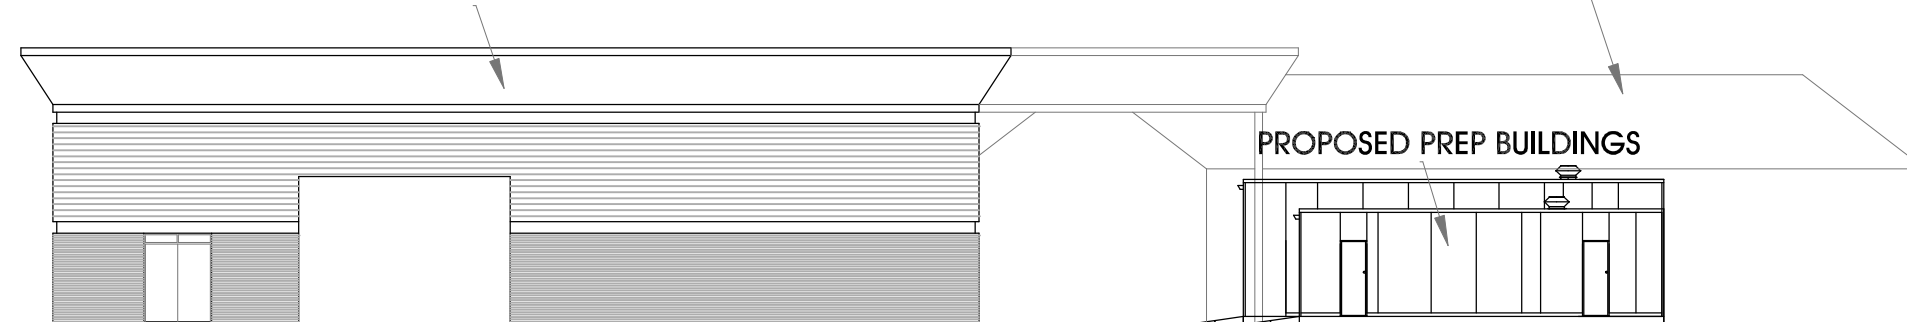

VIEW FROM D 1:200

GHP

Architects

Client: BCA Ltd		Drawing: PROPOSED "STREET SCENES"	
Project: Proposed Vehicle Preparation Buildings		Date: April 2022 Scale: 1:200 @ A3	
Address: BCA Belle Vue Redgate Lane, Belle Vue, Manchester, M12 4RX		Job Ref: 21-578	Drawing No: P 302
		Rev: -	

www.ghparchitects.com

Empire House, Mulcture Hall Road, Halifax, West Yorkshire, HX1 1SP
Tel: 01422 207172 E-mail: ghp@ghparchitects.com

RIBA

Chartered Practice