


ALL WINDOWS TO BE
RETAINED AND
REPAIRED. NEW
SECONDARY GLAZING
TO BE INSTALLED
INTERNALLY



Existing Elevation A
1 : 100

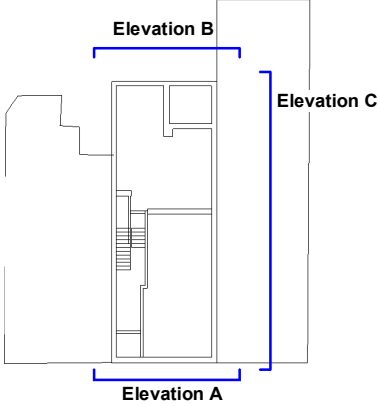


- Notes :
1. This drawing should not be scaled, figured dimensions only to be taken
 2. should any discrepancies be found with this drawing, please inform this office.
 3. Copyright of this drawing is owned by JM Architects.

Structural information indicative only. To be confirmed by Structural Engineer.

- NOTES:
- Heights to be site checked
 - Roof shown indicatively
 - External pipes shown indicatively

ALL RAINWATER
COMPONENTS TO BE
REPLACED WITH NEW TO
MATCH EXISTING .

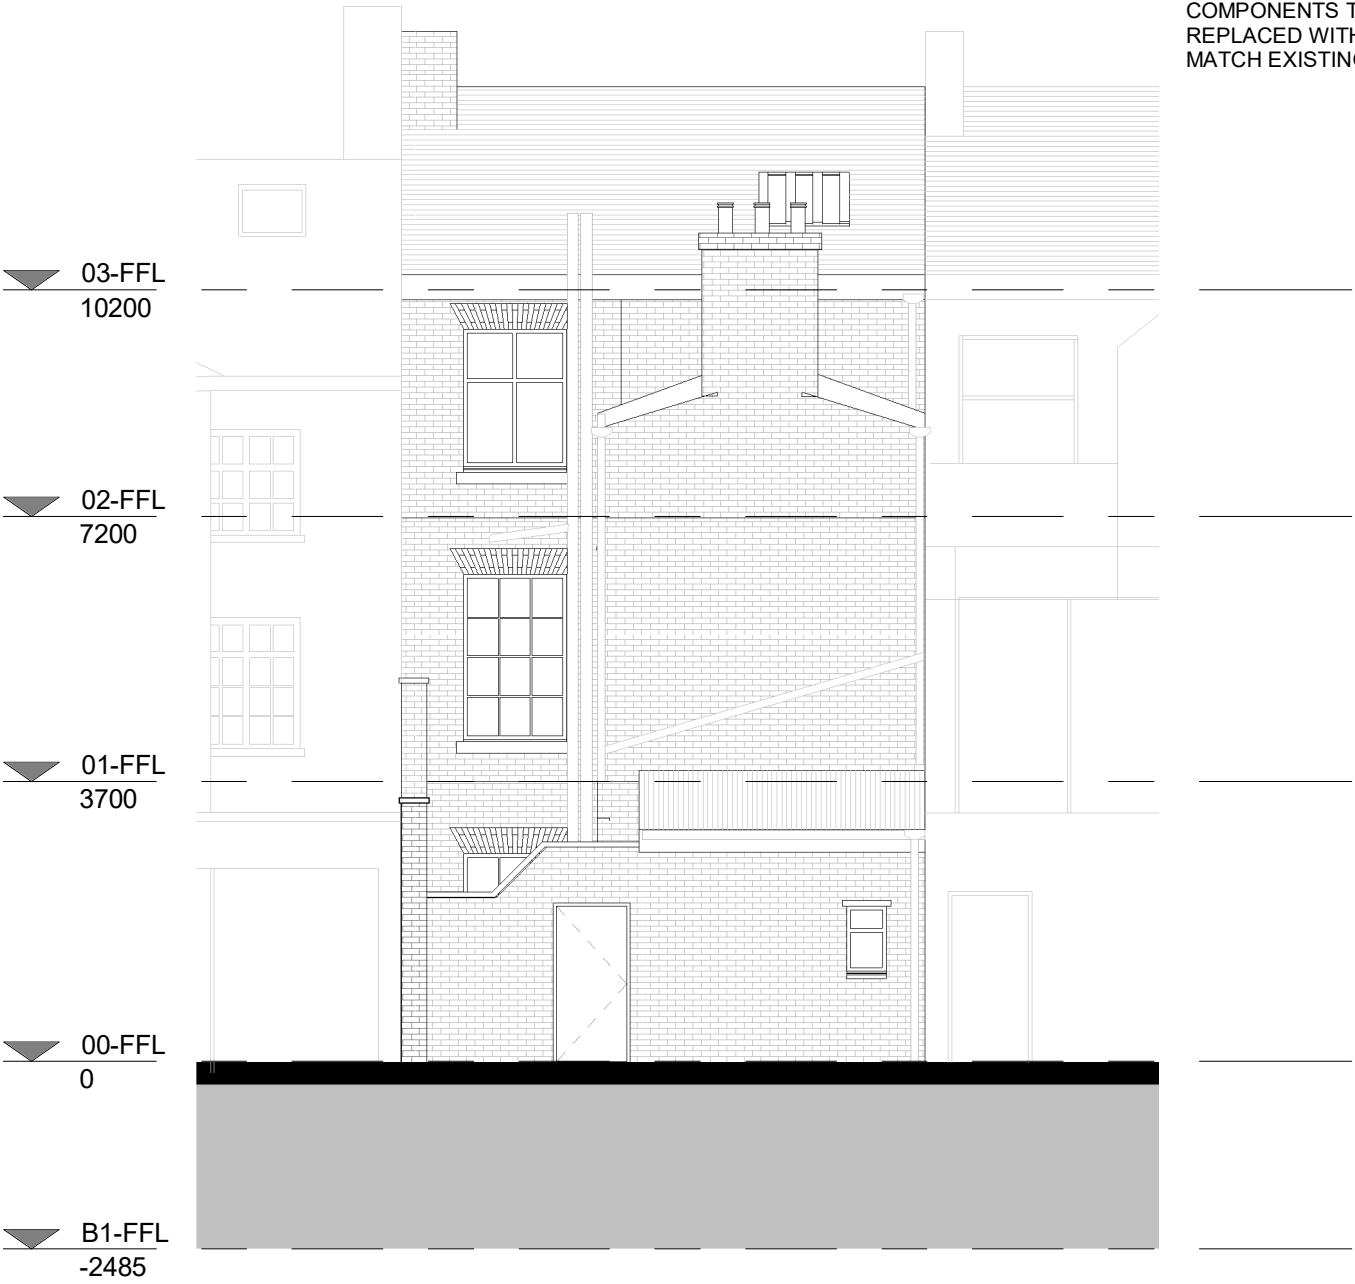

Existing Elevation B
1 : 100

P02 Issued for information	2021.09.24	PW	AR
P01 Issued for information	2021.03.08	PW	AR
REV. DESCRIPTION	DATE	DRN BY	CKD BY

Project 17 St. John Street
Title Existing Elevations 01
Client Zerum

Purpose : For Information	Scale : As indicated@A3	JMA Project Number : 6849
Drawing Number Project - Originator - Volume - Level - Type - Role - Class - Number	Status S2	Revision P02
6849-JMA-01-ZZ-DR-A-00-2001		

jmarchitects

3a, 54 Princess Street
Manchester
M1 6HS
0161 200 6300
man@jmarchitects.net
www.jmarchitects.net