
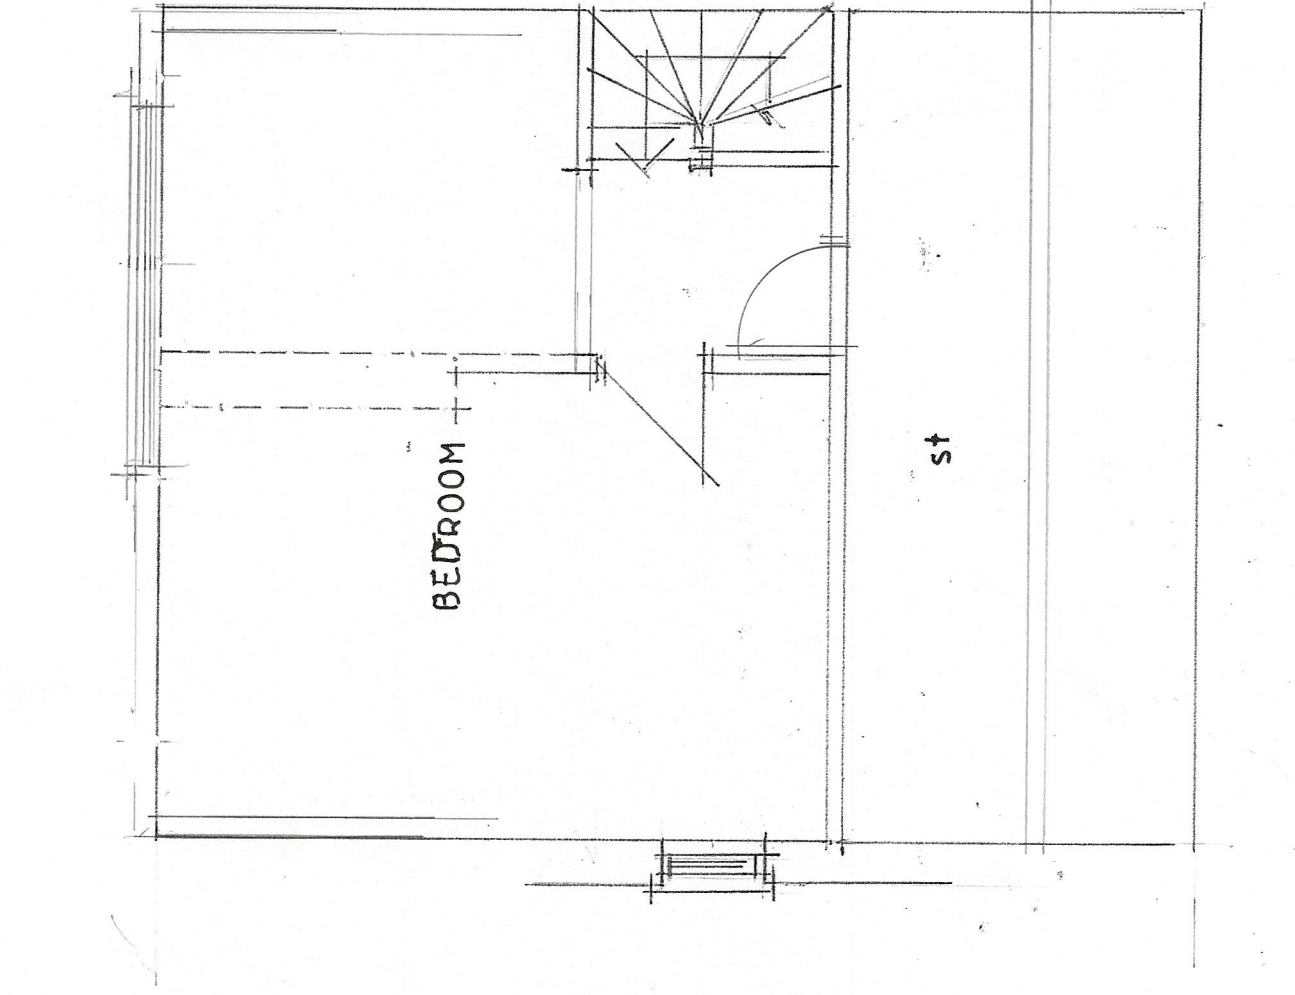
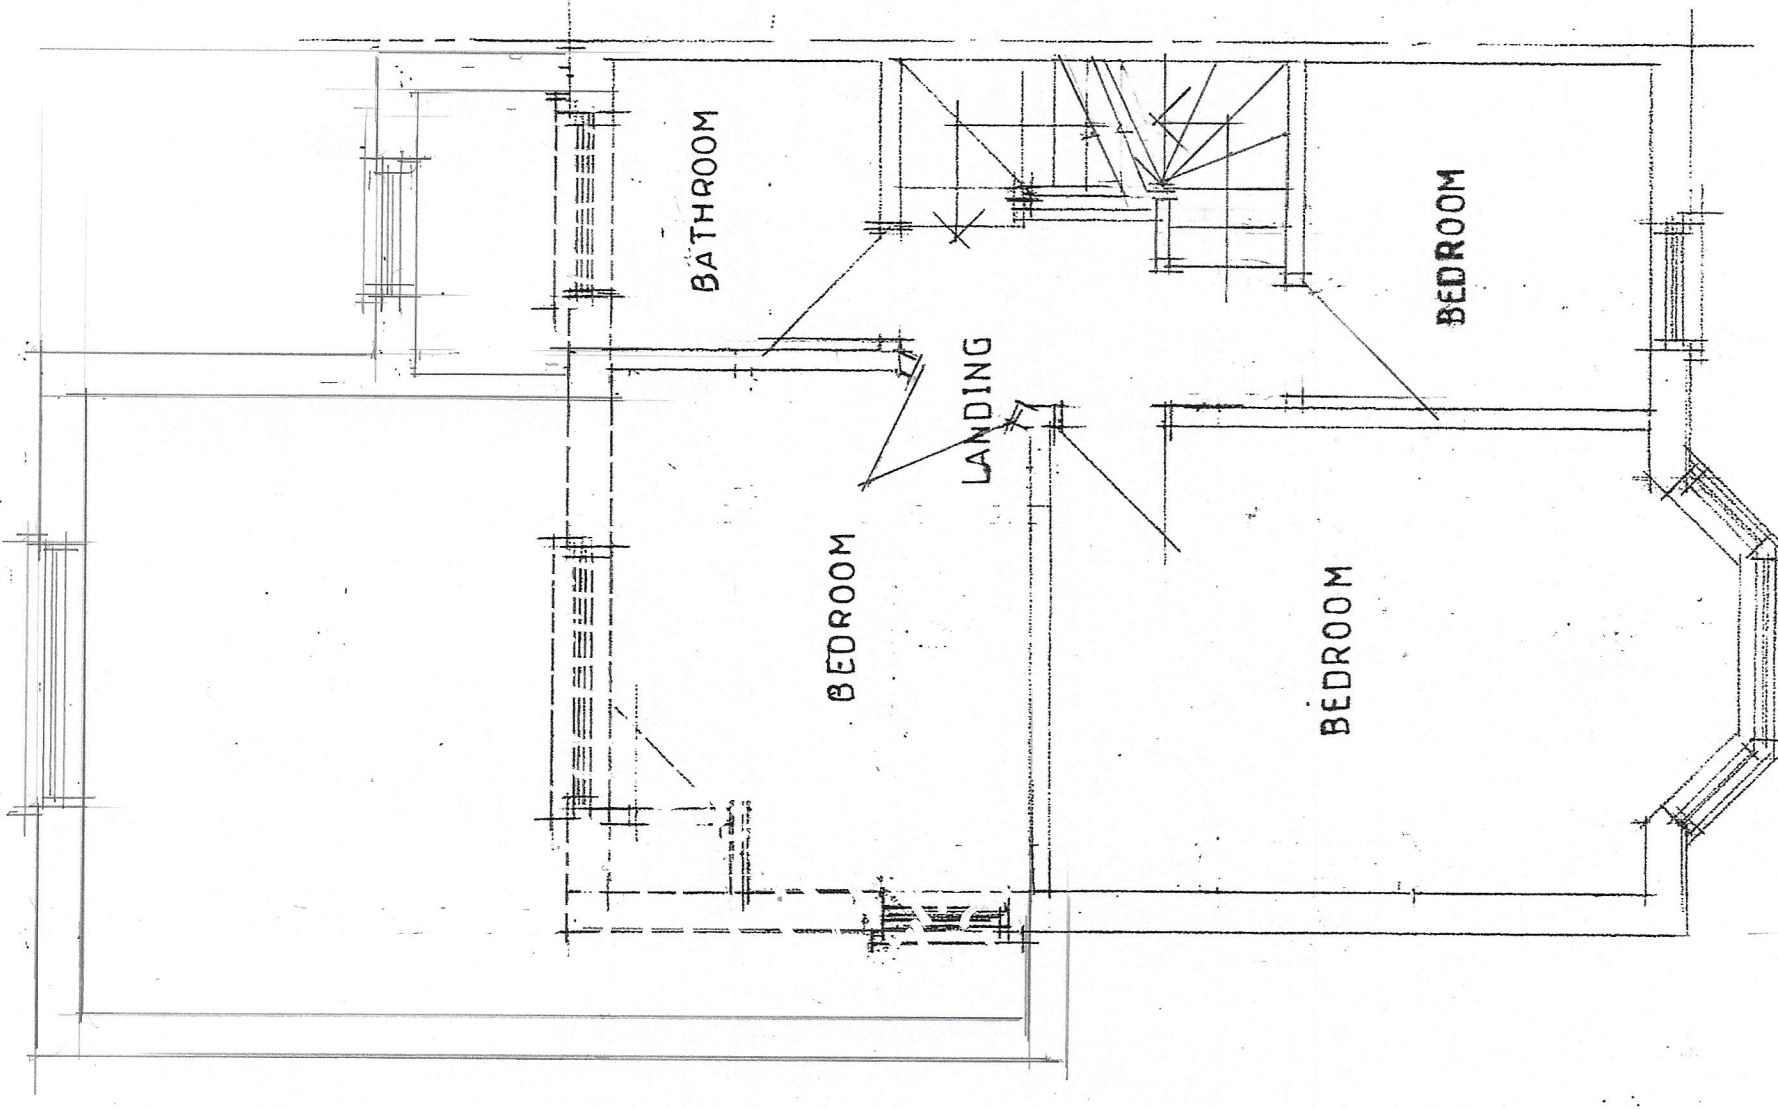
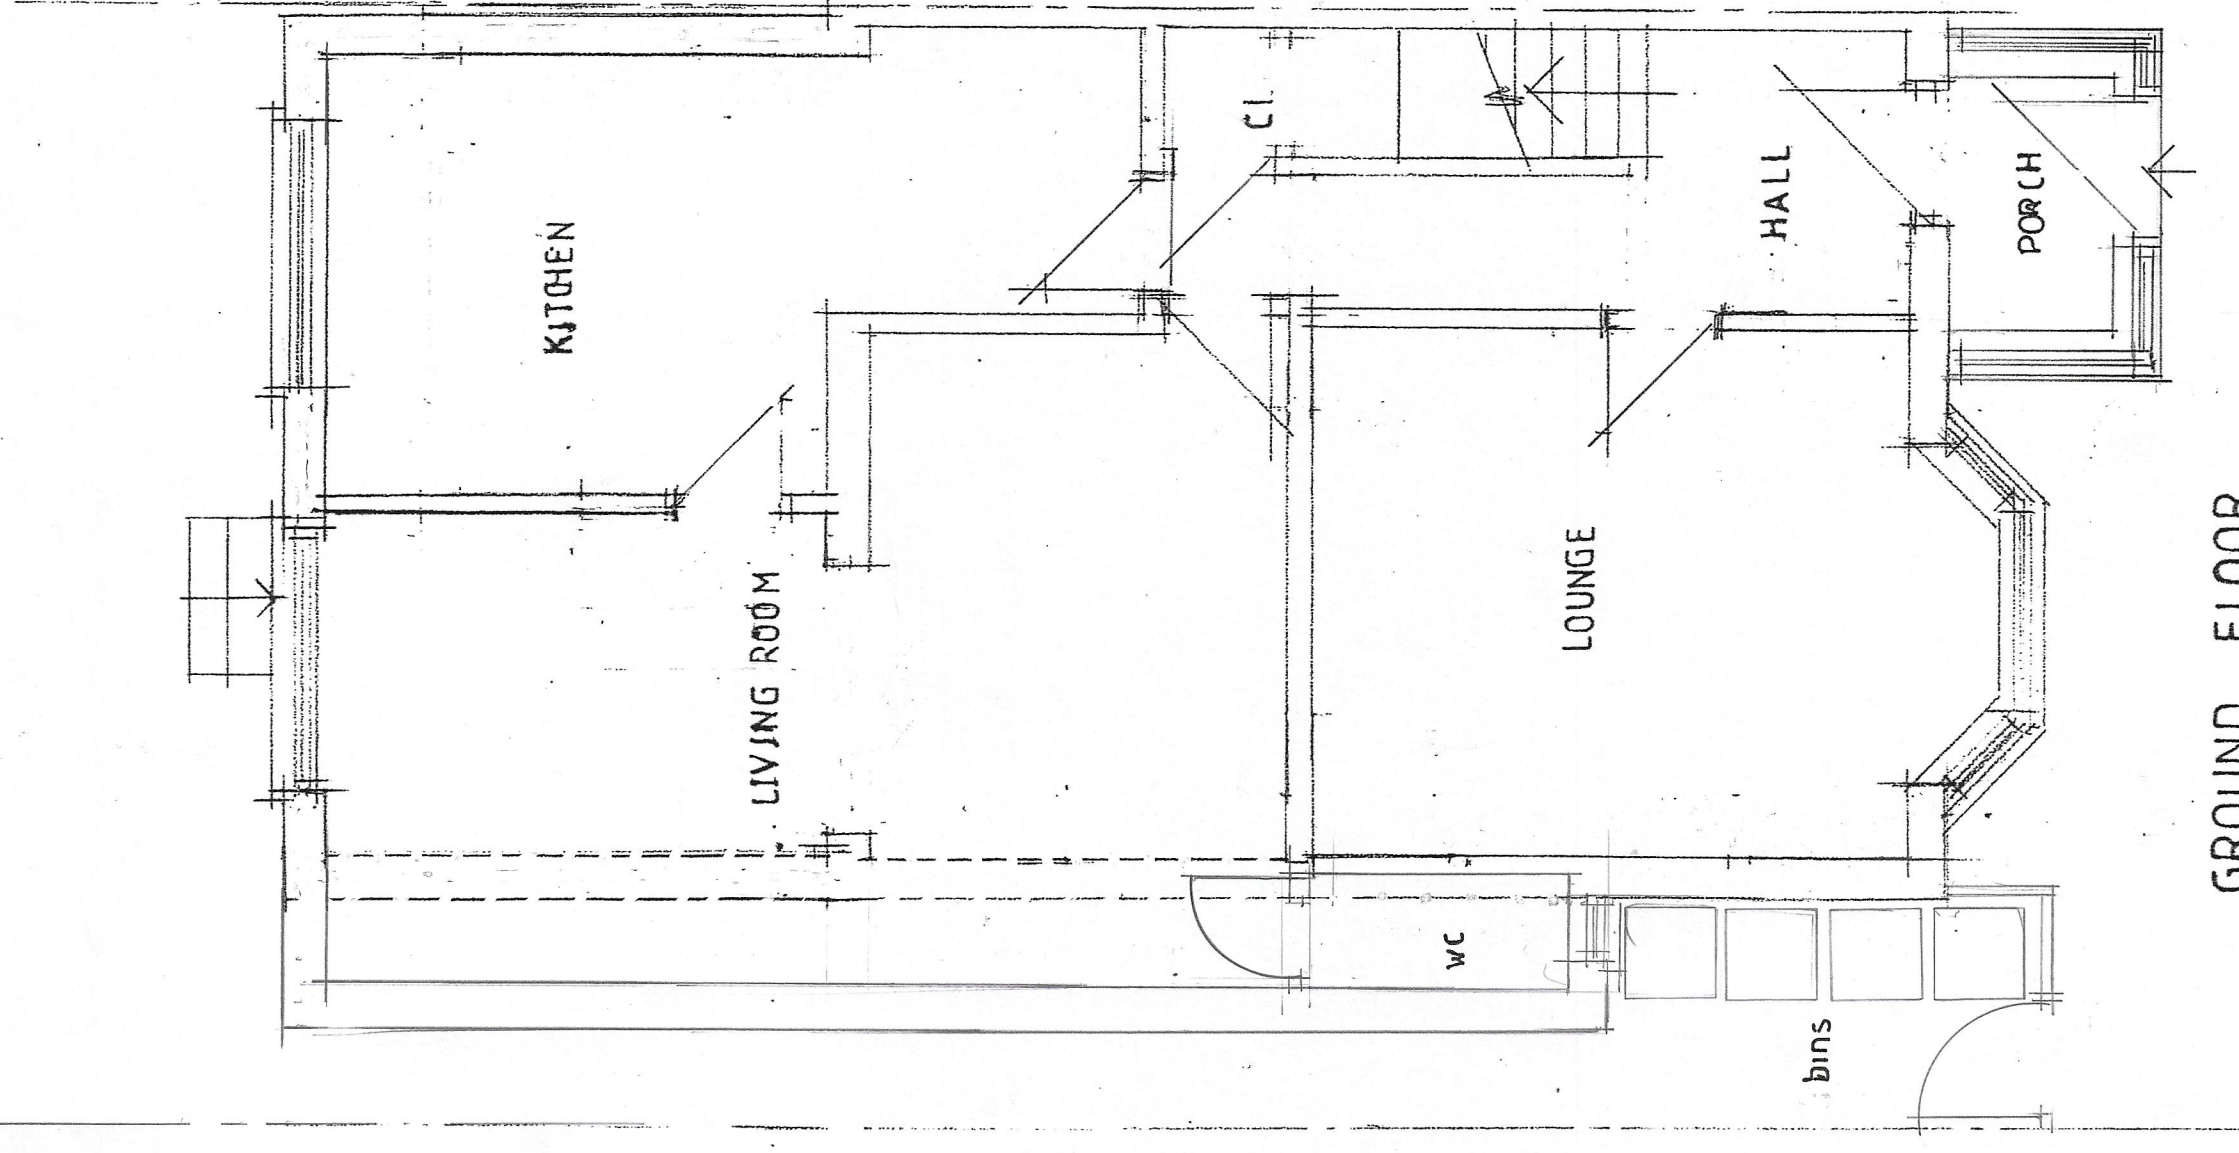
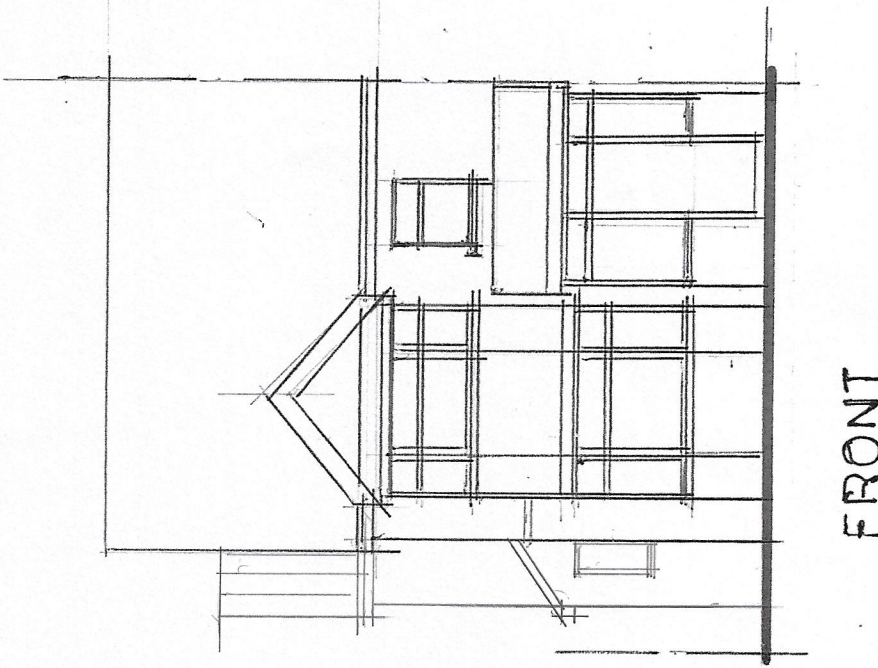
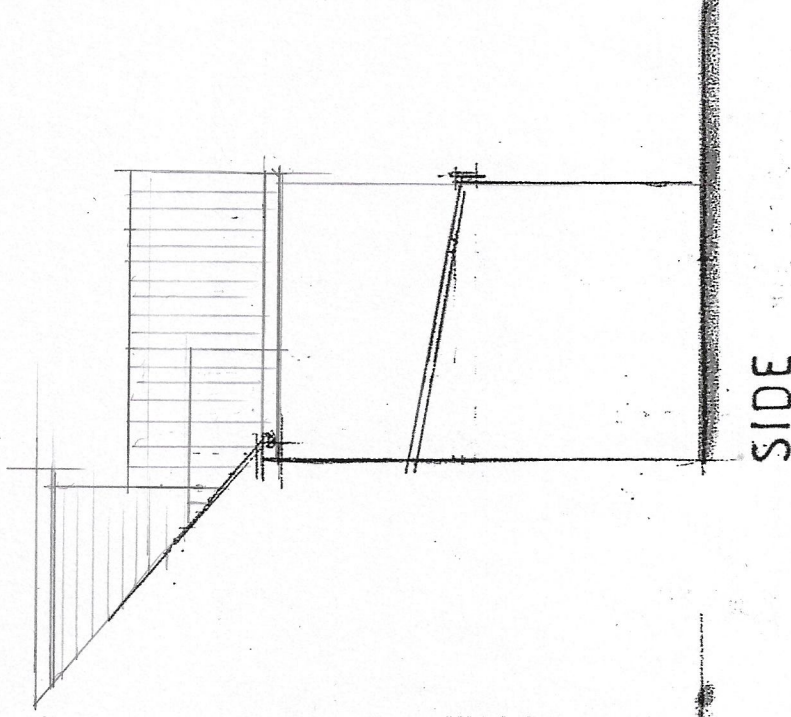
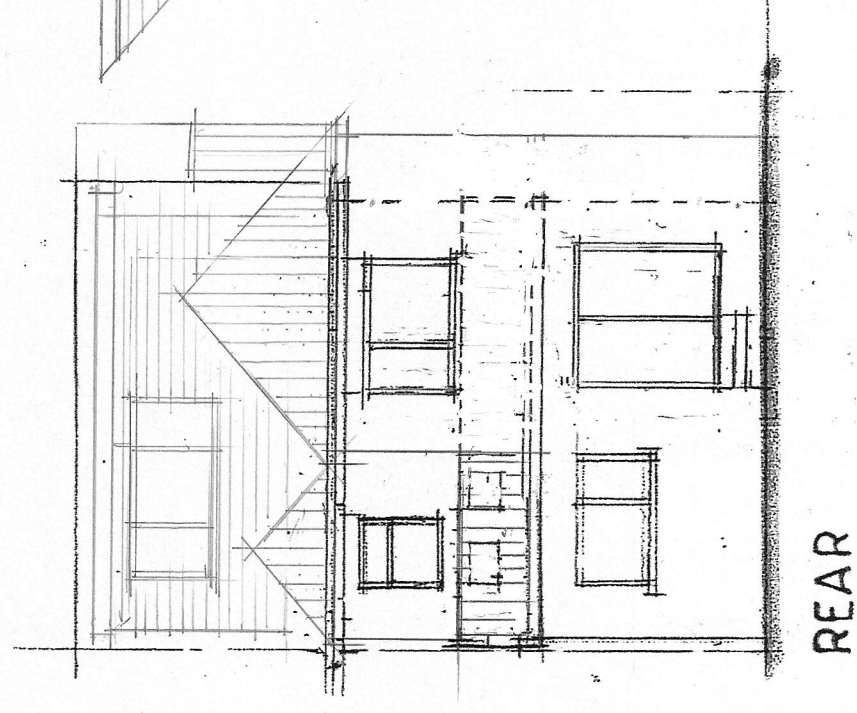


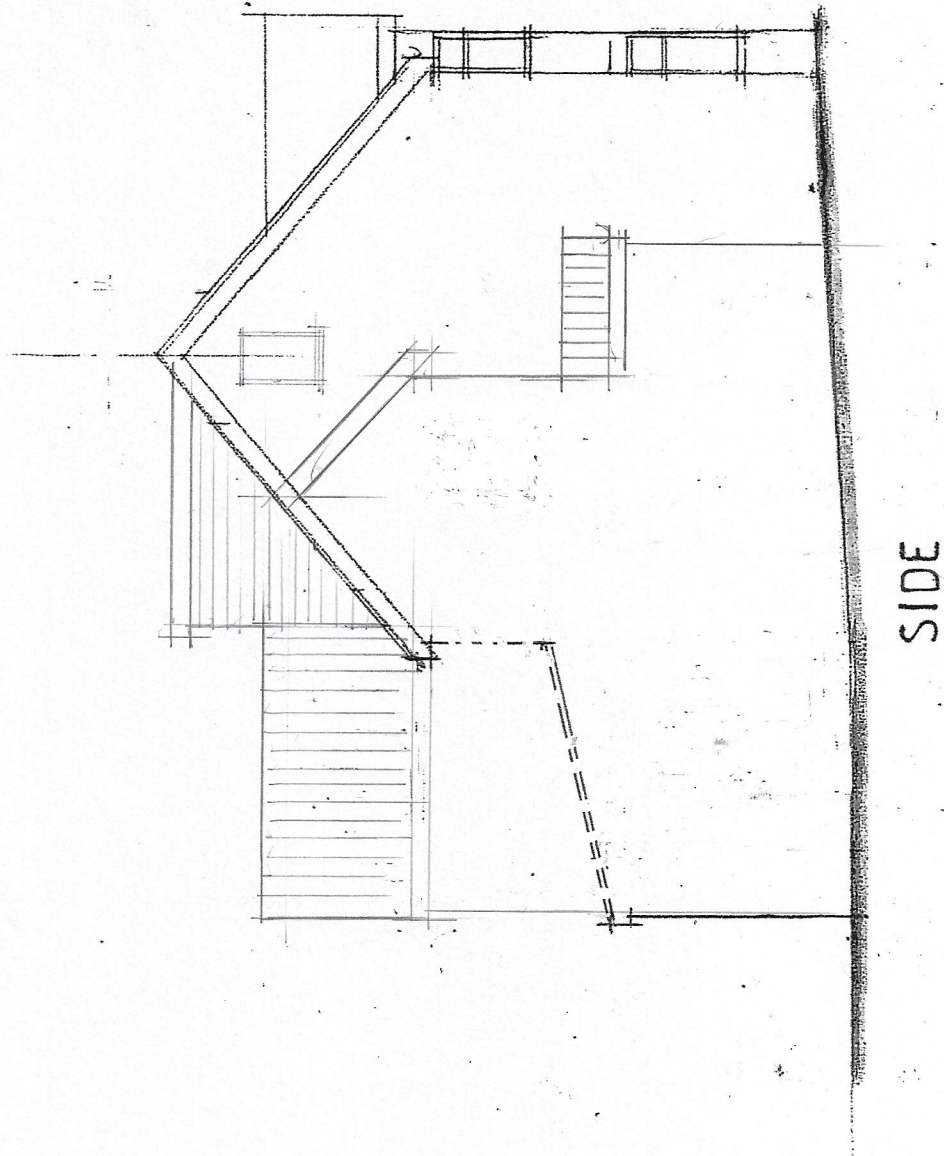

CLIENT MR M KHAN 42 KINGSWOOD ROAD WITHINGTON M14 6SA		JOB TITLE PROPOSED 1&2 STOREY SIDE / REAR EXTENSIONS.		DRG. TITLE PLANS AND ELEVATIONS AS PROPOSED		HOLBOROW + ORMESHER <i>Limited</i> architectural & interior design		Station House Adams Hill Knutsford Cheshire WA16 6DN telephone : 01985 652275 fax : 01985 750501		DRAWING NUMBER 157 2121 / 02											
ISSUE	ORIGINAL	1	2	3	4	5	6	7													
REVISION																					
DATE																					
DRAWN																					
CHECKED																					
APPROVED																					
SCALE	1:50 & 1:100 AT A1																				