


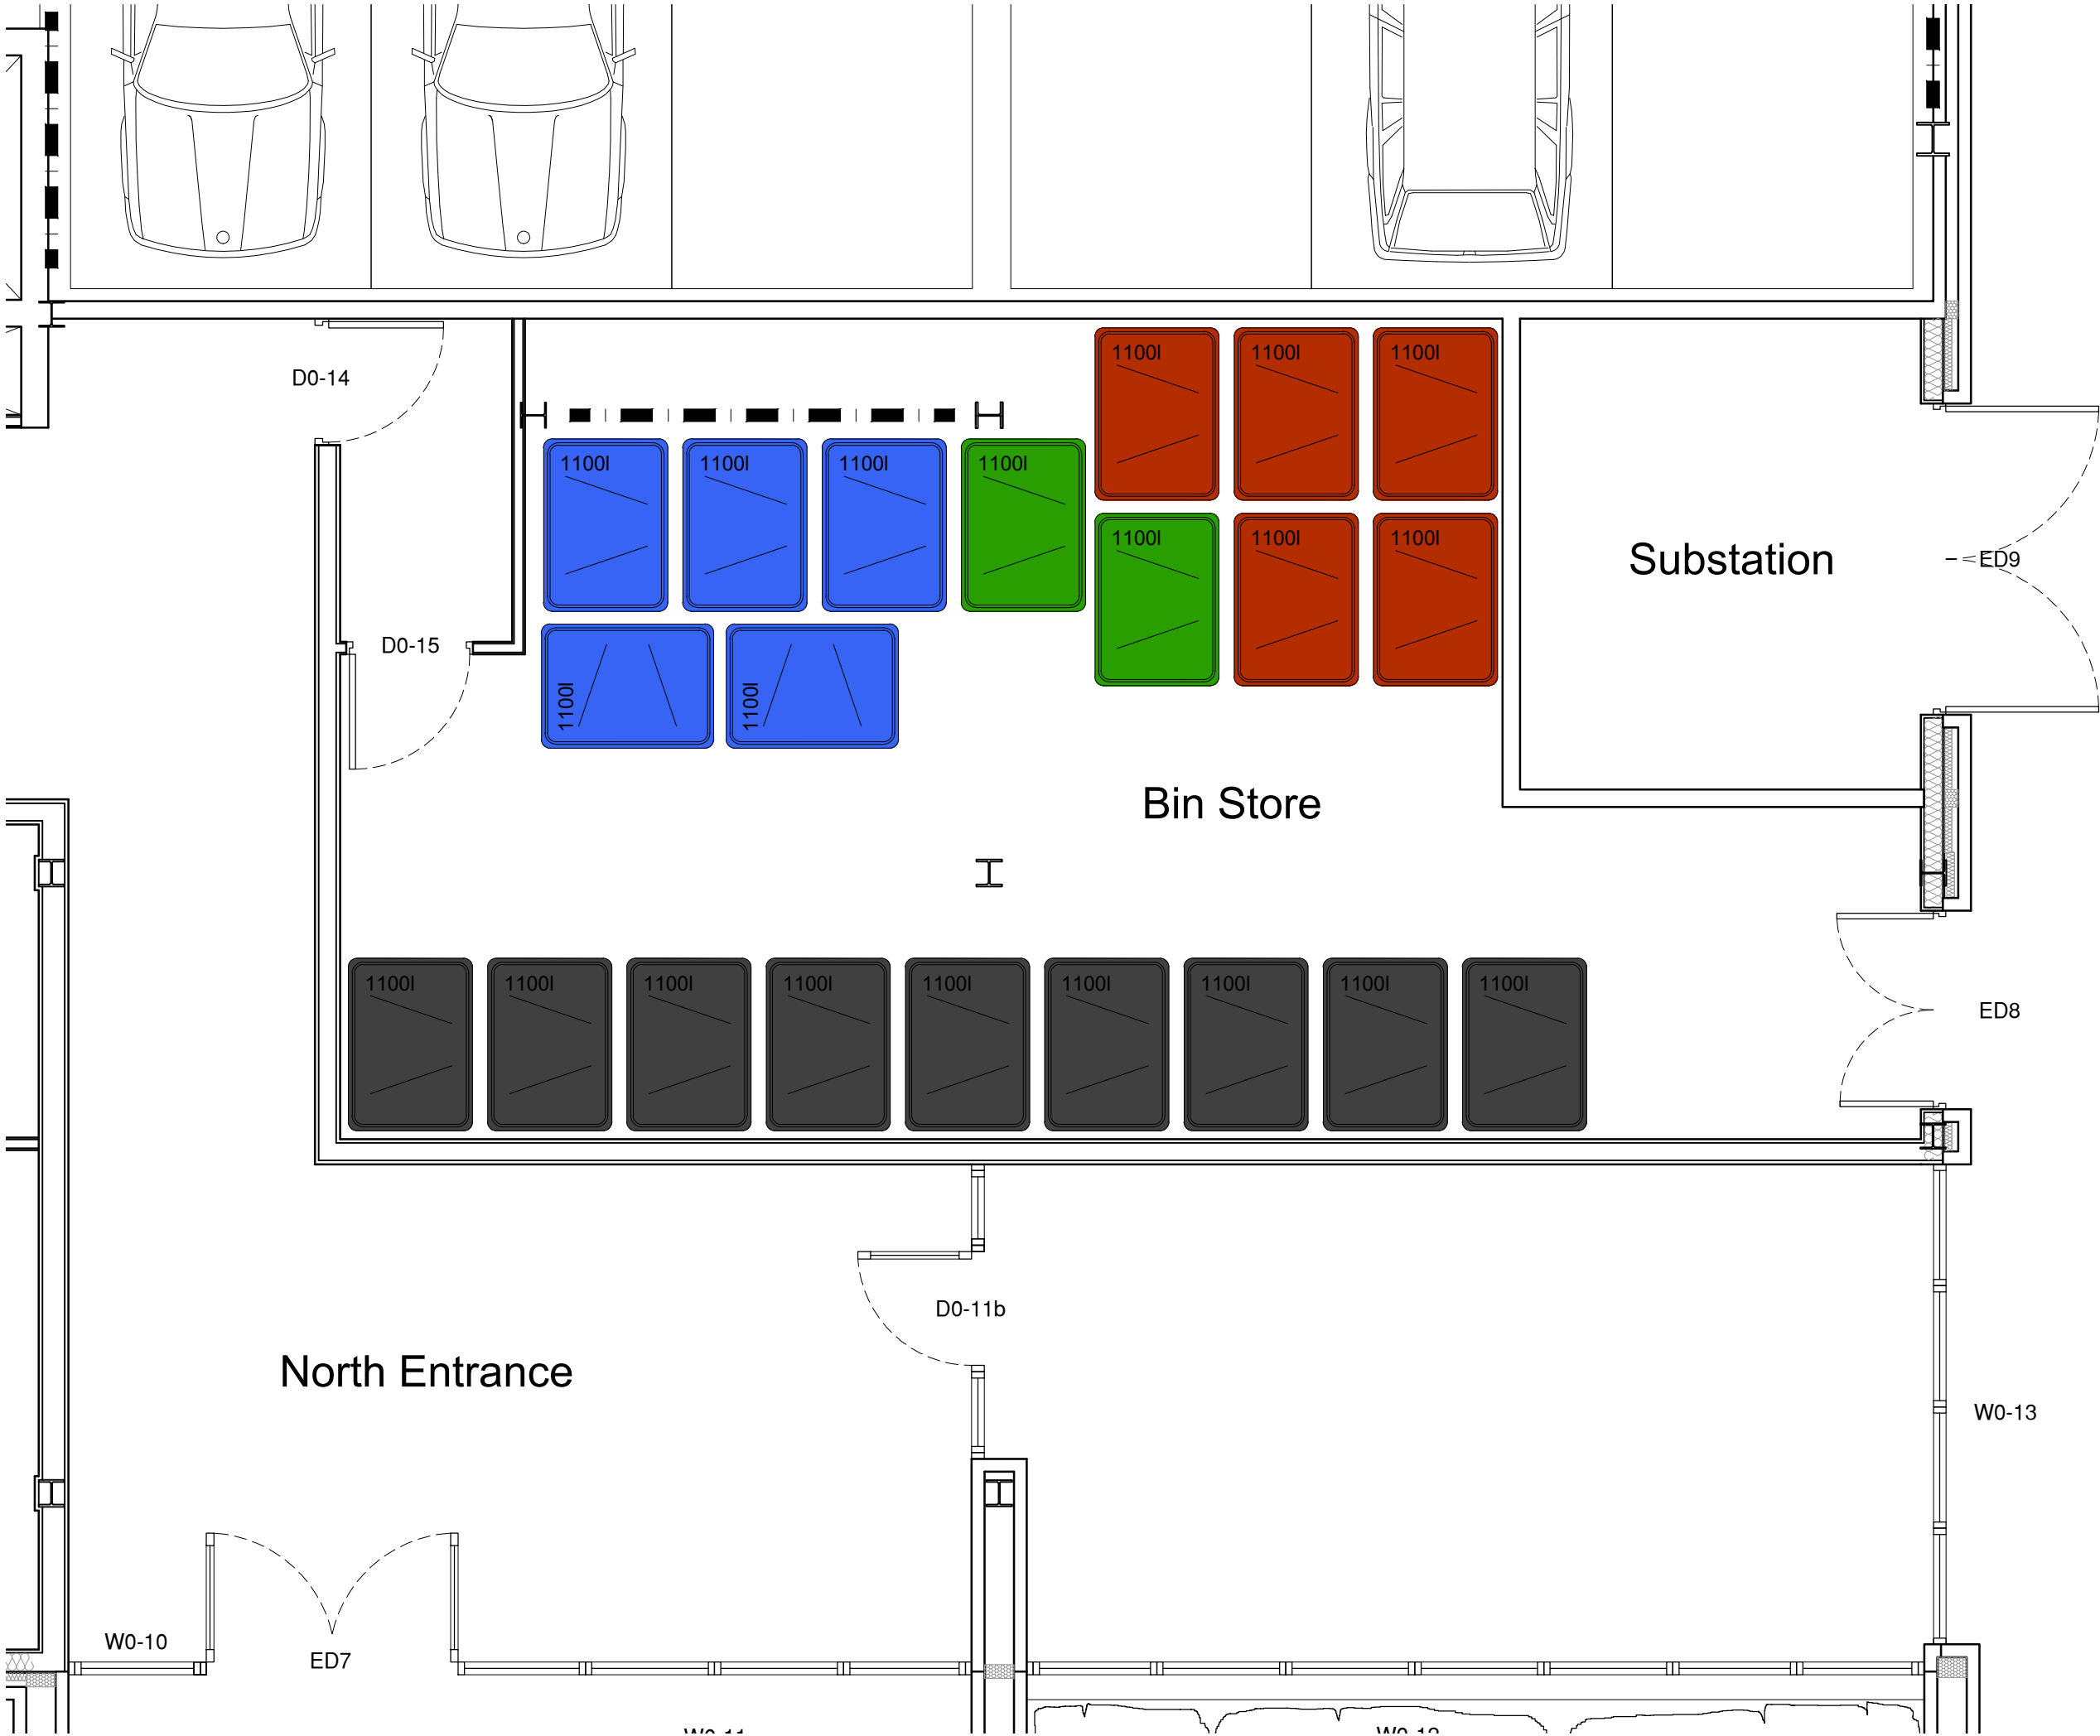

NOTE.
The number of 1100 litre bins, detailed below, are in accordance with the Waste Management Plan, issued with the Planning Application.

9 No. 1100 litre General Refuse - Black
5 No. 1100 litre Palpable recycling - **Blue**
5 No. 1100 litre Mixed Recycling - **Brown**
2 No. 1100 litre Food Waste - **Green**

REV	DATE	DESCRIPTION	DRAWN
CLIENT			
MPH ANCOTES			
PROJECT			
OSBORNE YARD OLDHAM ROAD			
DRAWING TITLE			
BIN STORE PLAN DETAILS			
STATUS			
FOR TENDER			
PROJECT No	DWG TYPE	DWG No	REV
HGA		260	-
SCALE	DATE	DRAWN	CHECKED
1:50@ 3	2024.21	IP	CH
Do not scale drawings. Dimensions given only. Contractor to check dimensions on site prior to construction and report any variations to Elevate Architects immediately. This drawing is copyright of Elevate Architects Limited and must not be reproduced or used without permission.		Elevate Architects Limited The Courtyard, Royal Mills 17 Reddill Street Manchester M4 5BA Company number: 10168588 Tel: 0161 883 2311 www.elevatearchitects.co.uk	