




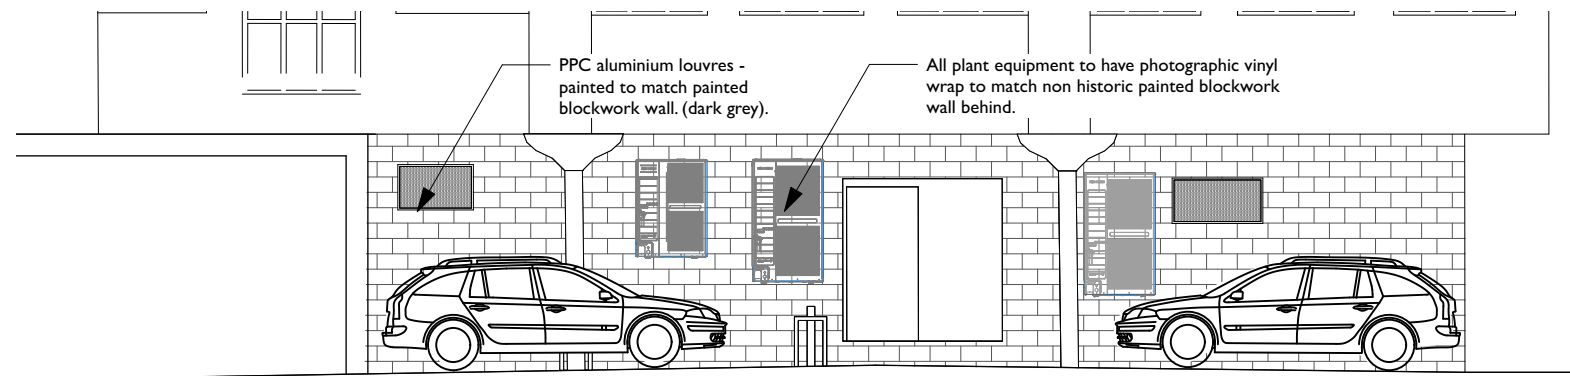

1 Elevation - with car  
Scale: 1:100

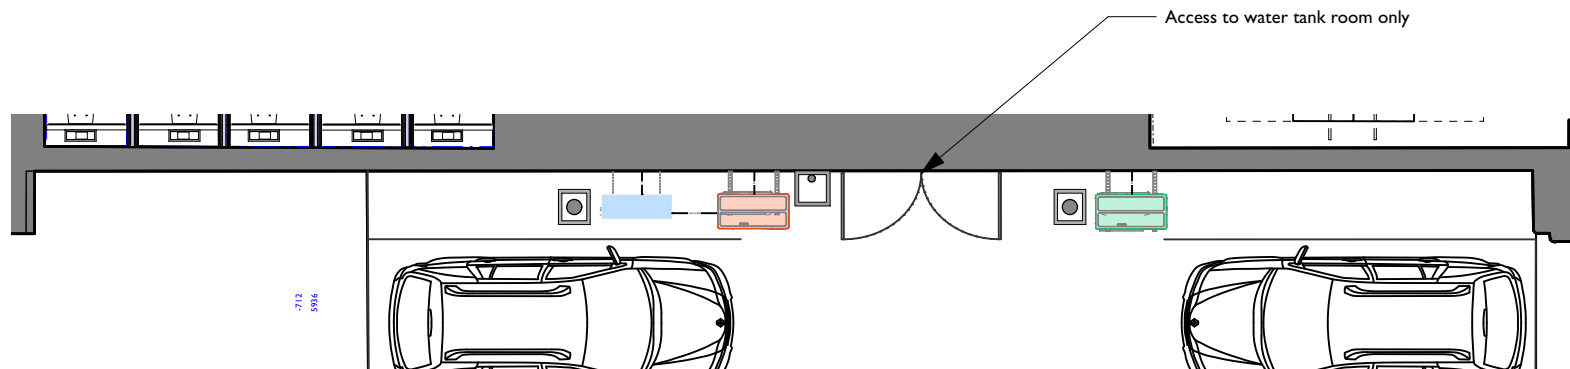

3 Localised Plan - Proposed  
Scale: 1:100

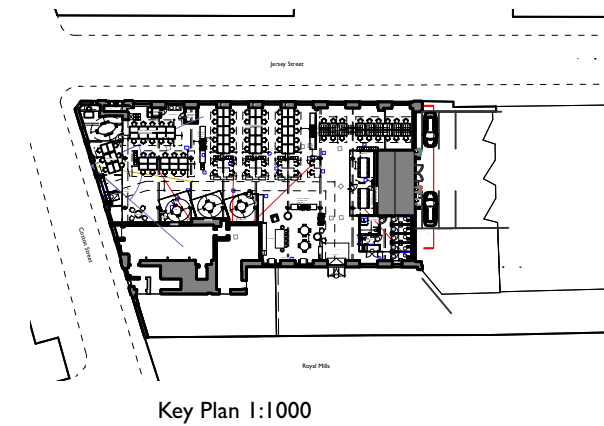

|     |                                                         |     |     |
|-----|---------------------------------------------------------|-----|-----|
| C   | Plant revised to suit latest MT drawings.               | HW  | HW  |
|     |                                                         |     |     |
| B   | Additional dimension added, and car shown in elevation. | HW  | HW  |
| A   | Dimensions corrected, Commercial Unit labelled          | HW  | HW  |
| Rev | Note                                                    | DRN | CHK |

|                                                                        |           |
|------------------------------------------------------------------------|-----------|
| Paragon Mill<br>for NQC                                                |           |
| External Plant - Proposed-wrap option                                  |           |
| scheme                                                                 | 1887      |
| drwg no.                                                               | P(131)    |
| revision                                                               | C         |
| scale                                                                  | 1:50 @ A3 |
| date first drawn                                                       | March 21  |
| drawn                                                                  | HW        |
| SK sketch E existing P proposed T tender C construction FI final issue |           |
| www.ateliermb.co.uk                                                    |           |
| t 0161 236 0051                                                        |           |
| e architect@ateliermb.co.uk                                            |           |