



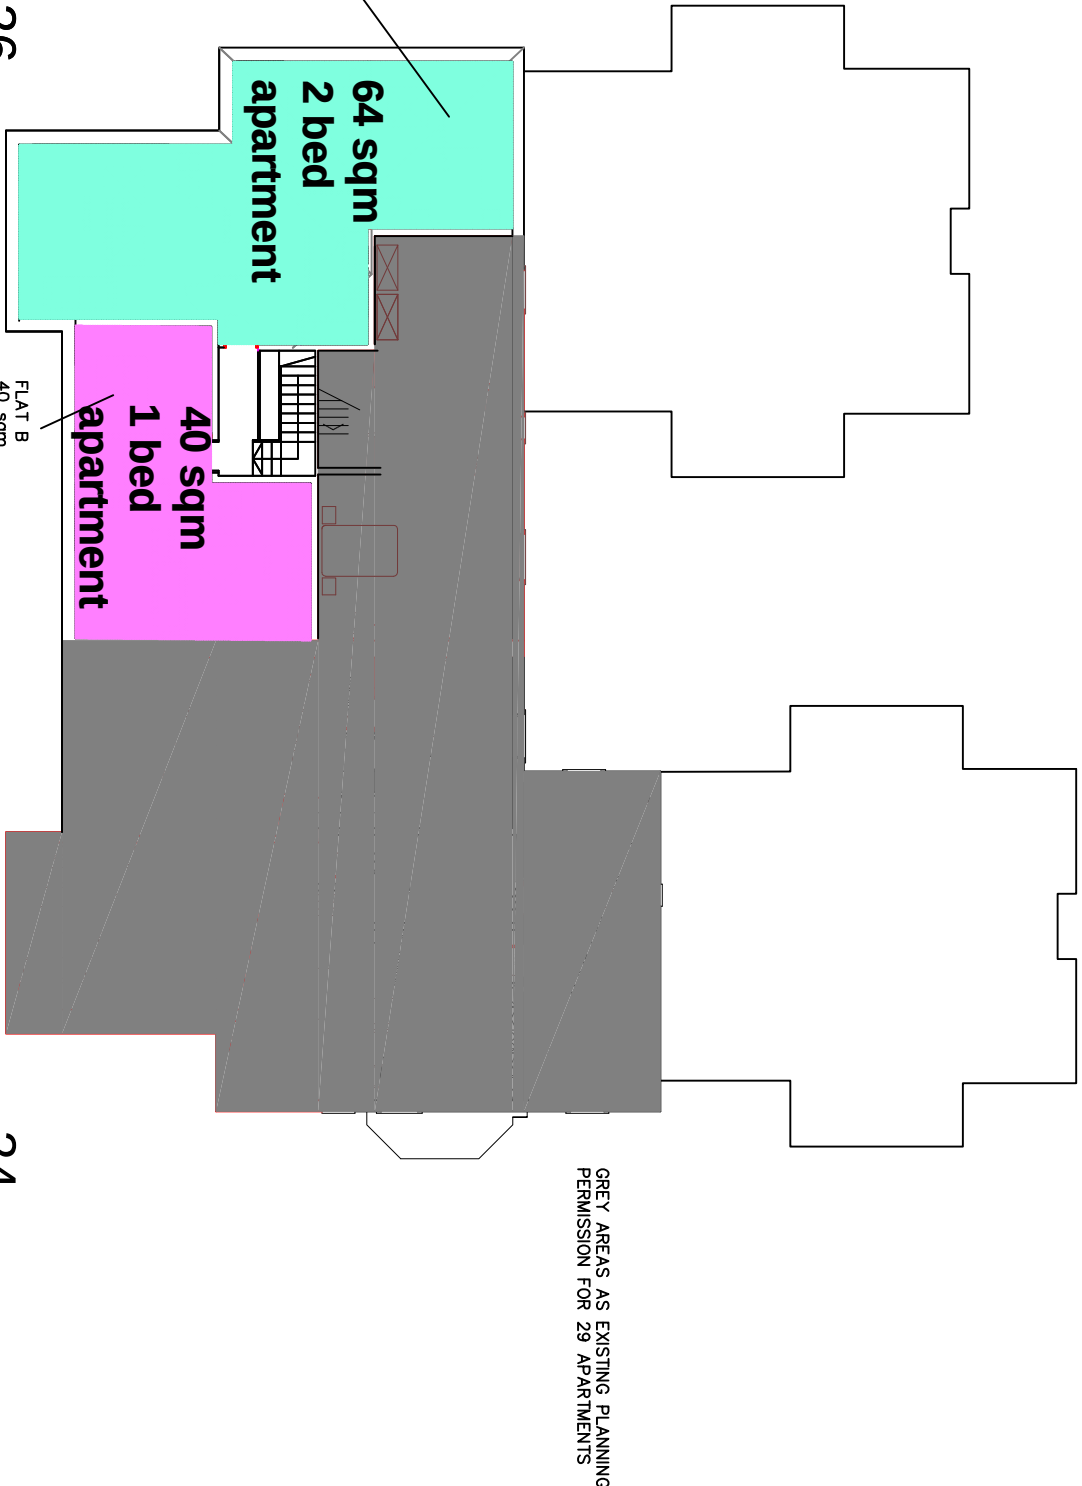

FLAT A
64 sqm
National standards required
61 sqm for a 2 bedroomed
5 person dwelling

FLAT B
40 sqm
National standards required
38 sqm for a 1 bedroomed
1 person dwelling

GREY AREAS AS EXISTING PLANNING
PERMISSION FOR 29 APARTMENTS

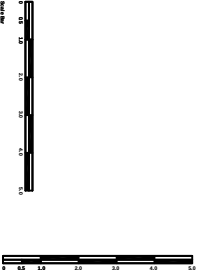

DNA GROUP
Head Office:
PARKHILL BUSINESS CENTRE
WALTON ROAD
WETHERBY
LS22 5DZ

Project
24 and 26 Whalley Road

Scale 1:100@A1 1:200@A3			
Drawings	approved	checked	building regs
Revision	letter	date	rev

Drawn by: RW	Approved by:
Subject PLANNING	Drawing No. 20221 0402 / 101
File sizes	