

FOR APPROVAL ISSUE

Nuair Ltd
Western Ind Estate
Caerphilly
Mid Glamorgan

Tel 02920 858 500
Fax 02920 858 555
Mail enquiries@nuaire.co.uk

DO NOT SCALE

THIS DRAWING IS FOR ILLUSTRATION PURPOSES ONLY. IN PREPARING THIS INFORMATION NUAIRE HAS REFERRED TO RECOMMENDED GUIDELINES SET OUT WITHIN THE BUILDING REGULATIONS AND OTHER RELEVANT ADVISORY DOCUMENTS AND ACKNOWLEDGES THAT THIS DOES NOT IN ANYWAY DEMONSTRATE COMPLIANCE WITH SUCH REGULATIONS.

CLIENT COMMENTS:

- Hatching indicates Nuair Thermal Ductmaster ducting.
- Hatching indicates wrapping with rockwool insulation
- Flexible Duct
- Versa-Tile Roof Terminal
- Roof Pipe Cowl
- Louved Grille
- Supply Valve/Grille
- Extract Valve/Grille
- Extract air brick
- Supply air brick
- Round Duct T-Piece
- 45° Round Duct Bend
- 90° Round Duct Bend
- Plenum - Round to Flat
- 90° Flat Duct Bend
- 90° Thermal horizontal bend
- 45° Thermal horizontal bend
- Thermal Duct Plenum
- Thermal Flat Duct T-piece
- Thermal Round Duct T-piece
- 90° Thermal Round Duct Bend
- 45° Thermal Round Duct Bend
- Semi Rigid Acoustic Duct
- Condensation Trap
- Round Duct Reducer
- Round Fire Damper
- Flat Fire Wrap with Fire Collar
- Flat Duct Silencer

Type

Trickle Rate = Floor Area x 0.3
Boost Rate = as indicated

- ☒ FOR APPROVAL ☐ ILLUSTRATION ONLY
- ☐ SEE COMMENTS ☒ PROPOSED INSTALLATION

No.	Revision Description	Date
A	ISSUED FOR APPROVAL	28.03.2022


CLIENT:

REVIEWED BY CLIENT (SIGNED):
Checker


DATE:

TITLE:
169A KINGSWAY

DRG No: 22-04622-N01		SCALE: 1 : 50 @ A1	
DATE: 28.03.2022	AUTHOR: L Thomas	REVISION: A	

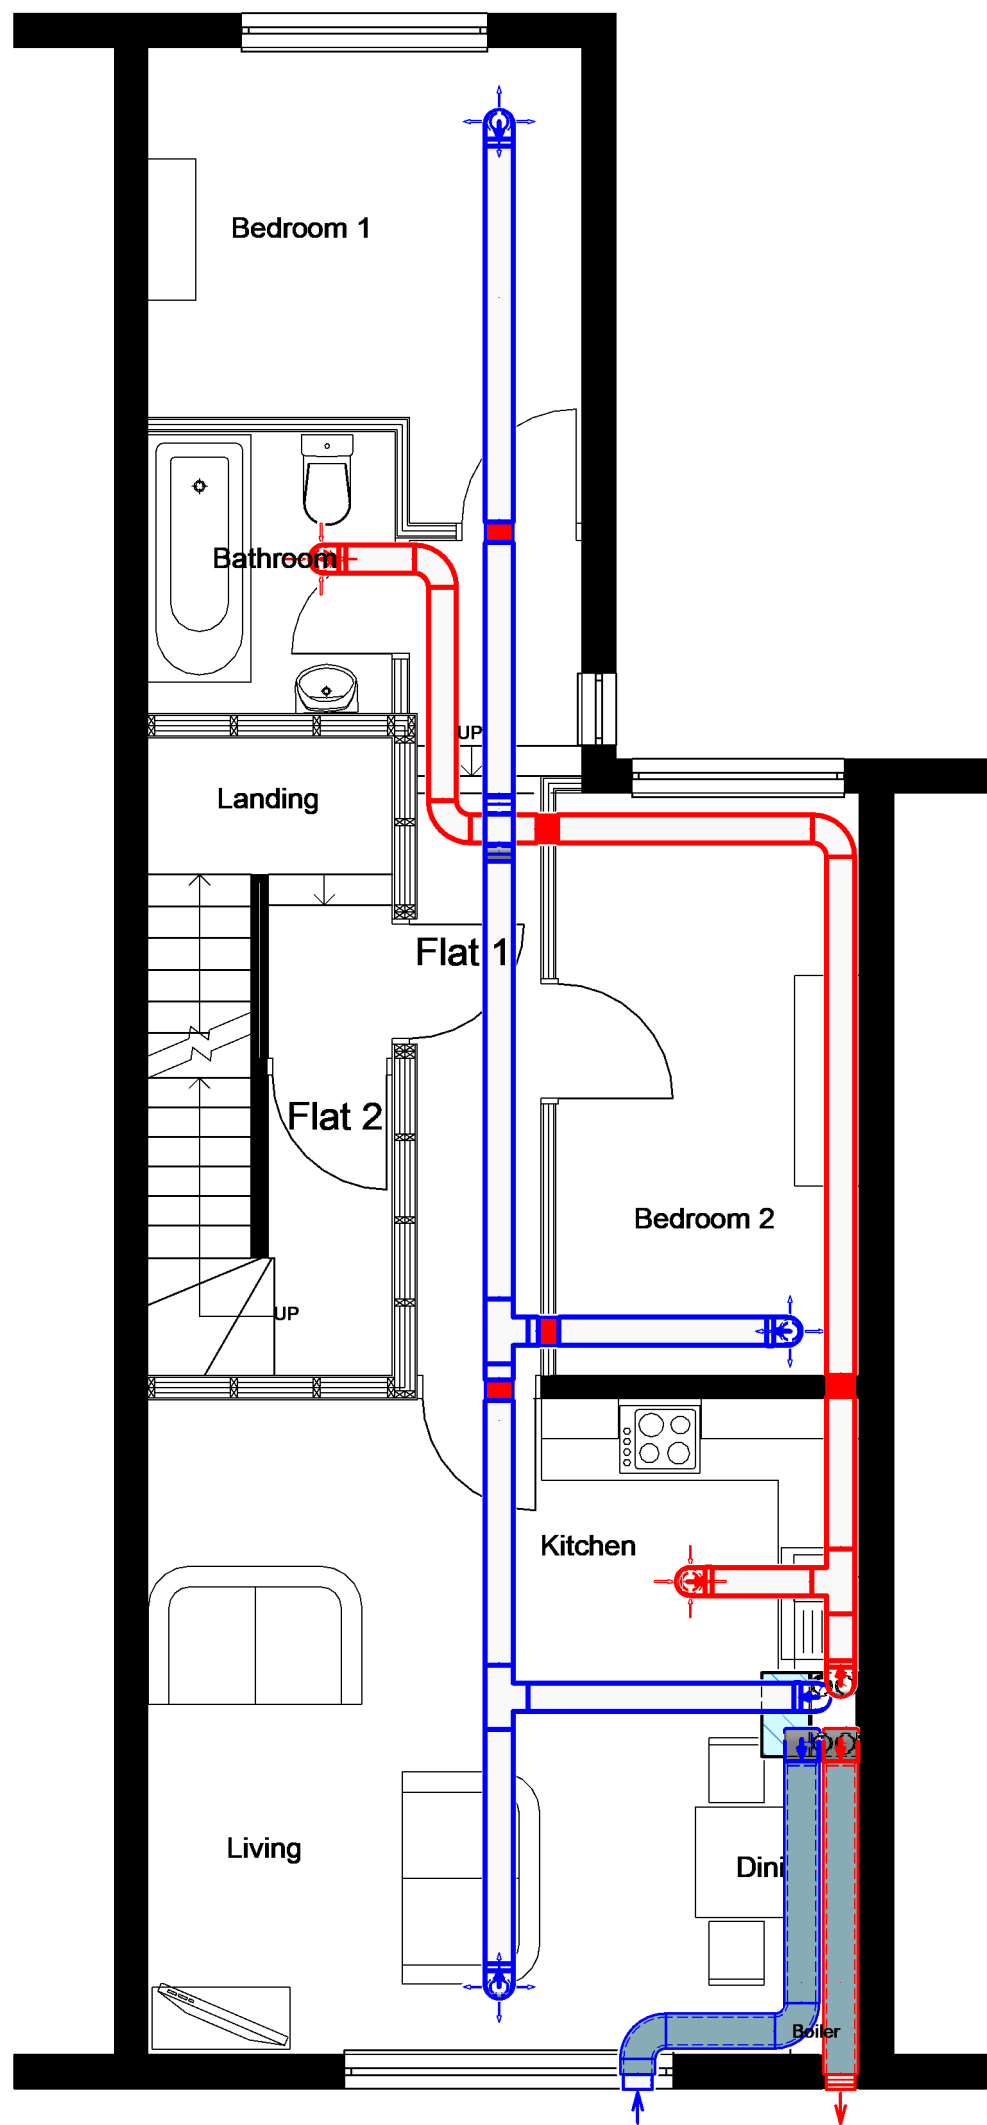

1 First Floor
1 : 50

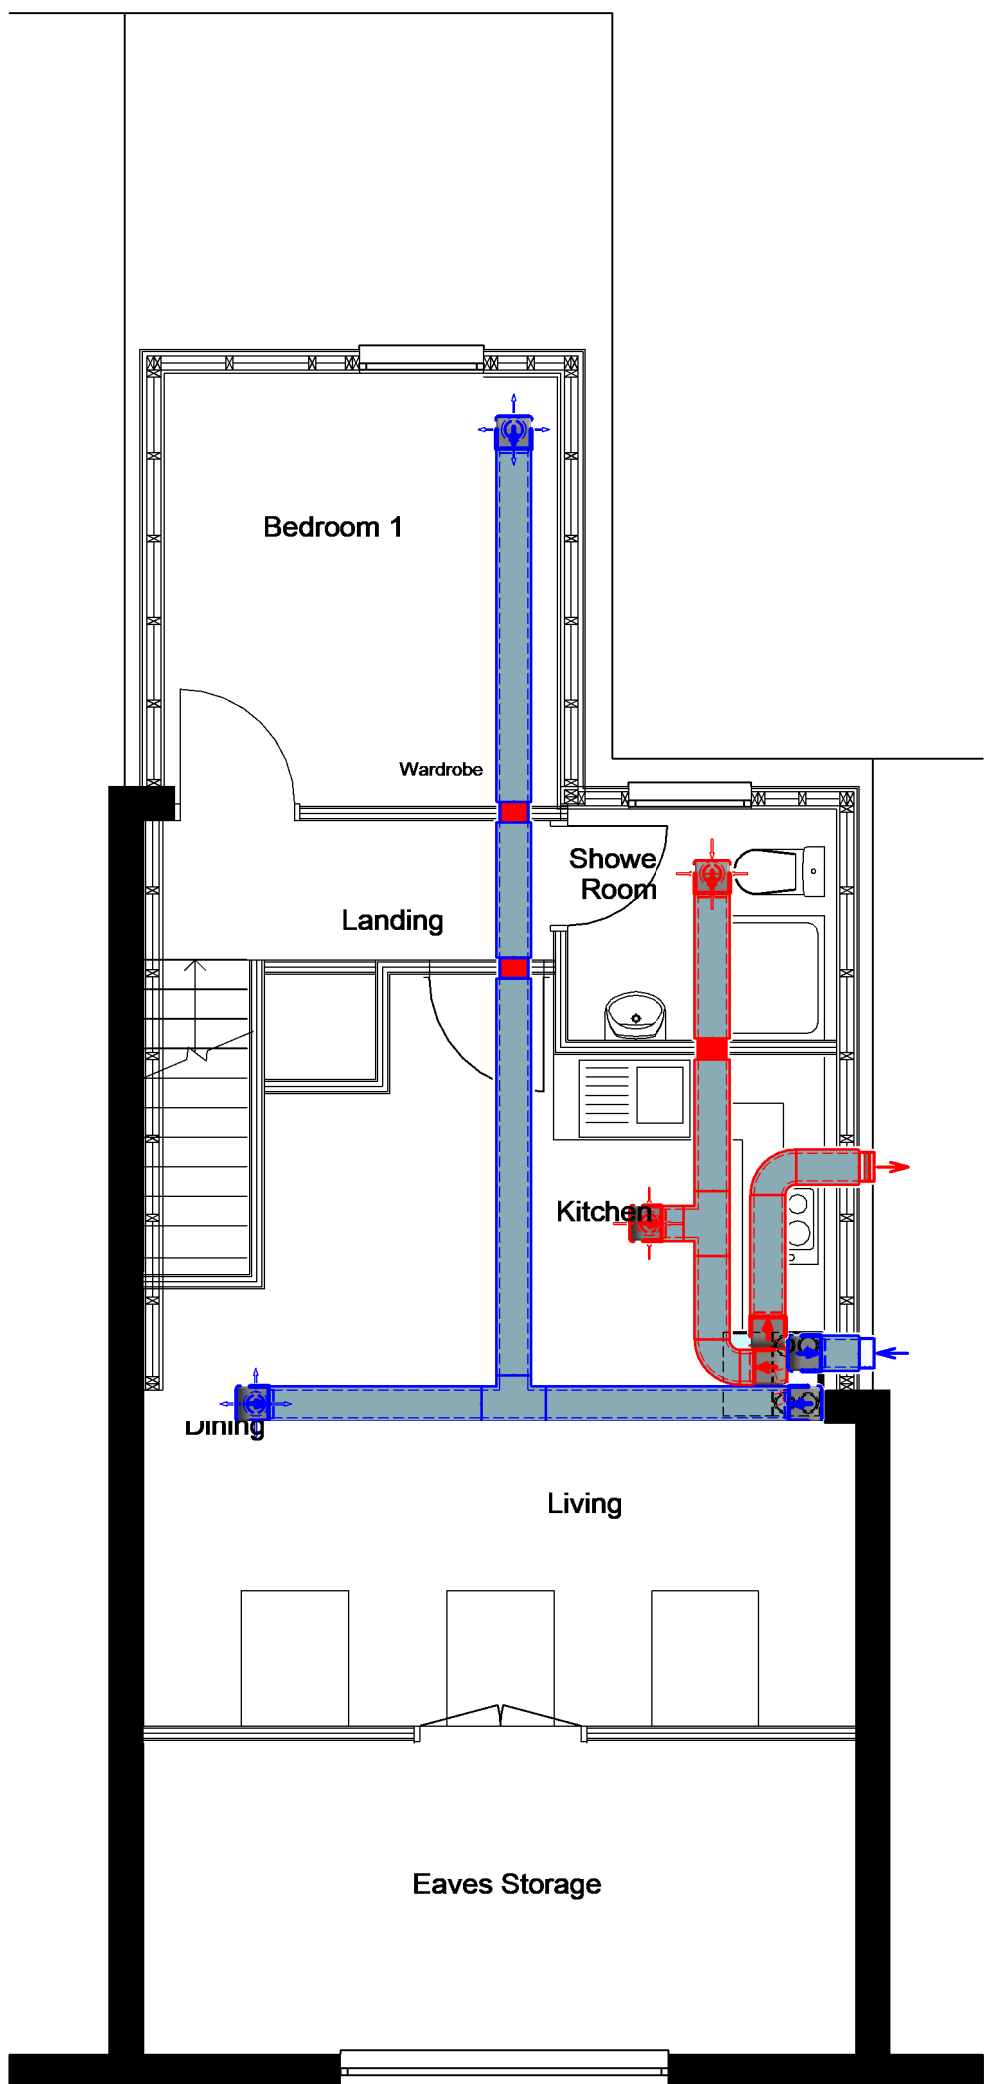

2 2nd Floor
1 : 50