




1 North EXISTING
1 : 50



2 East EXISTING
1 : 50



3 South EXISTING
1 : 50

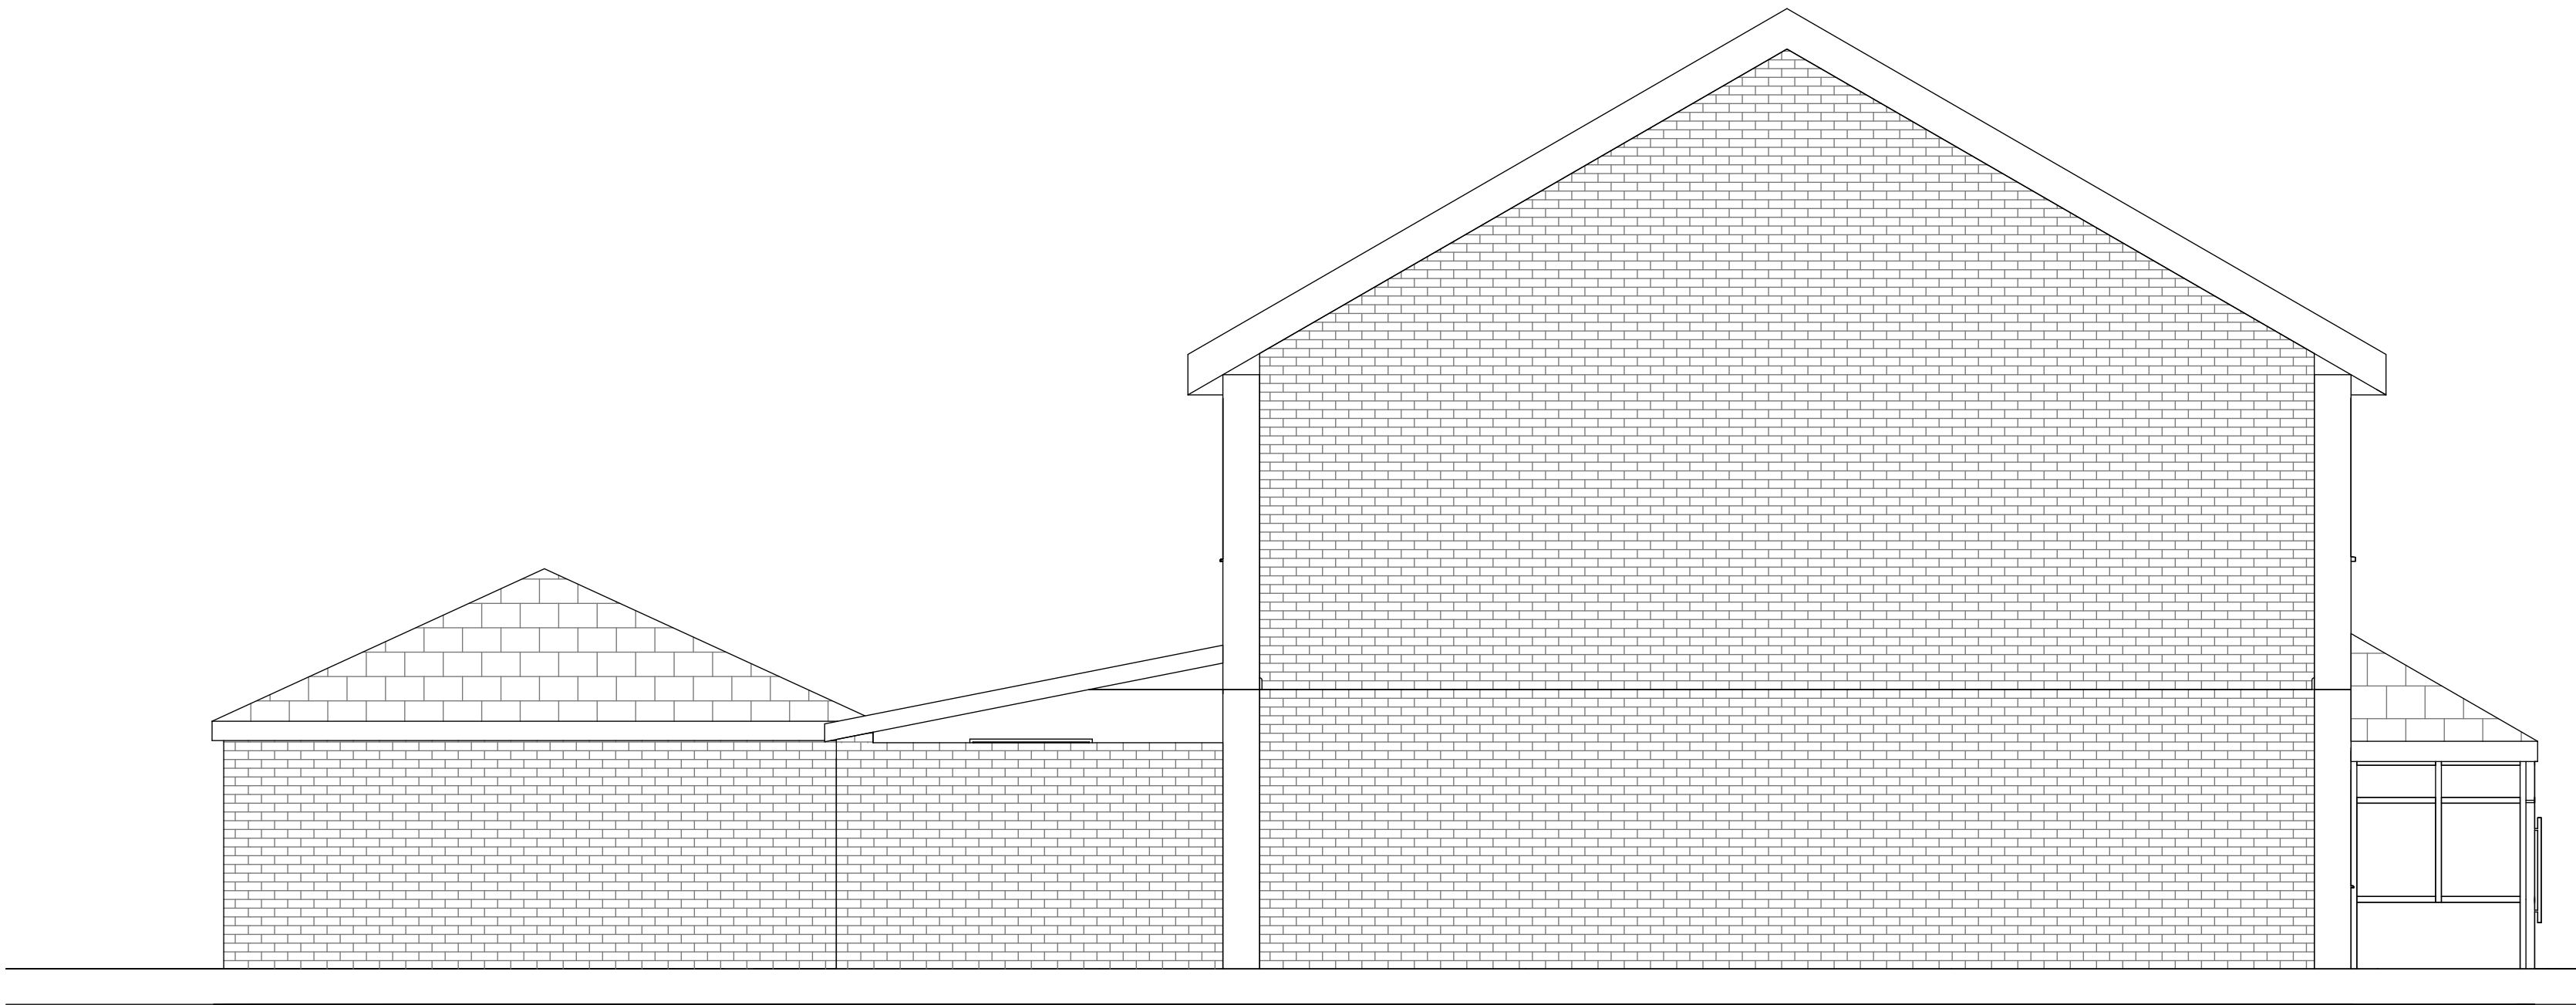

4 West EXISTING
1 : 50

Rev	Description	Date	Dr	App
original by		date created	by	by
NK		11/27/20	NK	



NK Architectural Services
Office 02, 1st Floor
227 Finney Lane, Heald Green
Cheshire
SK9 6PT
07756824647
www.nkarchitecturalservices.co.uk
enquiries@nkarchitecturalservices.co.uk

client name		
OWNER		
project		
425 WILBERHAM ROAD, MANCHESTER, M21 0UT		
drawing		
EXISTING ELEVATIONS		
computer file		plot date
C:\Users\NKARKID\Dropbox\NKARC\425 WILBERHAM ROAD\425 WILBERHAM - 3STORY option 3.rvt		
project number	scale	
2021.0042.2247	1 : 50	@A1
drawing number	rev	issue status
A102		

This drawing is to be read in conjunction with all related drawings. All dimensions must be checked and verified on site before commencing any work or producing shop drawings. The originator should be notified immediately of any discrepancy. This drawing is copyright and remains the property of NK Architectural Services.